



AP  
 originator  
 checked  
 ✓

**IMPORTANT**  
 Do not scale from the drawing, except for planning purposes, use  
 figured dimensions only. If in doubt call Douglas Briggs Partnership  
 (01243 576611 or architecture@douglasbriggspartnership.co.uk)  
 All dimensions must be checked on the prior to commencement of  
 works and fabrication.  
 This drawing/document is to be read in conjunction with other  
 consultancy/supplier information and the Architects contract drawings  
 and specifications etc.  
 Any discrepancies between different pieces of information that have  
 been supplied shall be notified immediately to Douglas Briggs  
 Partnership.  
 Any departure from dimensions provided by DBP and the locations,  
 positions or dimensions given in Planning and Building Control  
 approvals shall be notified to Douglas Briggs Partnership prior to  
 departure.  
 This design and copyright remains the property of Douglas Briggs  
 Partnership LLP unless expressly released in writing by Douglas  
 Briggs Partnership LLP.

ELEVATION OF FOSTERS BASED ON  
 SURVEY INFORMATION & PHOTOGRAPHS  
 BY OTHERS.

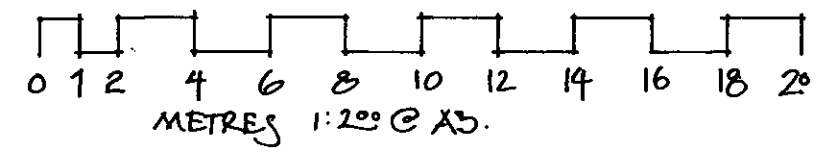

FOSTERS (EXISTING)

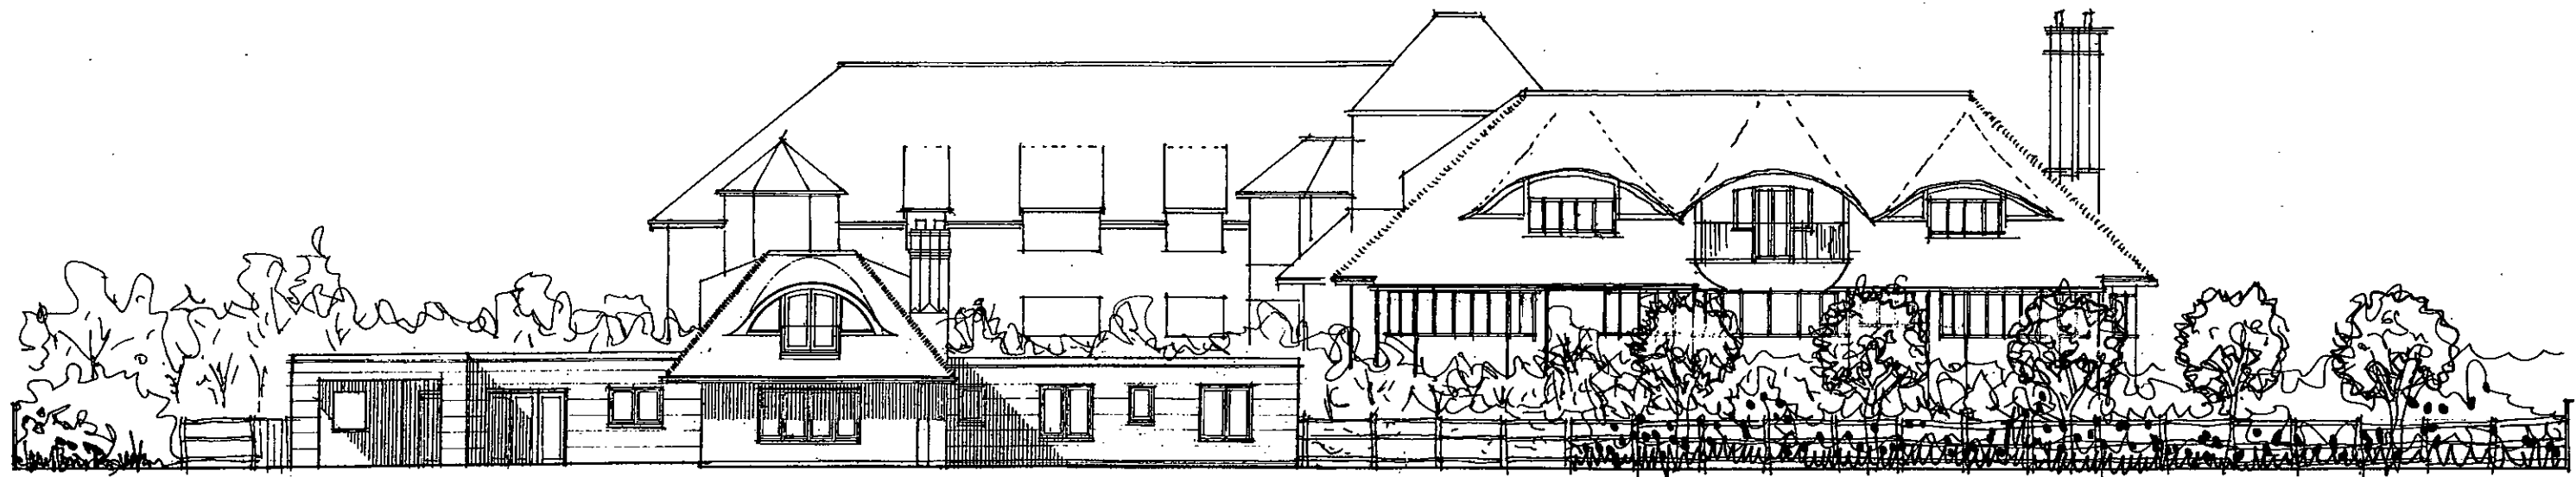

LITTLE FOSTERS (PROPOSED)

DOUGLAS BRIGGS  
PARTNERSHIP

INTEGRATED  
 ARCHITECTURE  
 AND  
 TOWN PLANNING

Douglas Briggs Partnership  
 Flint Barrow  
 Ham Farm  
 Bosham  
 West Sussex PO18 4EH  
 T 01243 576611 F 01243 574816  
 Email  
 ideas@douglasbriggspartnership.co.uk  
 Web  
 www.douglasbriggspartnership.co.uk

LITTLE FOSTERS  
 A  
 NEW DWELLING  
 AT  
 TAMARISK WAY, WILLOWHAYNE ESTATE  
 WEST SUSSEX

SOUTH  
 SITE ELEVATION  
 PROPOSED  
 1:200 @ A3

4112-9

