



IMPORTANT:
Do not scale from the drawings, except for checking purposes, as they are not drawn to scale. All dimensions are given in millimetres (mm) and are rounded to the nearest millimetre. All dimensions and be checked on the site prior to construction of the building. It is the responsibility of the client to ensure that the building is constructed in accordance with the approved drawings. Any alterations to the drawings must be agreed in writing with the architect. The drawings and copyright remain the property of Douglas Briggs Partnership Ltd. unless expressly released in writing by Douglas Briggs Partnership Ltd.

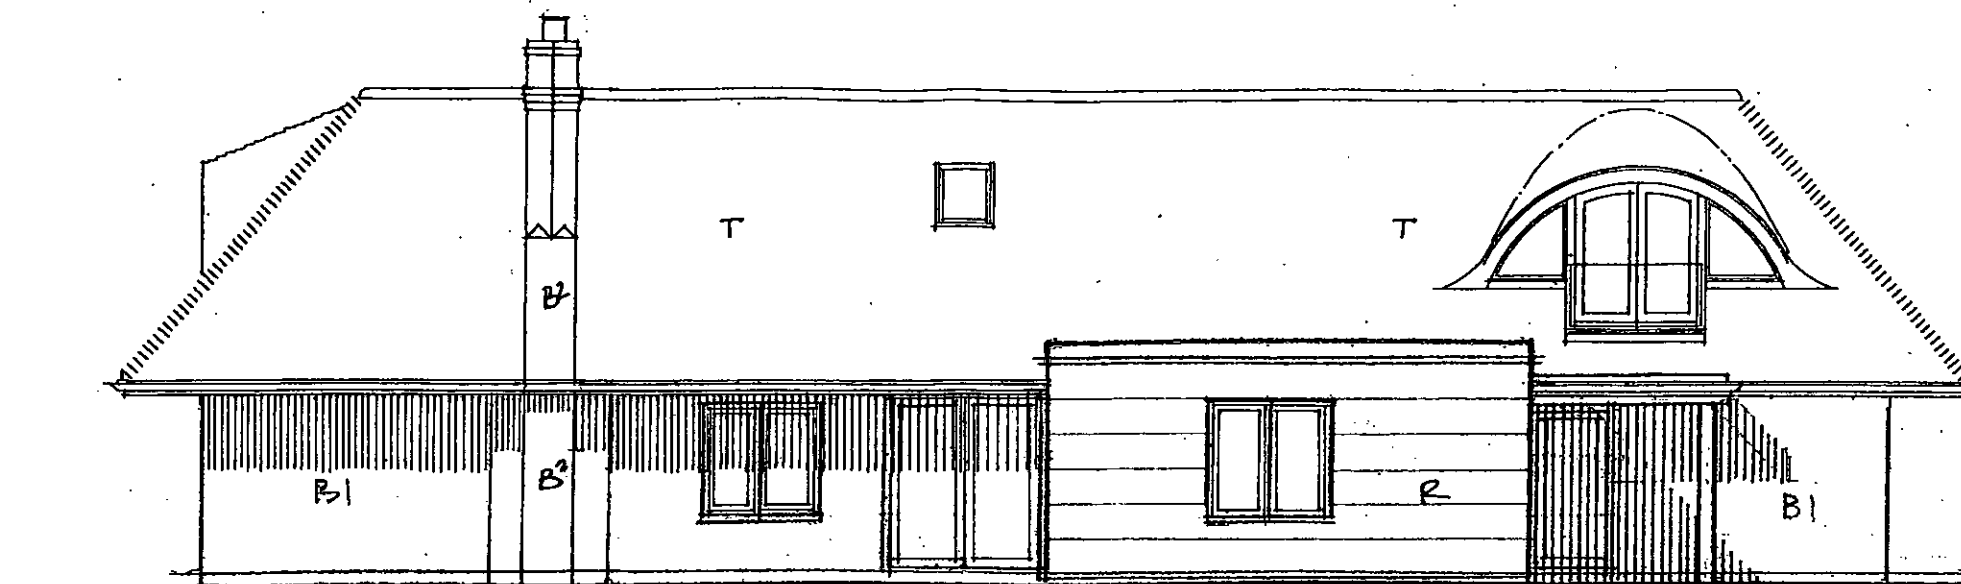

EAST ELEVATION

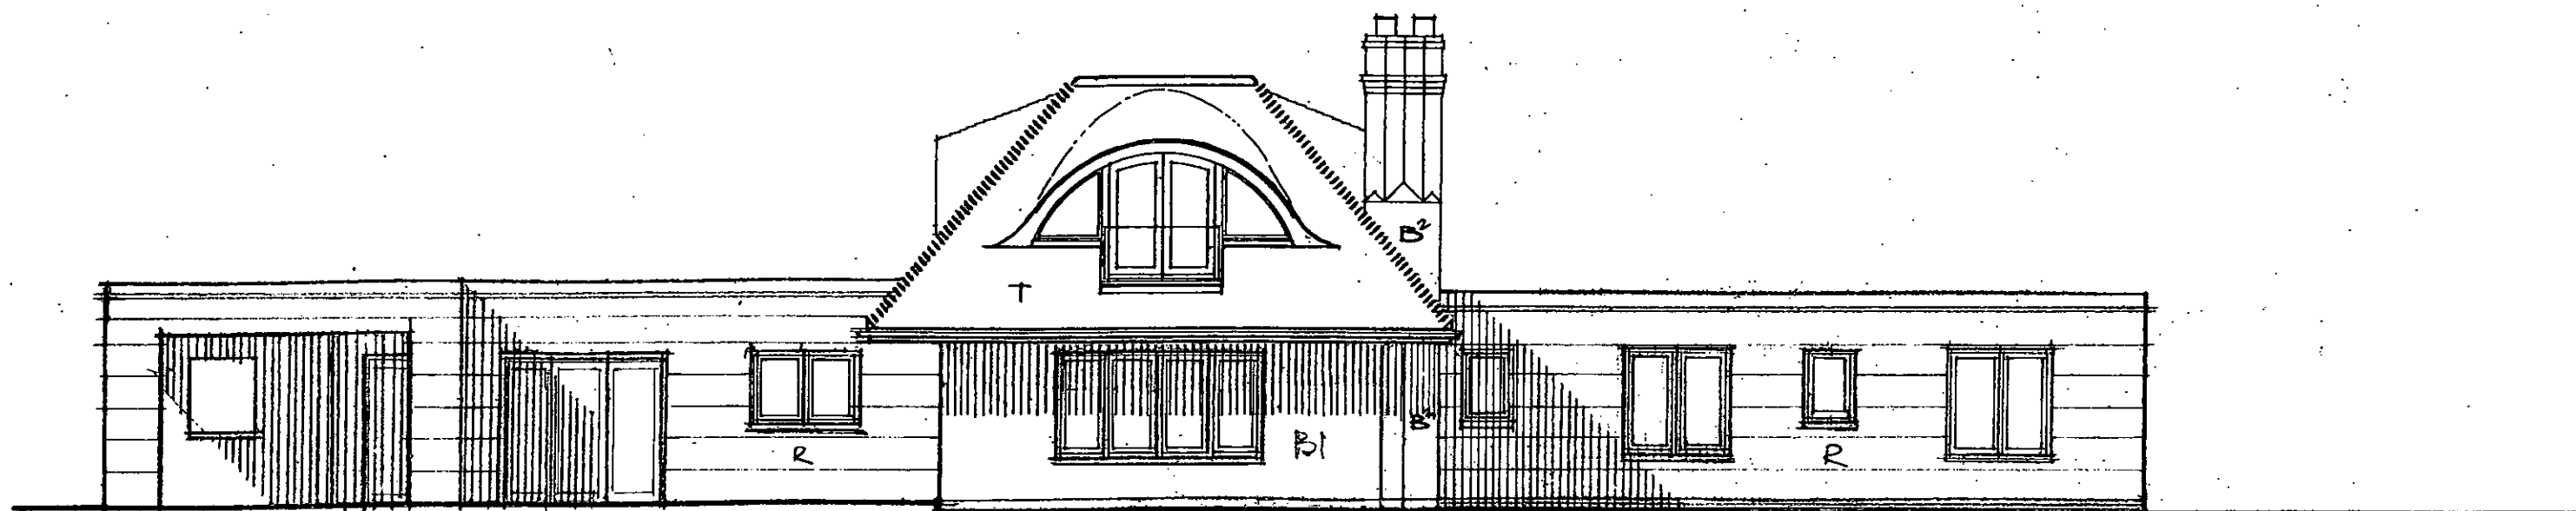

SOUTH ELEVATION

DOUGLAS BRIGGS
PARTNERSHIP

INTEGRATED
ARCHITECTURE
AND
TOWN PLANNING

Douglas Briggs Partnership
Flint Barns
Ham Farm
Bosham
West Sussex PO18 6EH
T 01243 576644 F 01243 574816
Email
ideas@douglasbriggspartnership.co.uk
Web
www.douglasbriggspartnership.co.uk
ARUN DISTRICT COUNCIL R/238/14/PL

LITTLE FOSTERS
A
NEW DWELLING
AT
TAMARISK WAY, WILLOWHAYNE ESTATE
WEST SUSSEX

ELEVATIONS
PROPOSED
1:100 @ A3
4112-8A

