



0 1 2 3 4 5 10
METRES 1:100 @ A3

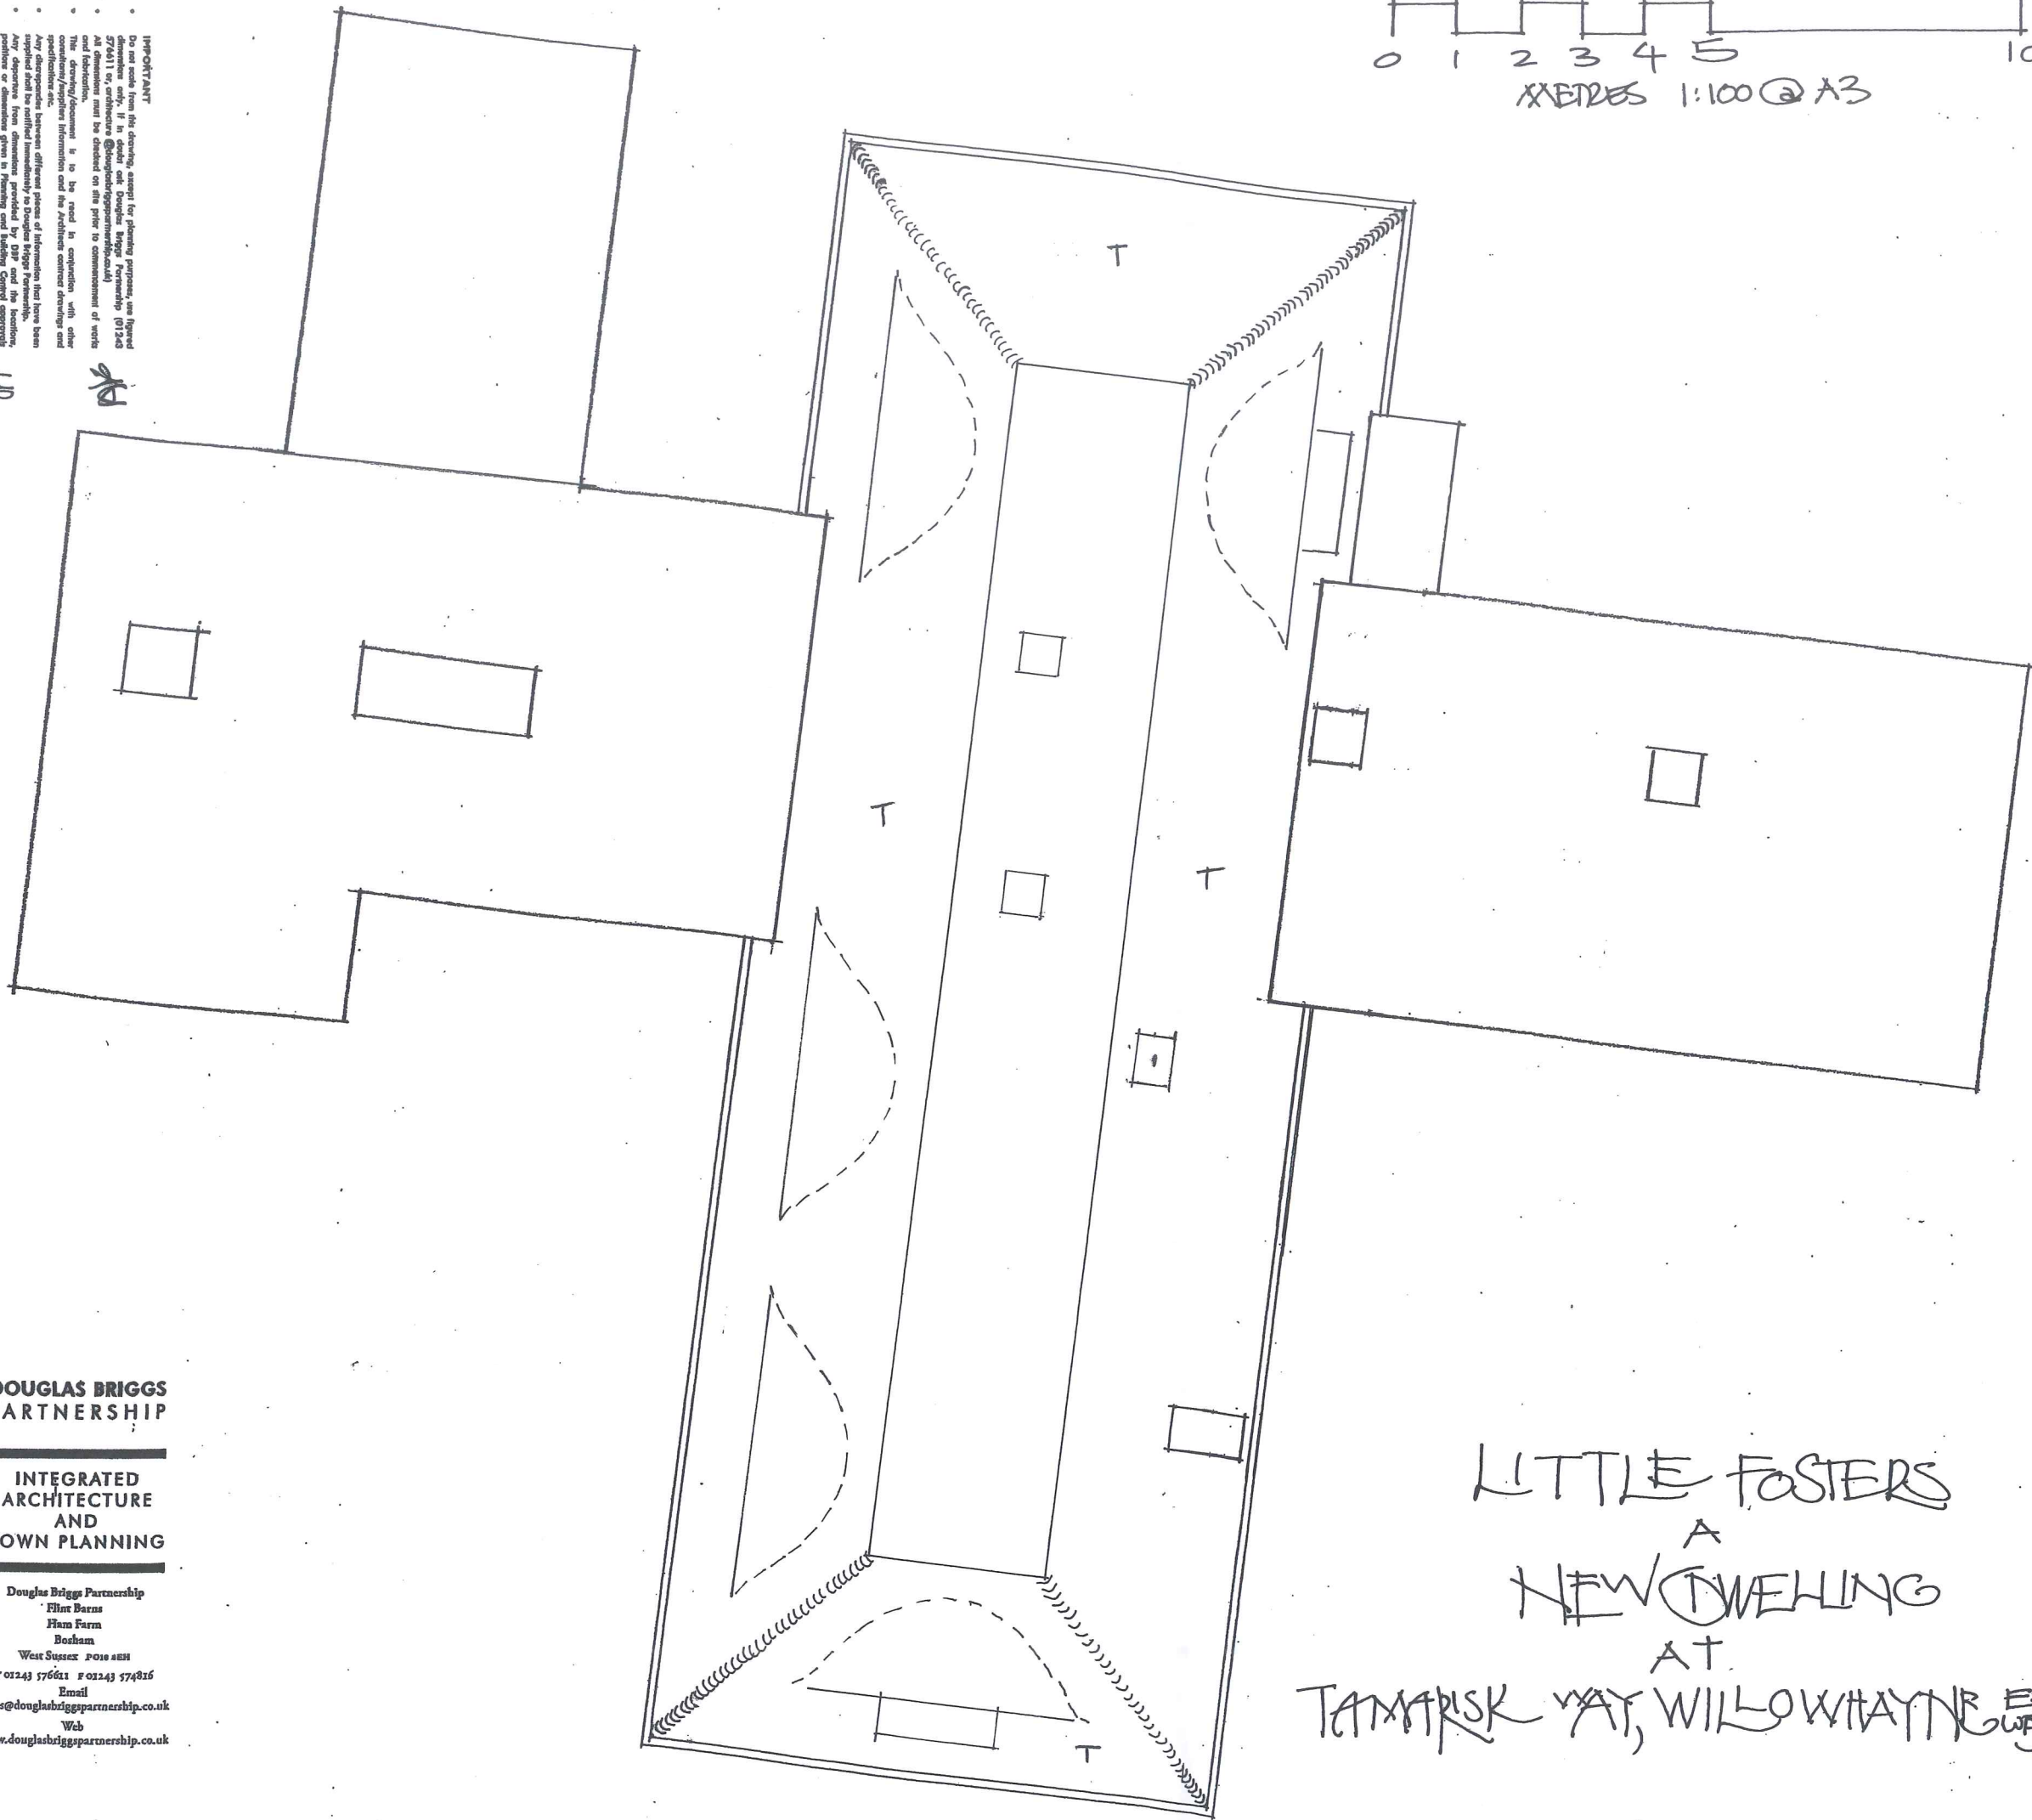

ROOF PLAN
PROPOSED
1:100 @ A3
4112-10

LITTLE FOSTERS
A
NEW DWELLING
AT
TAMARISK WAY, WILLOWHAYNE ESTATE
WEST SUSSEX

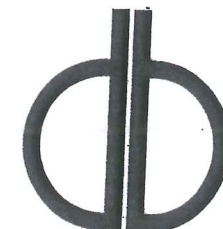

DOUGLAS BRIGGS
PARTNERSHIP

INTEGRATED
ARCHITECTURE
AND
TOWN PLANNING

Douglas Briggs Partnership
Flint Barns
Flam Farm
Bosham
West Sussex PO18 4EH
T 01243 576611 F 01243 574816
Email
ideas@douglasbriggspartnership.co.uk
Web
www.douglasbriggspartnership.co.uk

IMPORTANT
Do not scale from this drawing, except for checking purposes, use listed
dimensions only. If in doubt ask Douglas Briggs Partnership (01243
574811) or architecture@douglasbriggspartnership.co.uk
All dimensions must be checked on site prior to commencement of work
and location.
This drawing is to be used in conjunction with other
consultation/development information and the architect's contract drawings and
specifications etc.
Any discrepancy between different pieces of information that have been
supplied shall be notified immediately to Douglas Briggs Partnership.
If the discrepancy is not notified immediately, the architect and the location,
position or dimensions given in this drawing and listing shall be deemed
to be correct and the architect shall be deemed to be responsible for any
discrepancy. The design and copyright remains the property of Douglas Briggs
Partnership Ltd unless expressly released in writing by Douglas Briggs
Partnership Ltd.