


Application for Certificate of Lawful Existing Use
Cafe Oasis, 10 Churchill Court, The Street, Rustington
Site Location Plan

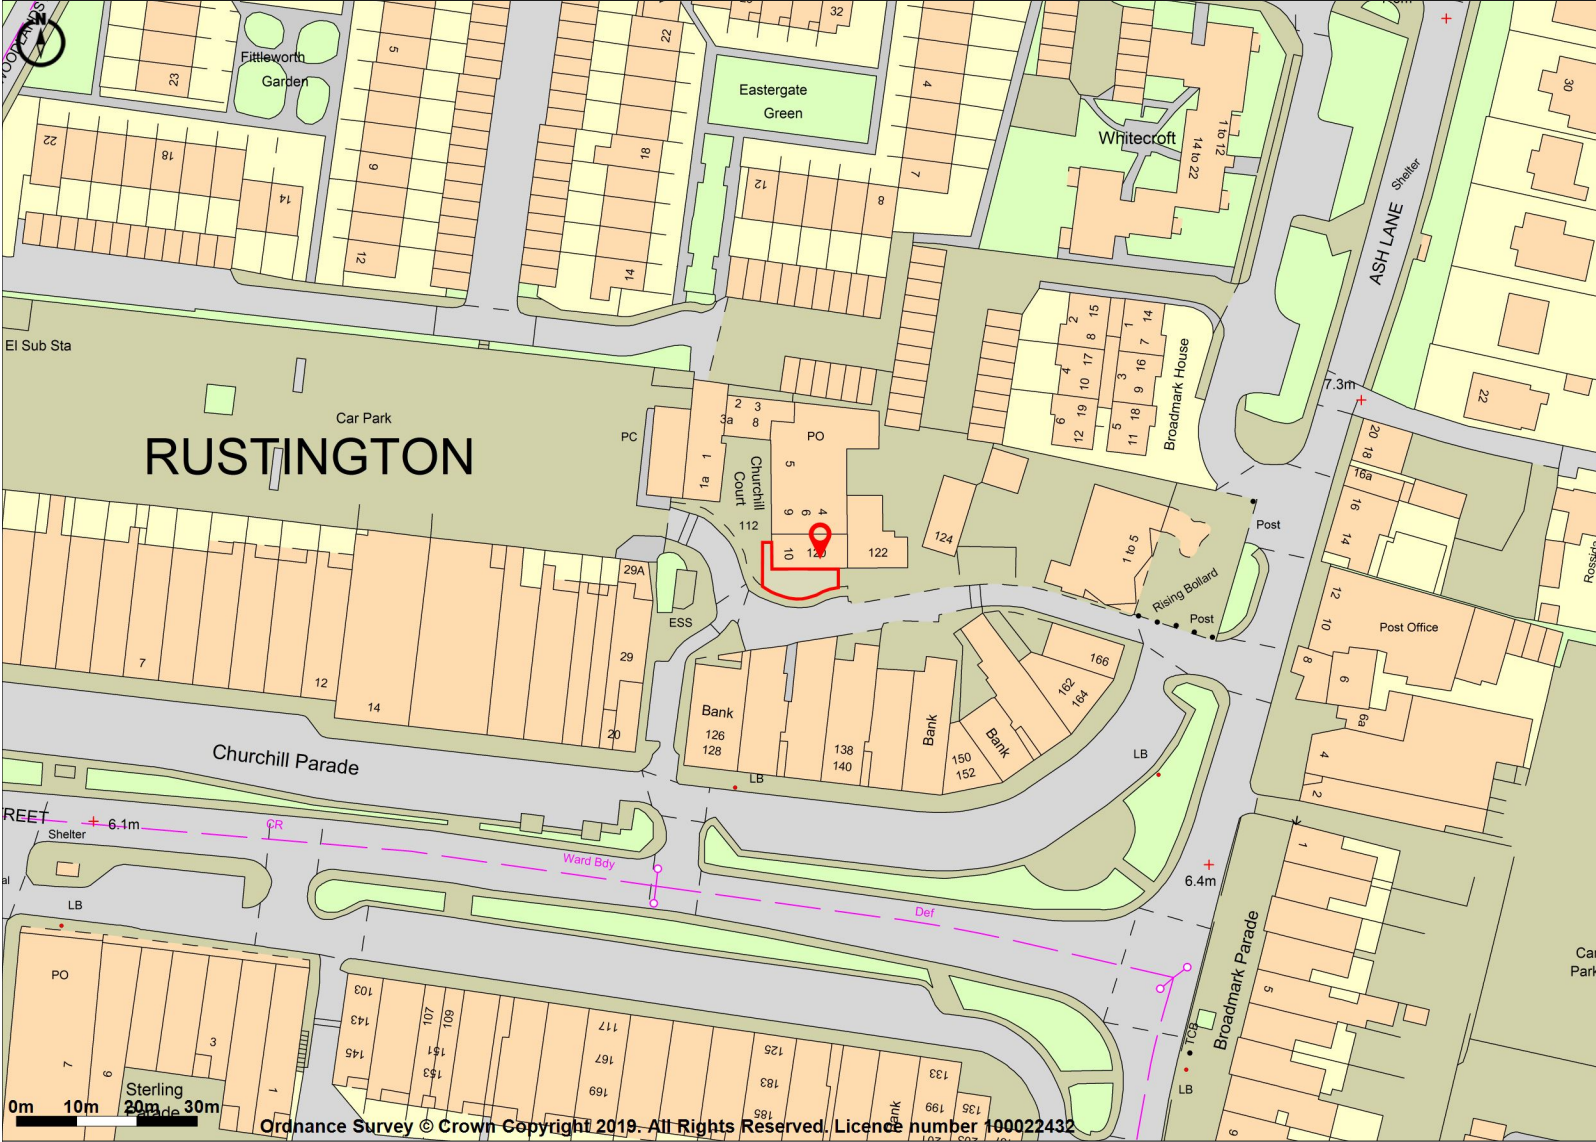

Promapv2
LANDMARK INFORMATION

Ordnance Survey © Crown Copyright 2019. All Rights Reserved.
Licence number 100022432
Plotted Scale - 1:1250. Paper Size - A4

Plan Reference: DWD001
Date: September 2019