



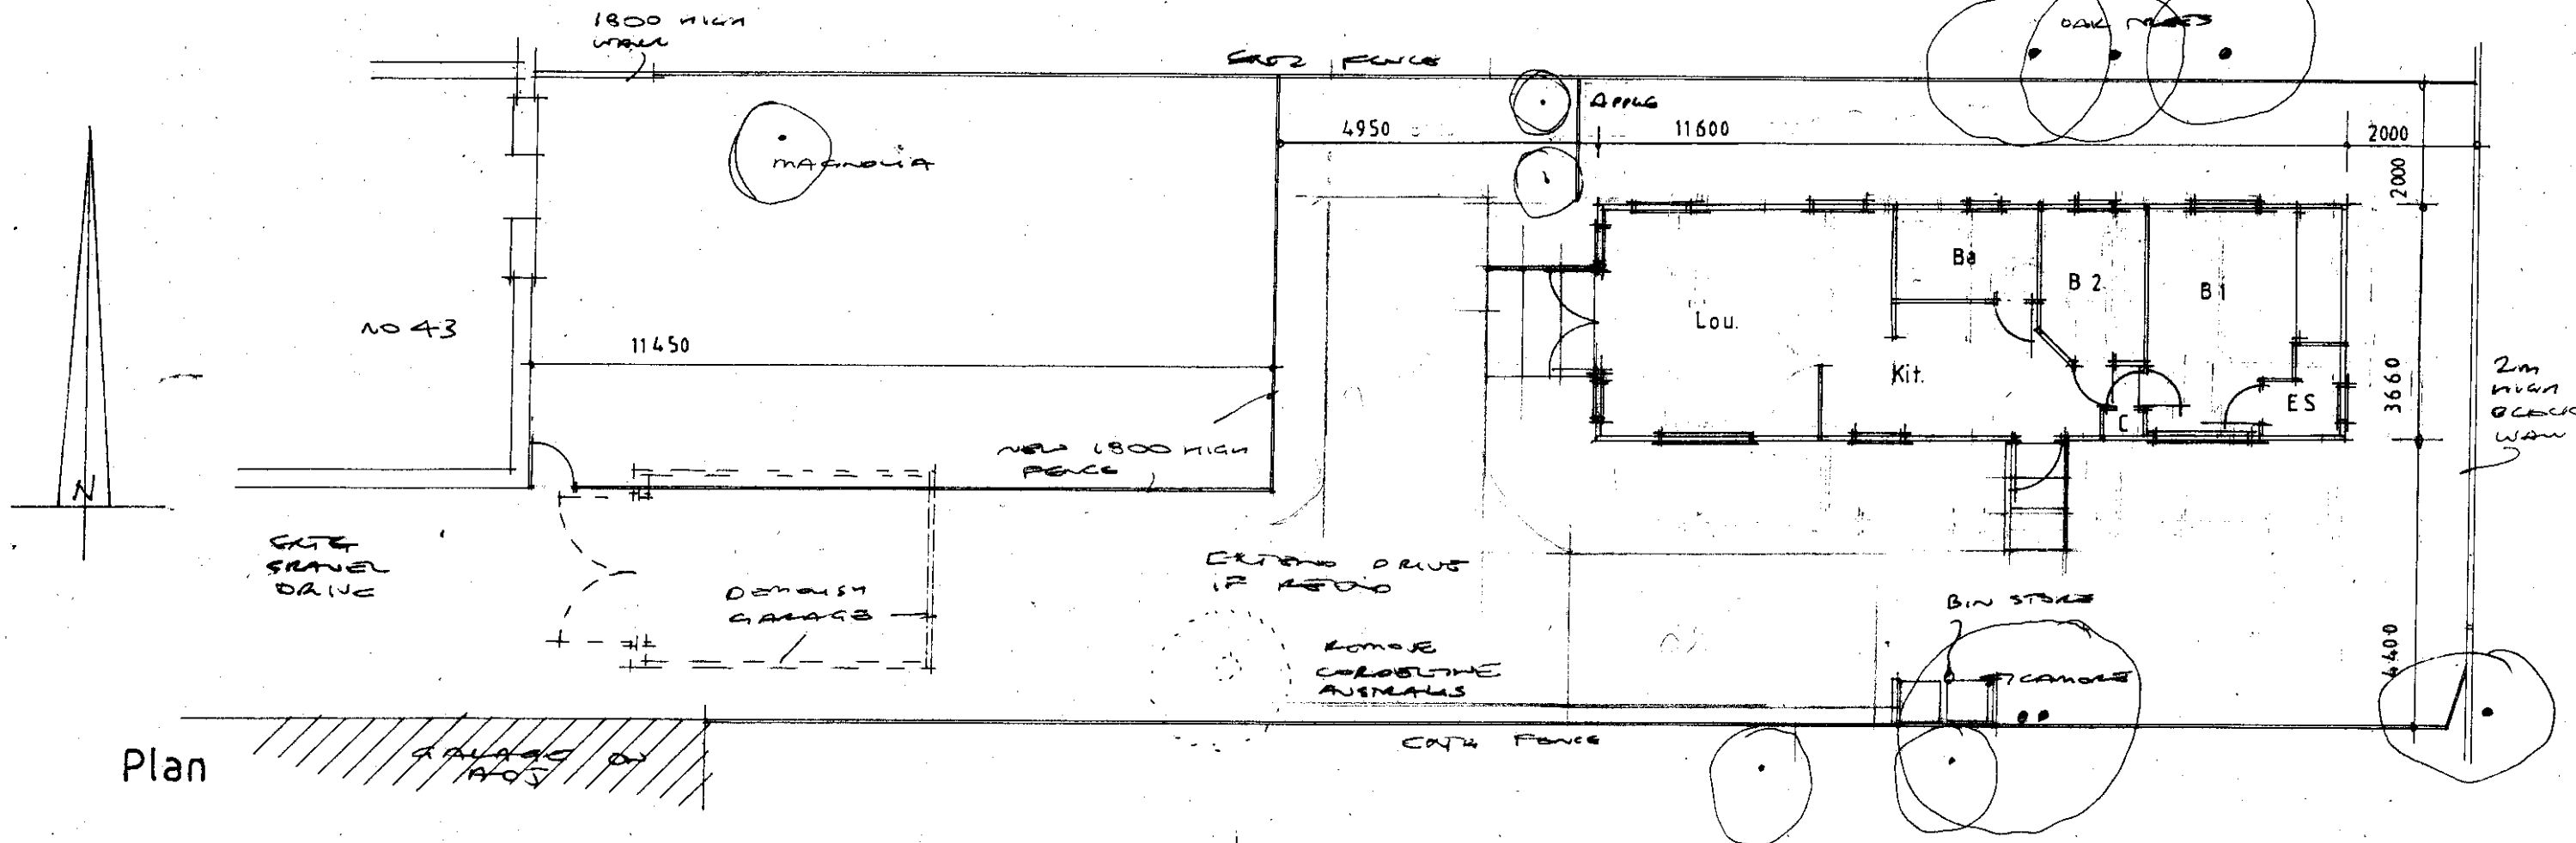

Plan

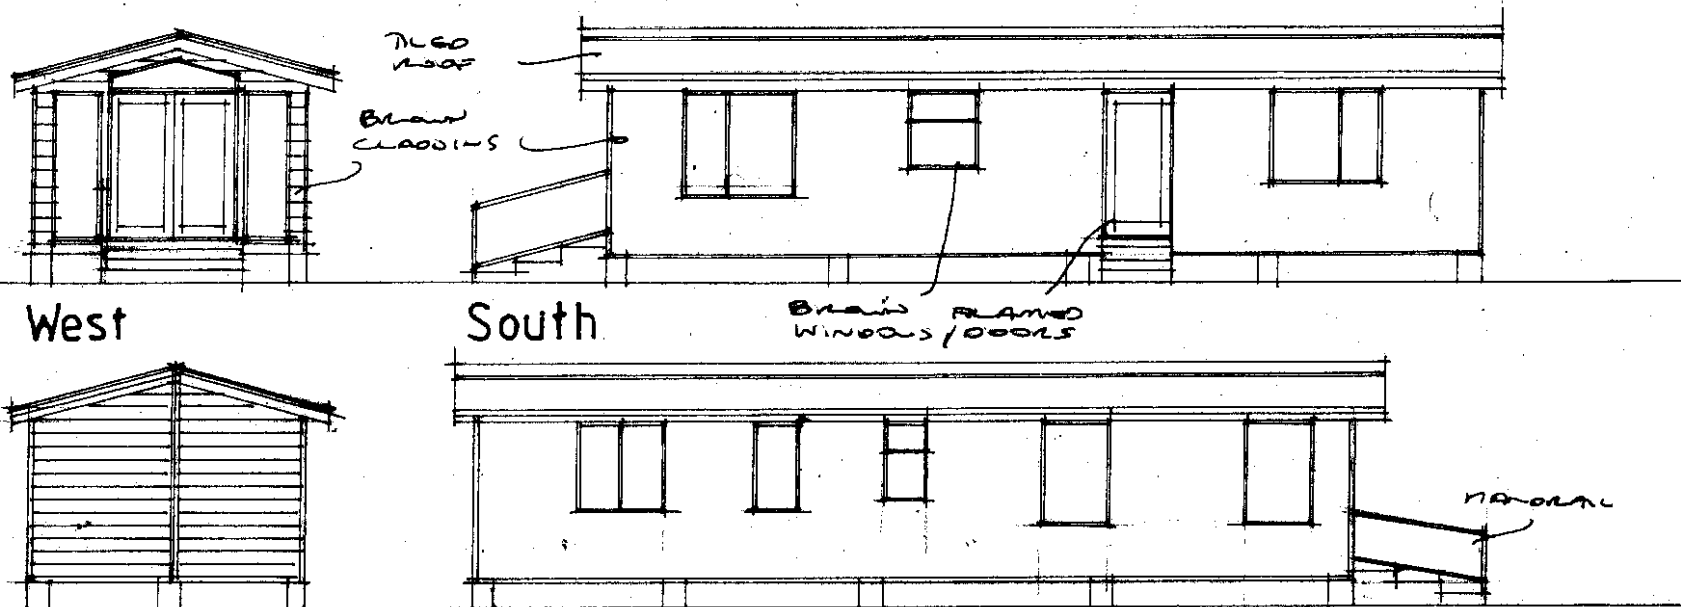


West

South

East


North

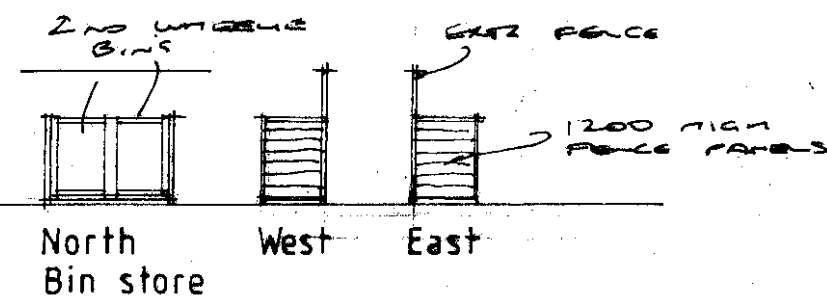


North
Bin store

West

East

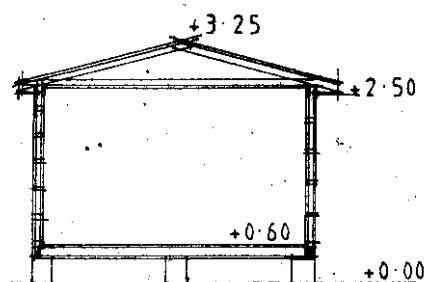

Section

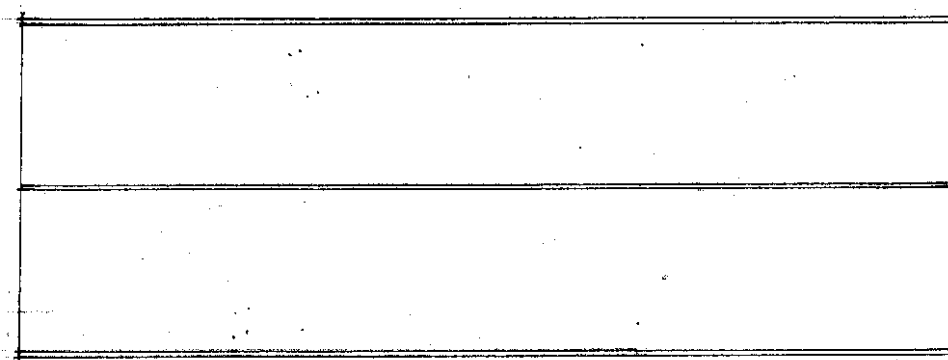

Roof

AJ SALTER & SON
Architectural Technicians
and Surveyors
50 WINDSOR ROAD, WORTHING,
WEST SUSSEX, BN11 2LY
Tel/Fax: (01903 209496)
E-mail: ajsalterandson@hotmail.com

C			
B			
A			
Client	S. Hampton Esq.		
Address	R/O 43 Old Manor Road : Rustington		
Drawing	Proposed Cabin	No.	4120:1
Scale	1:100	Drawn	B
		Date	Nov '22