







Conservatory Proposal for

SADLER

BN16 2EF.

2 Barnham Road

Barnham
West Sussex
PO22 0ES
Tel:
Email: markm@outsideinterests.co.uk

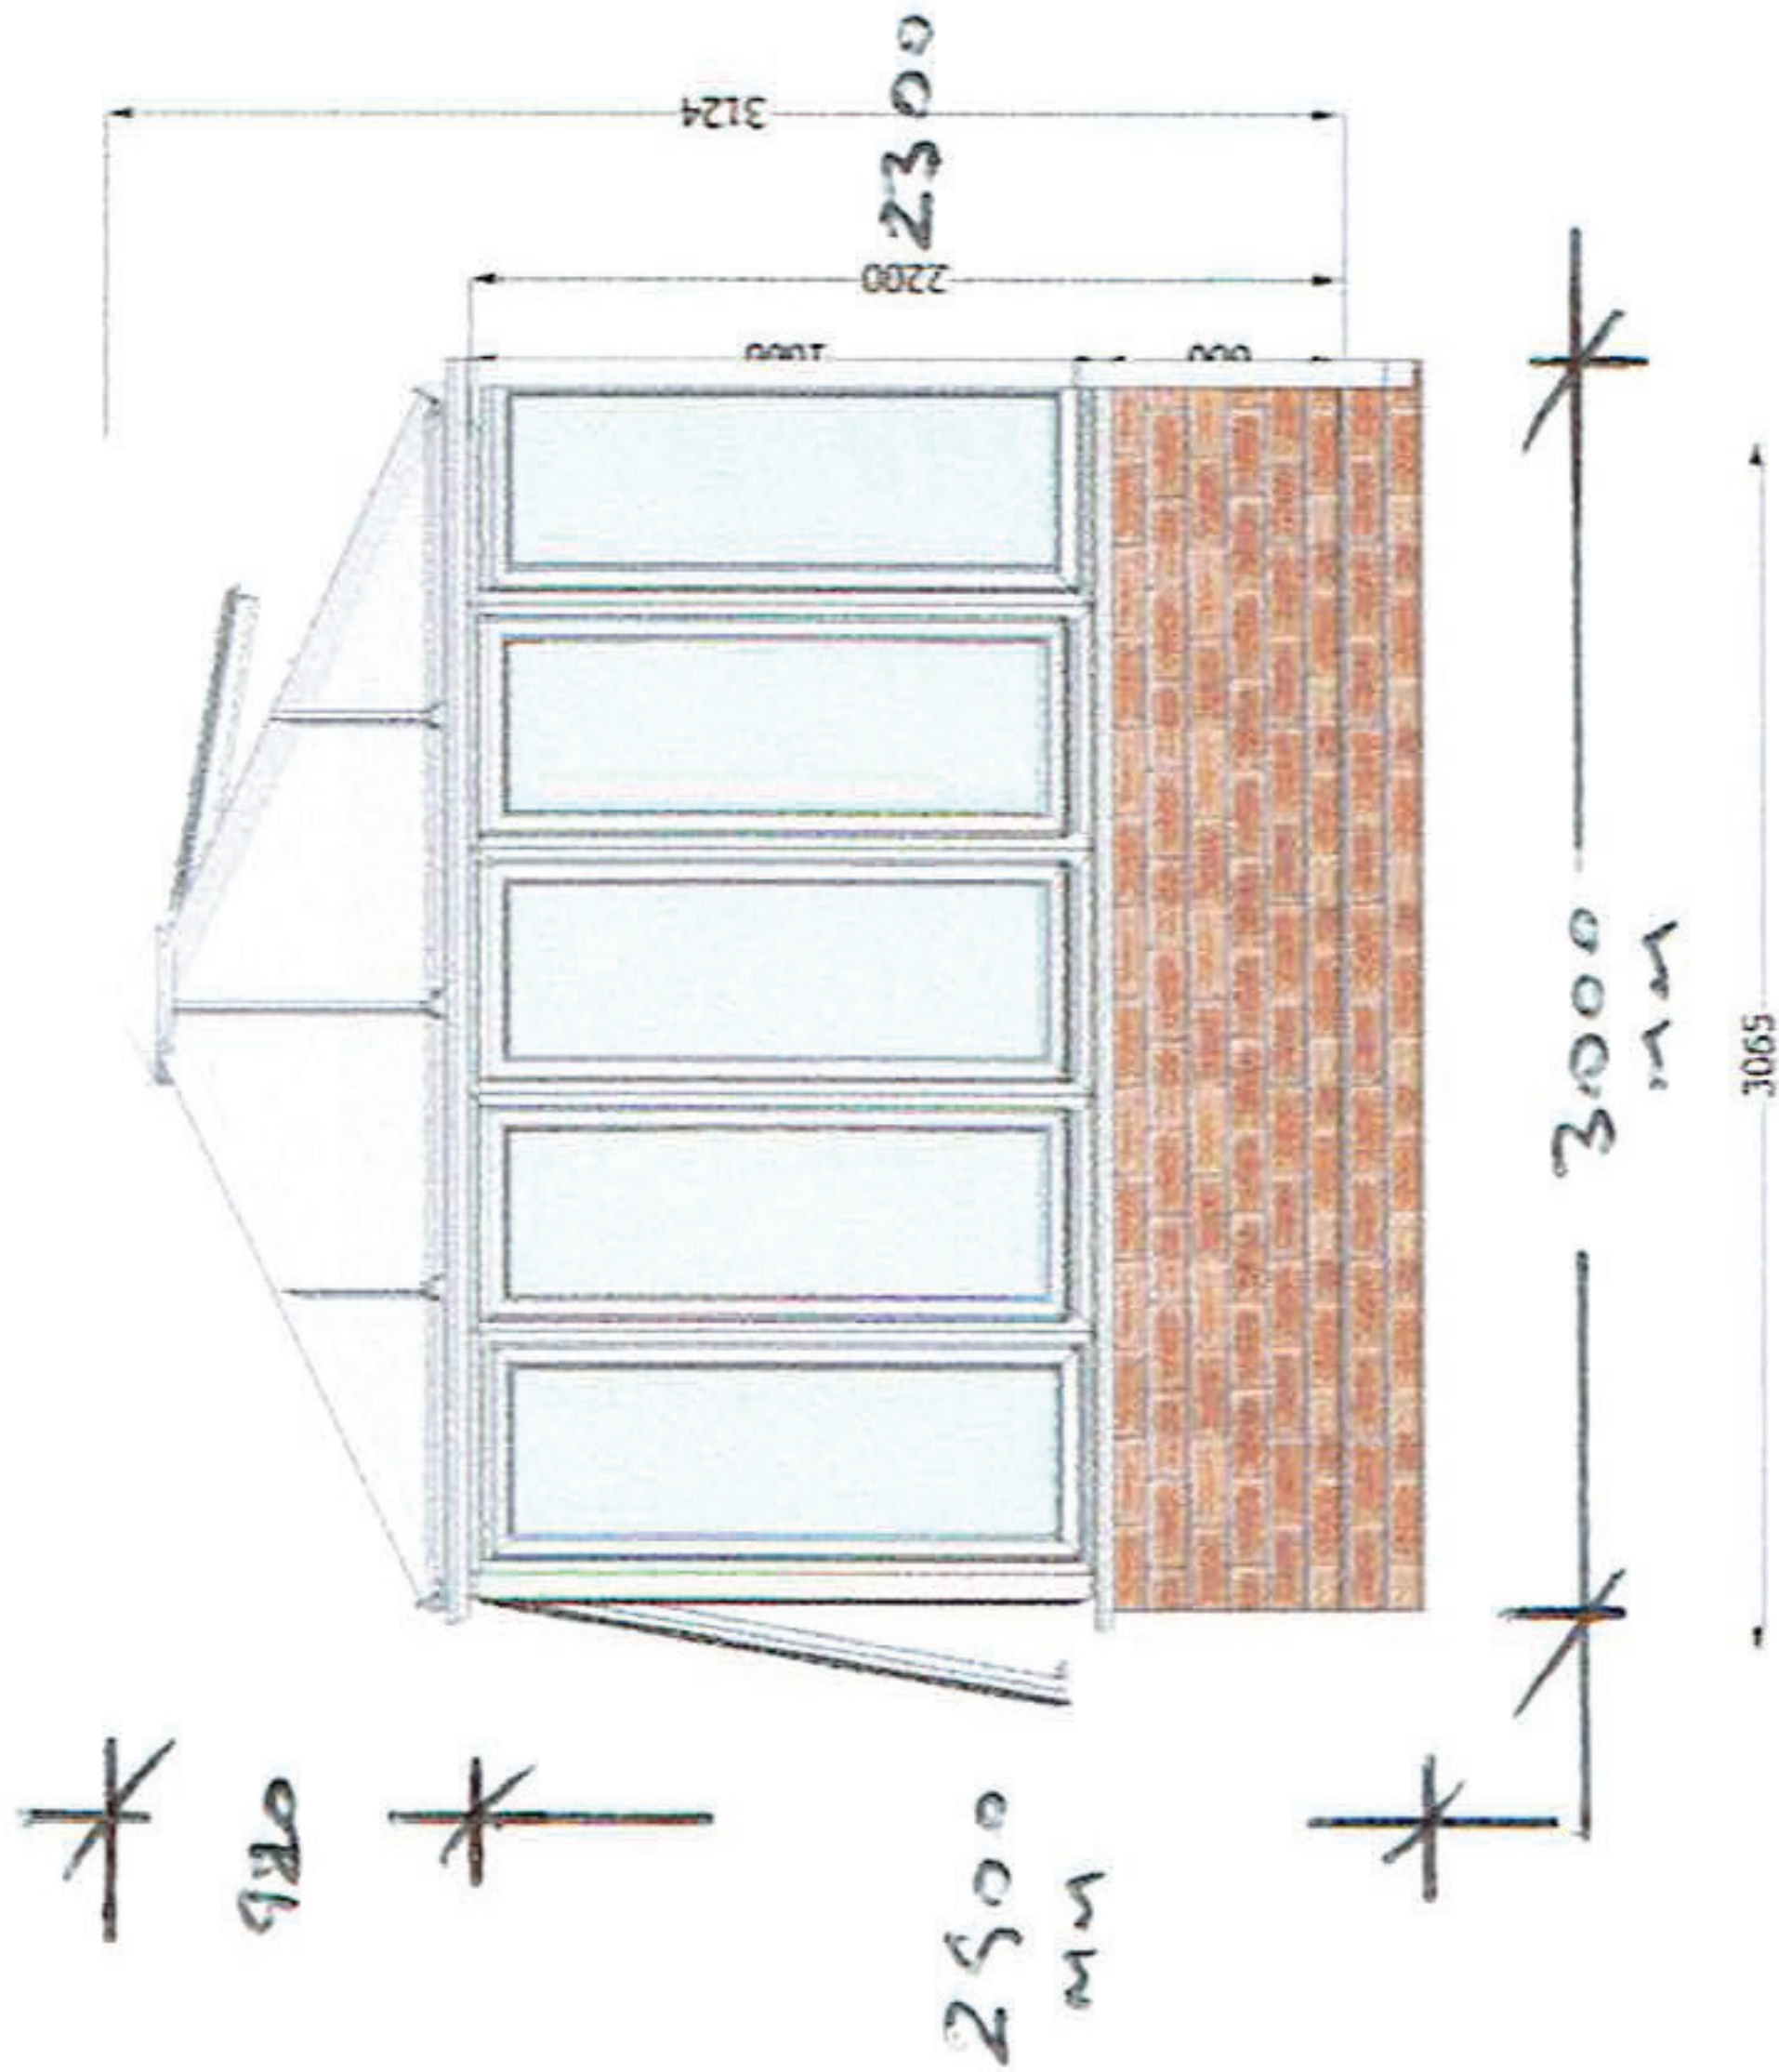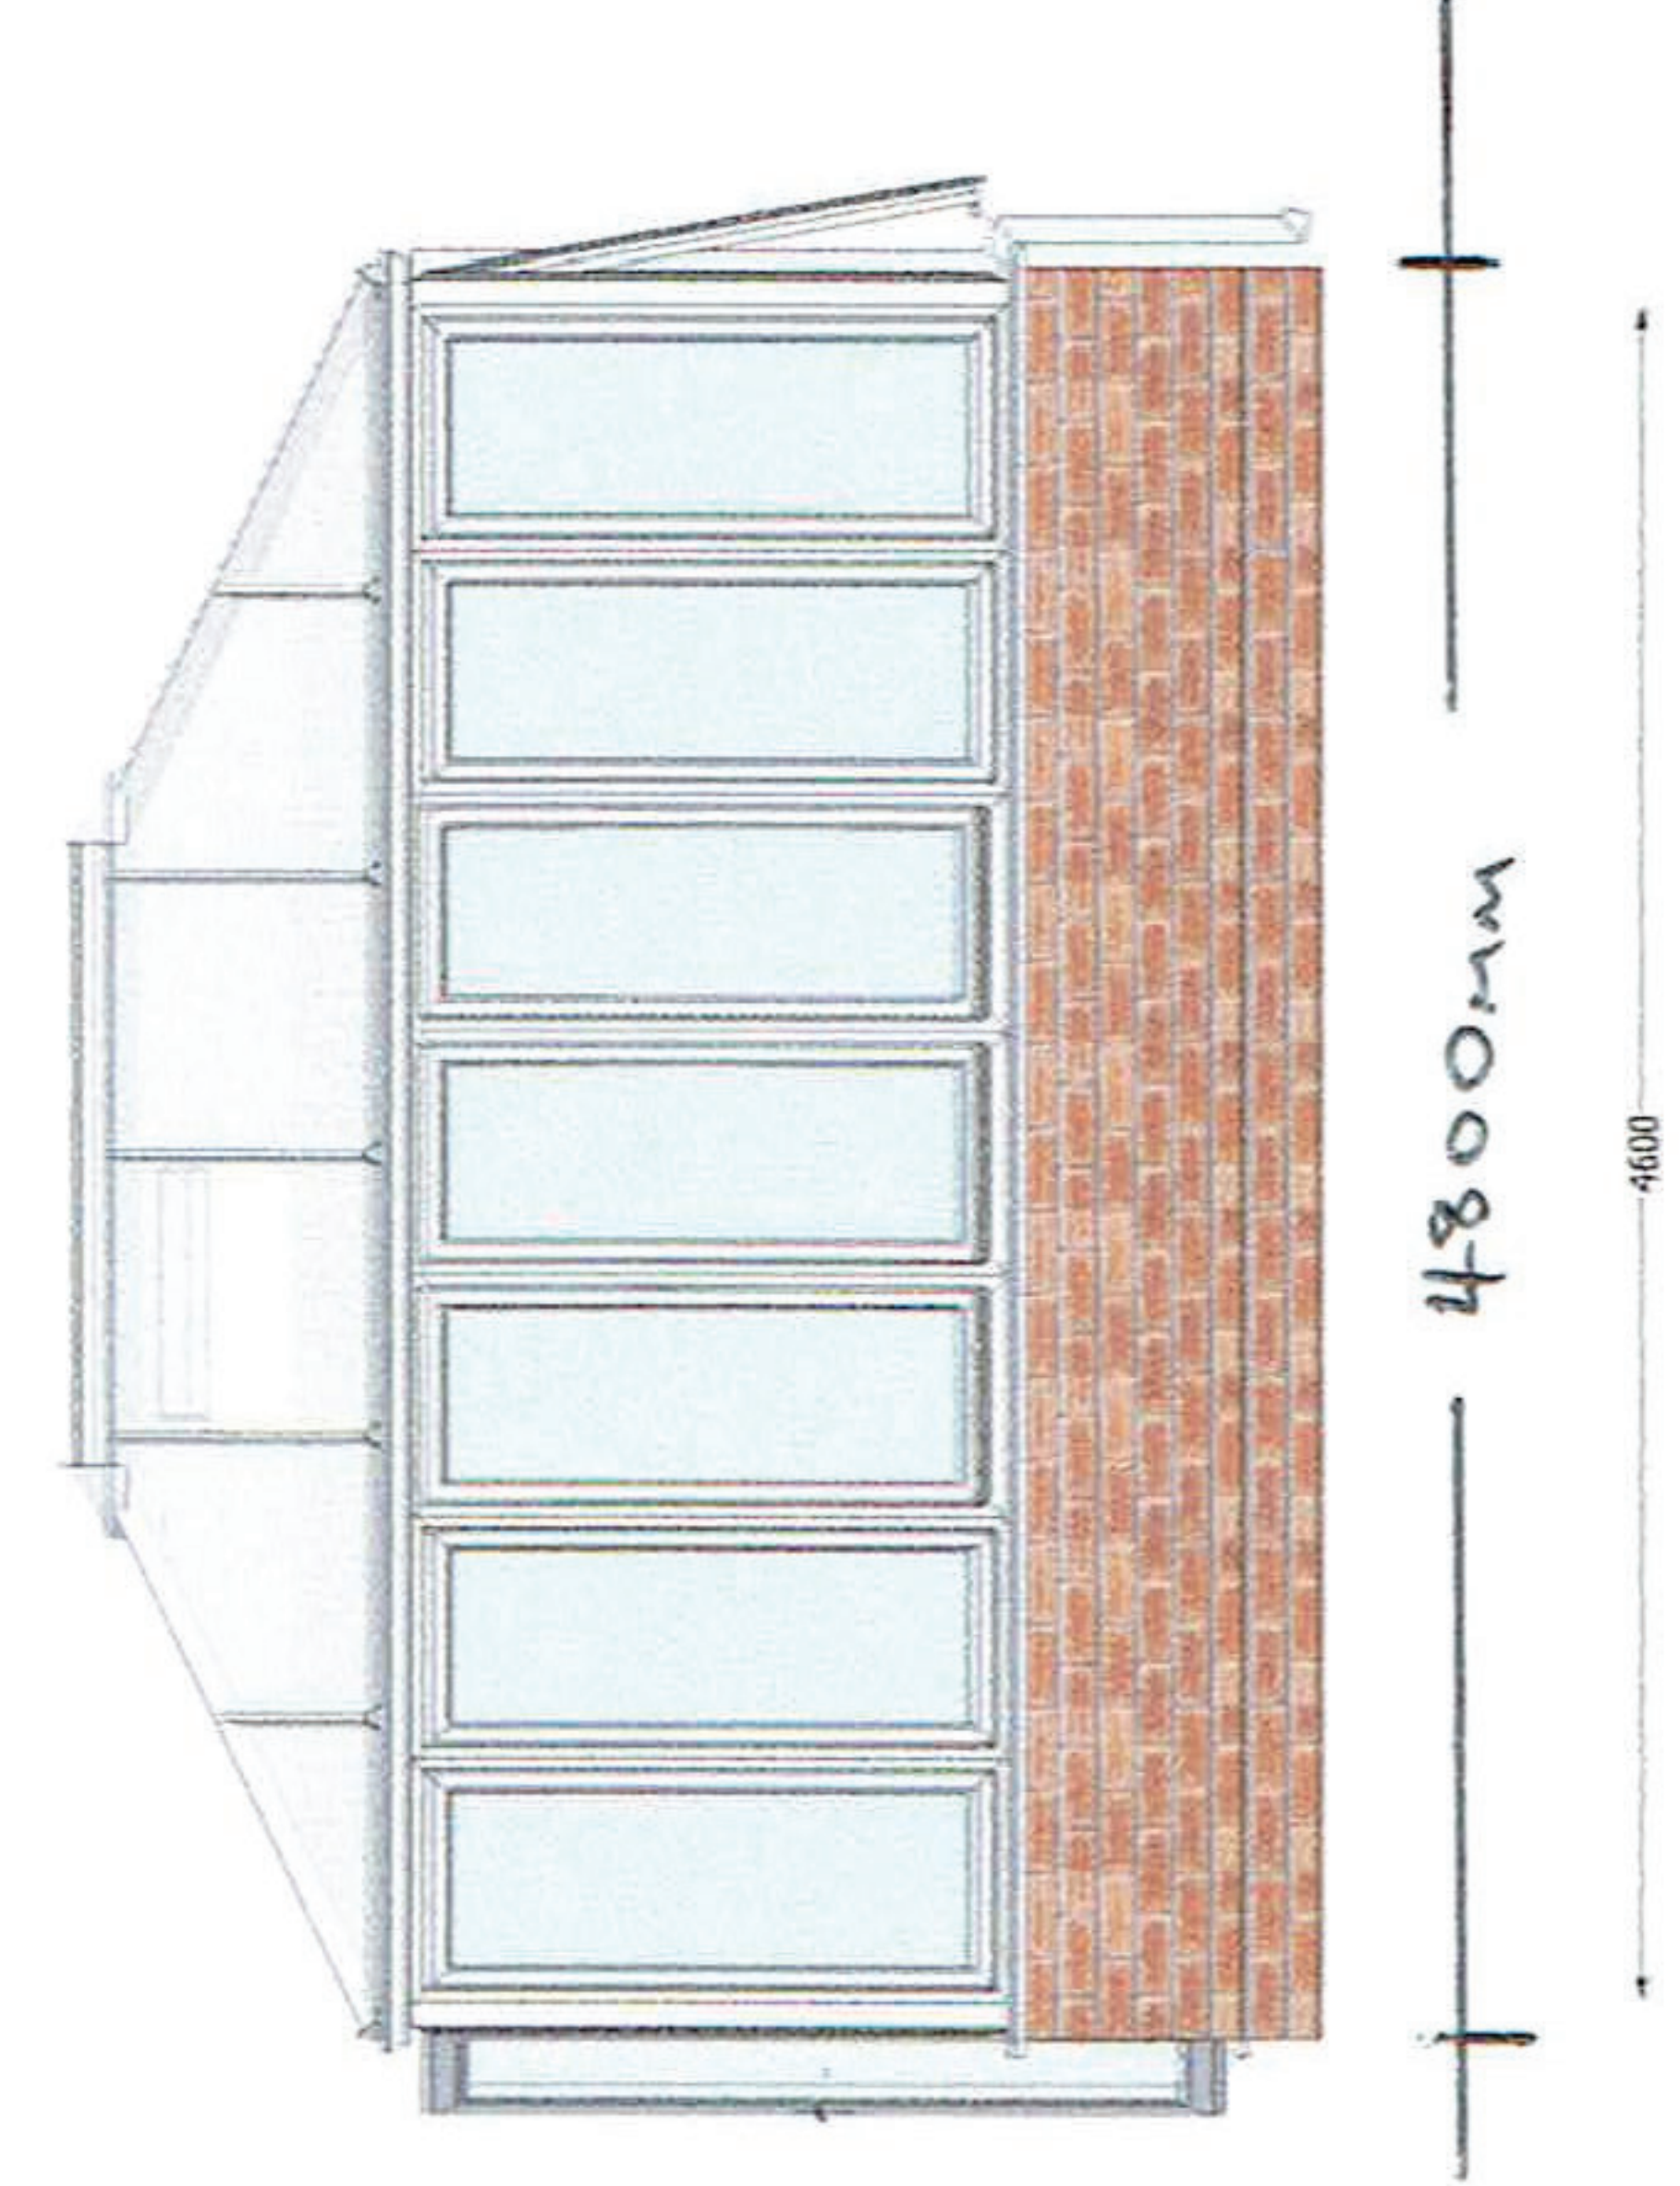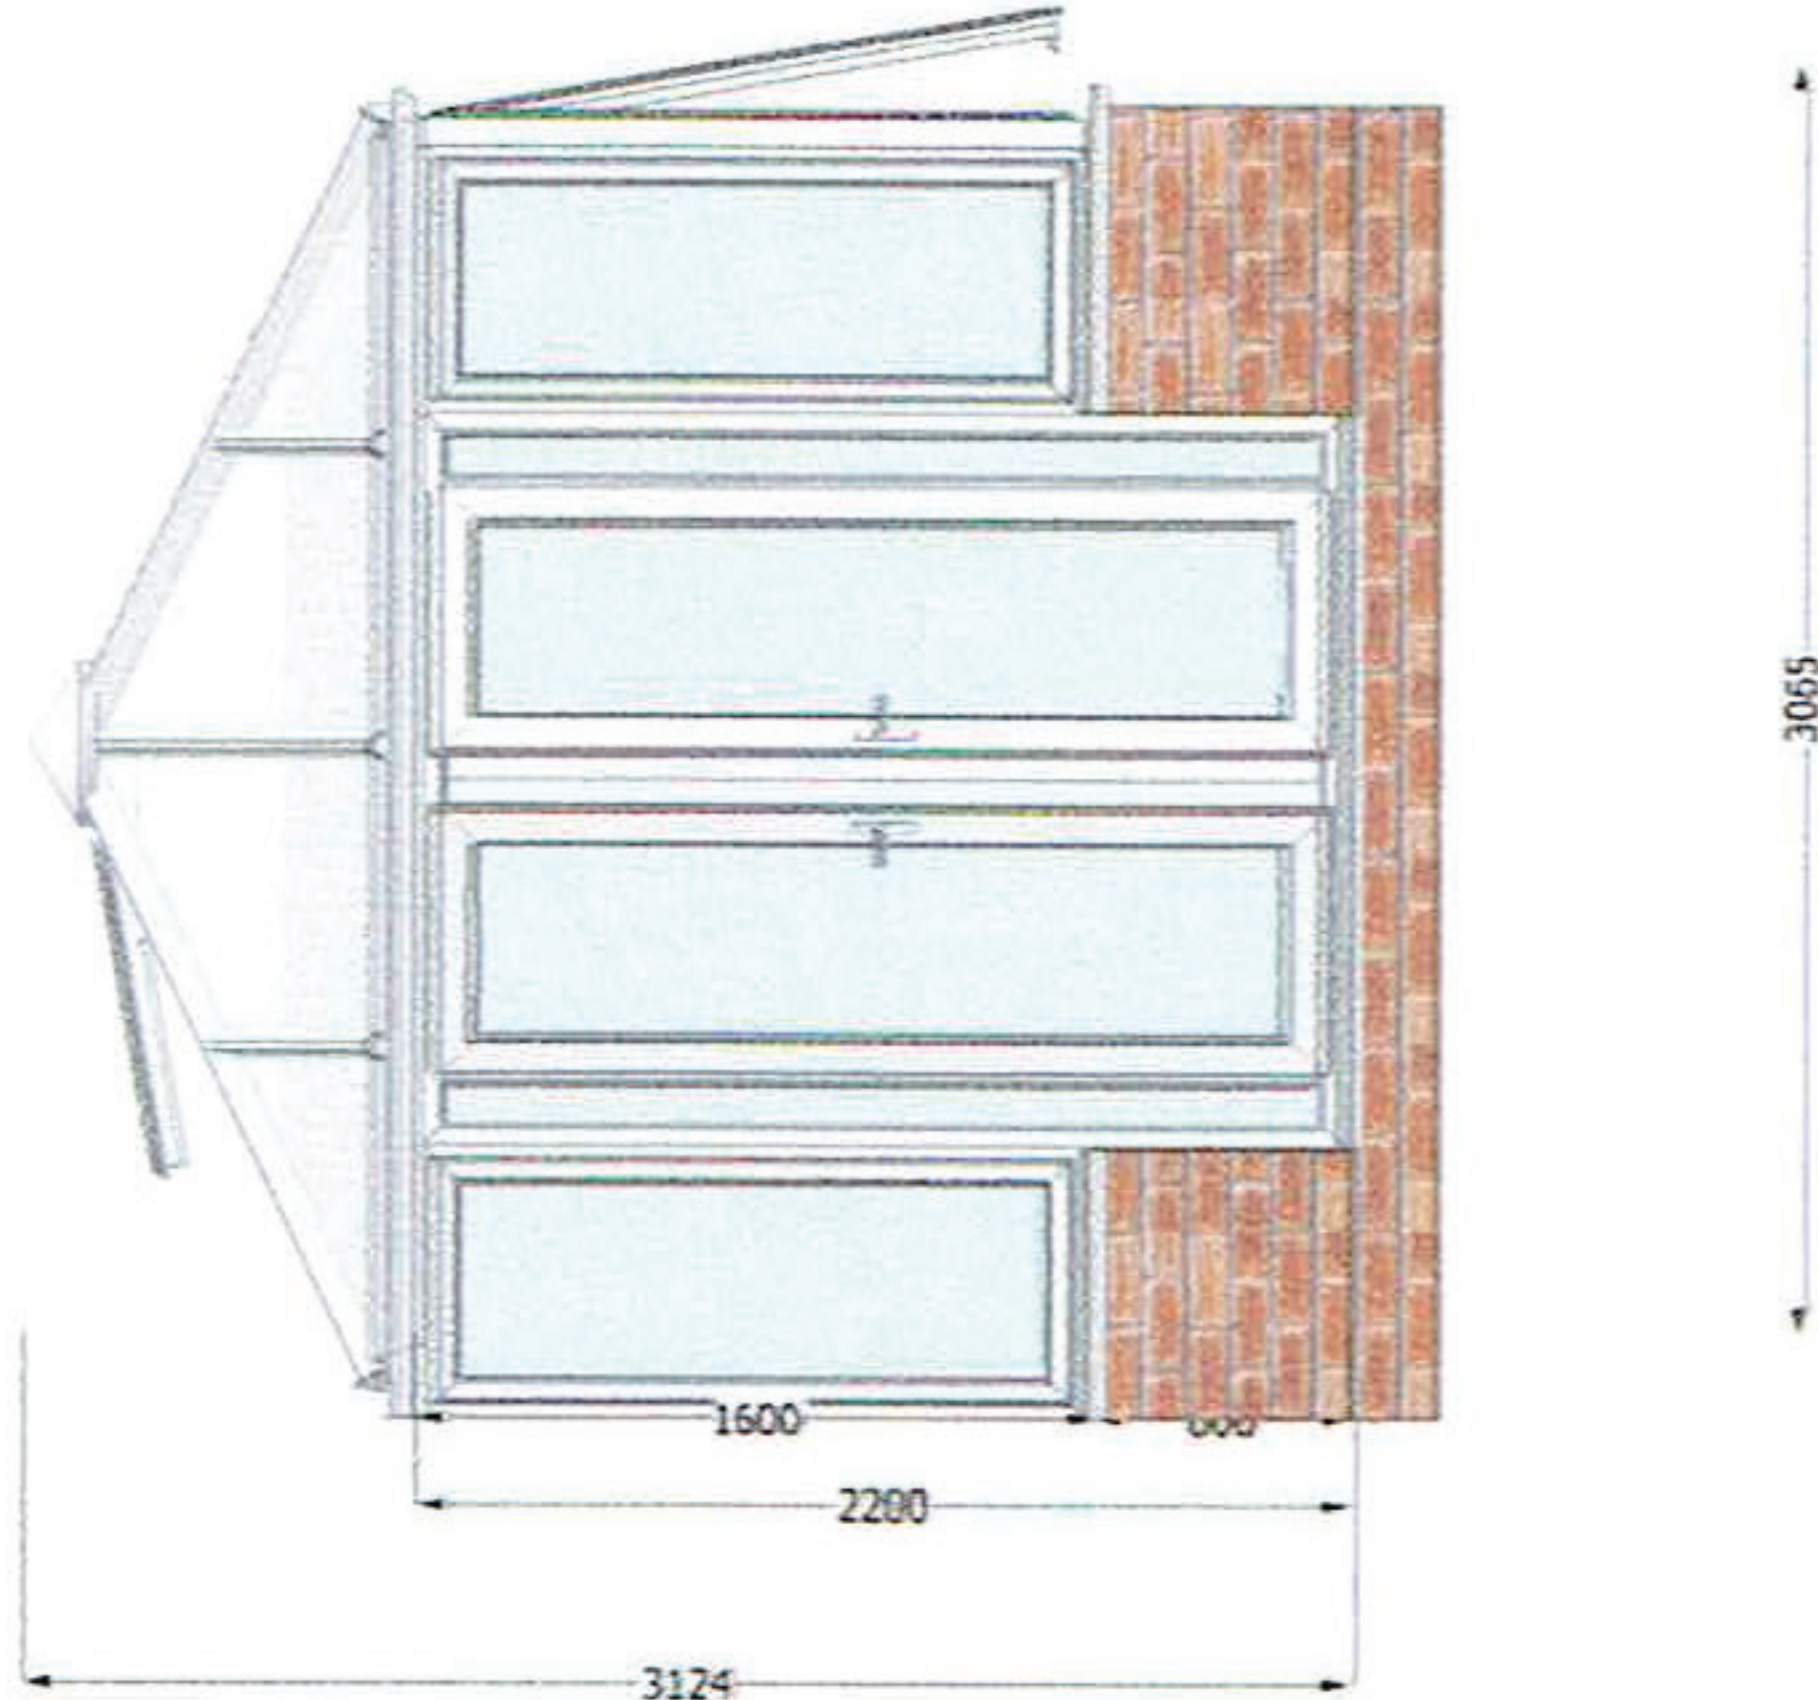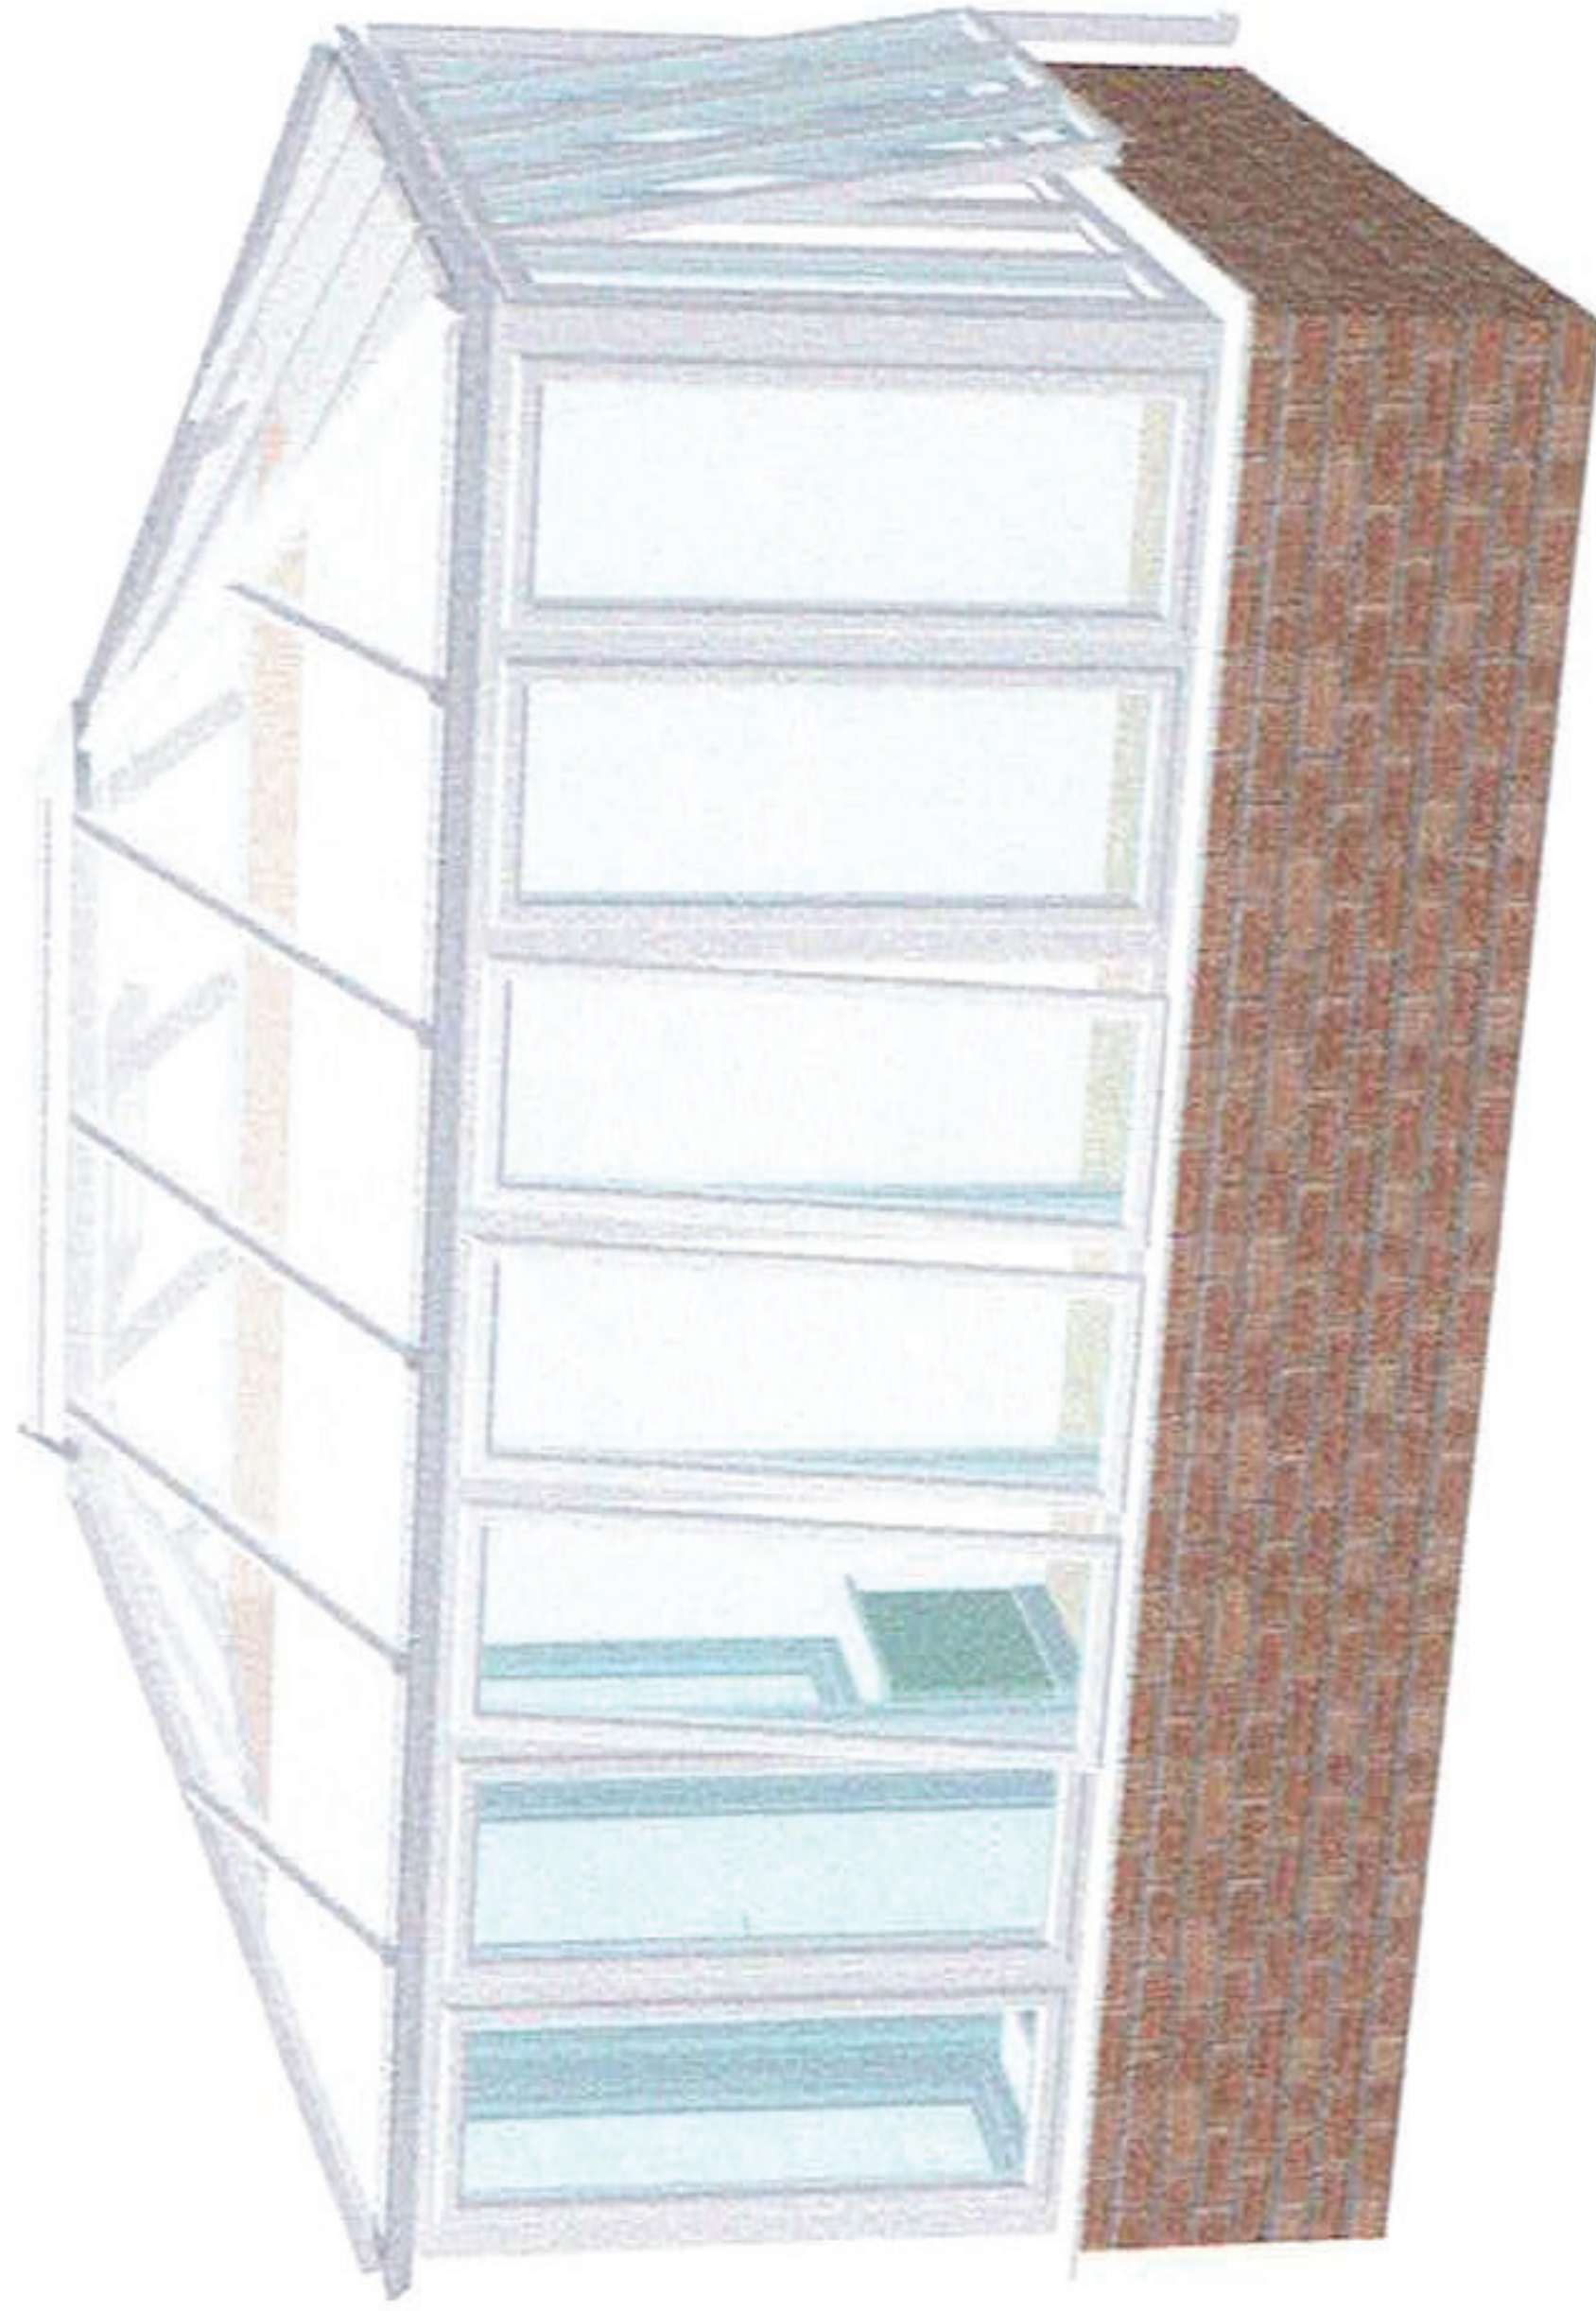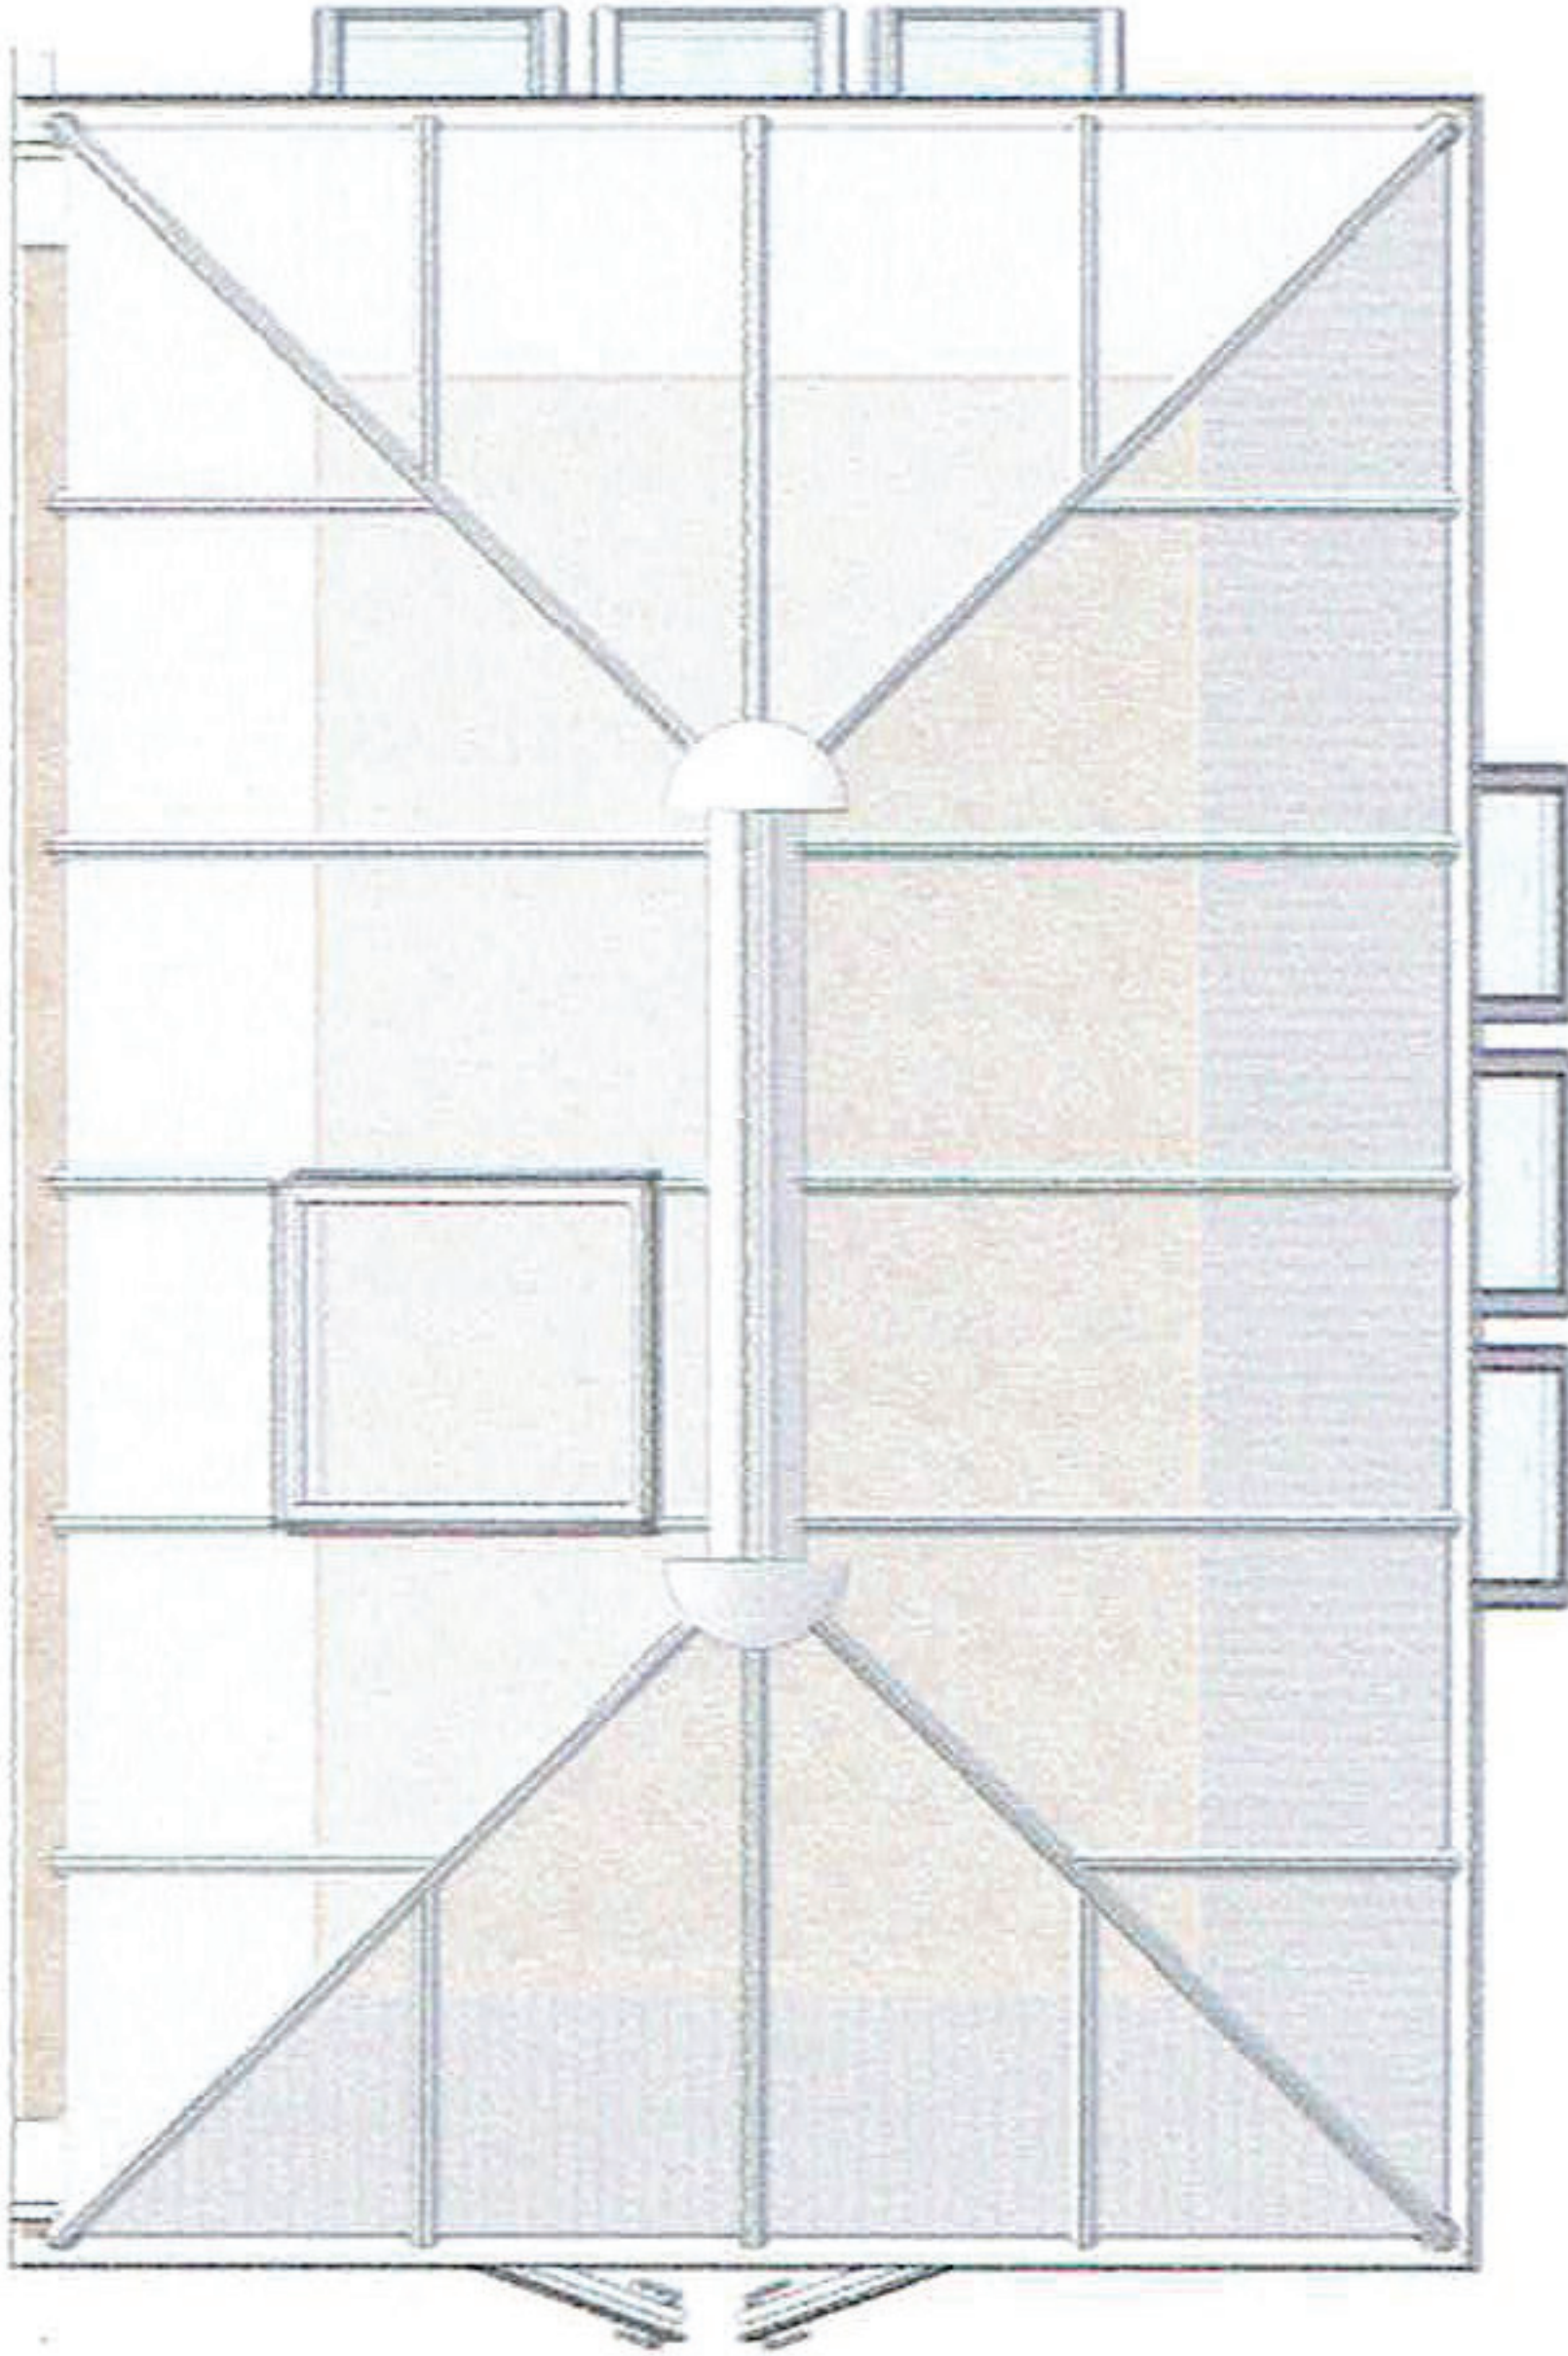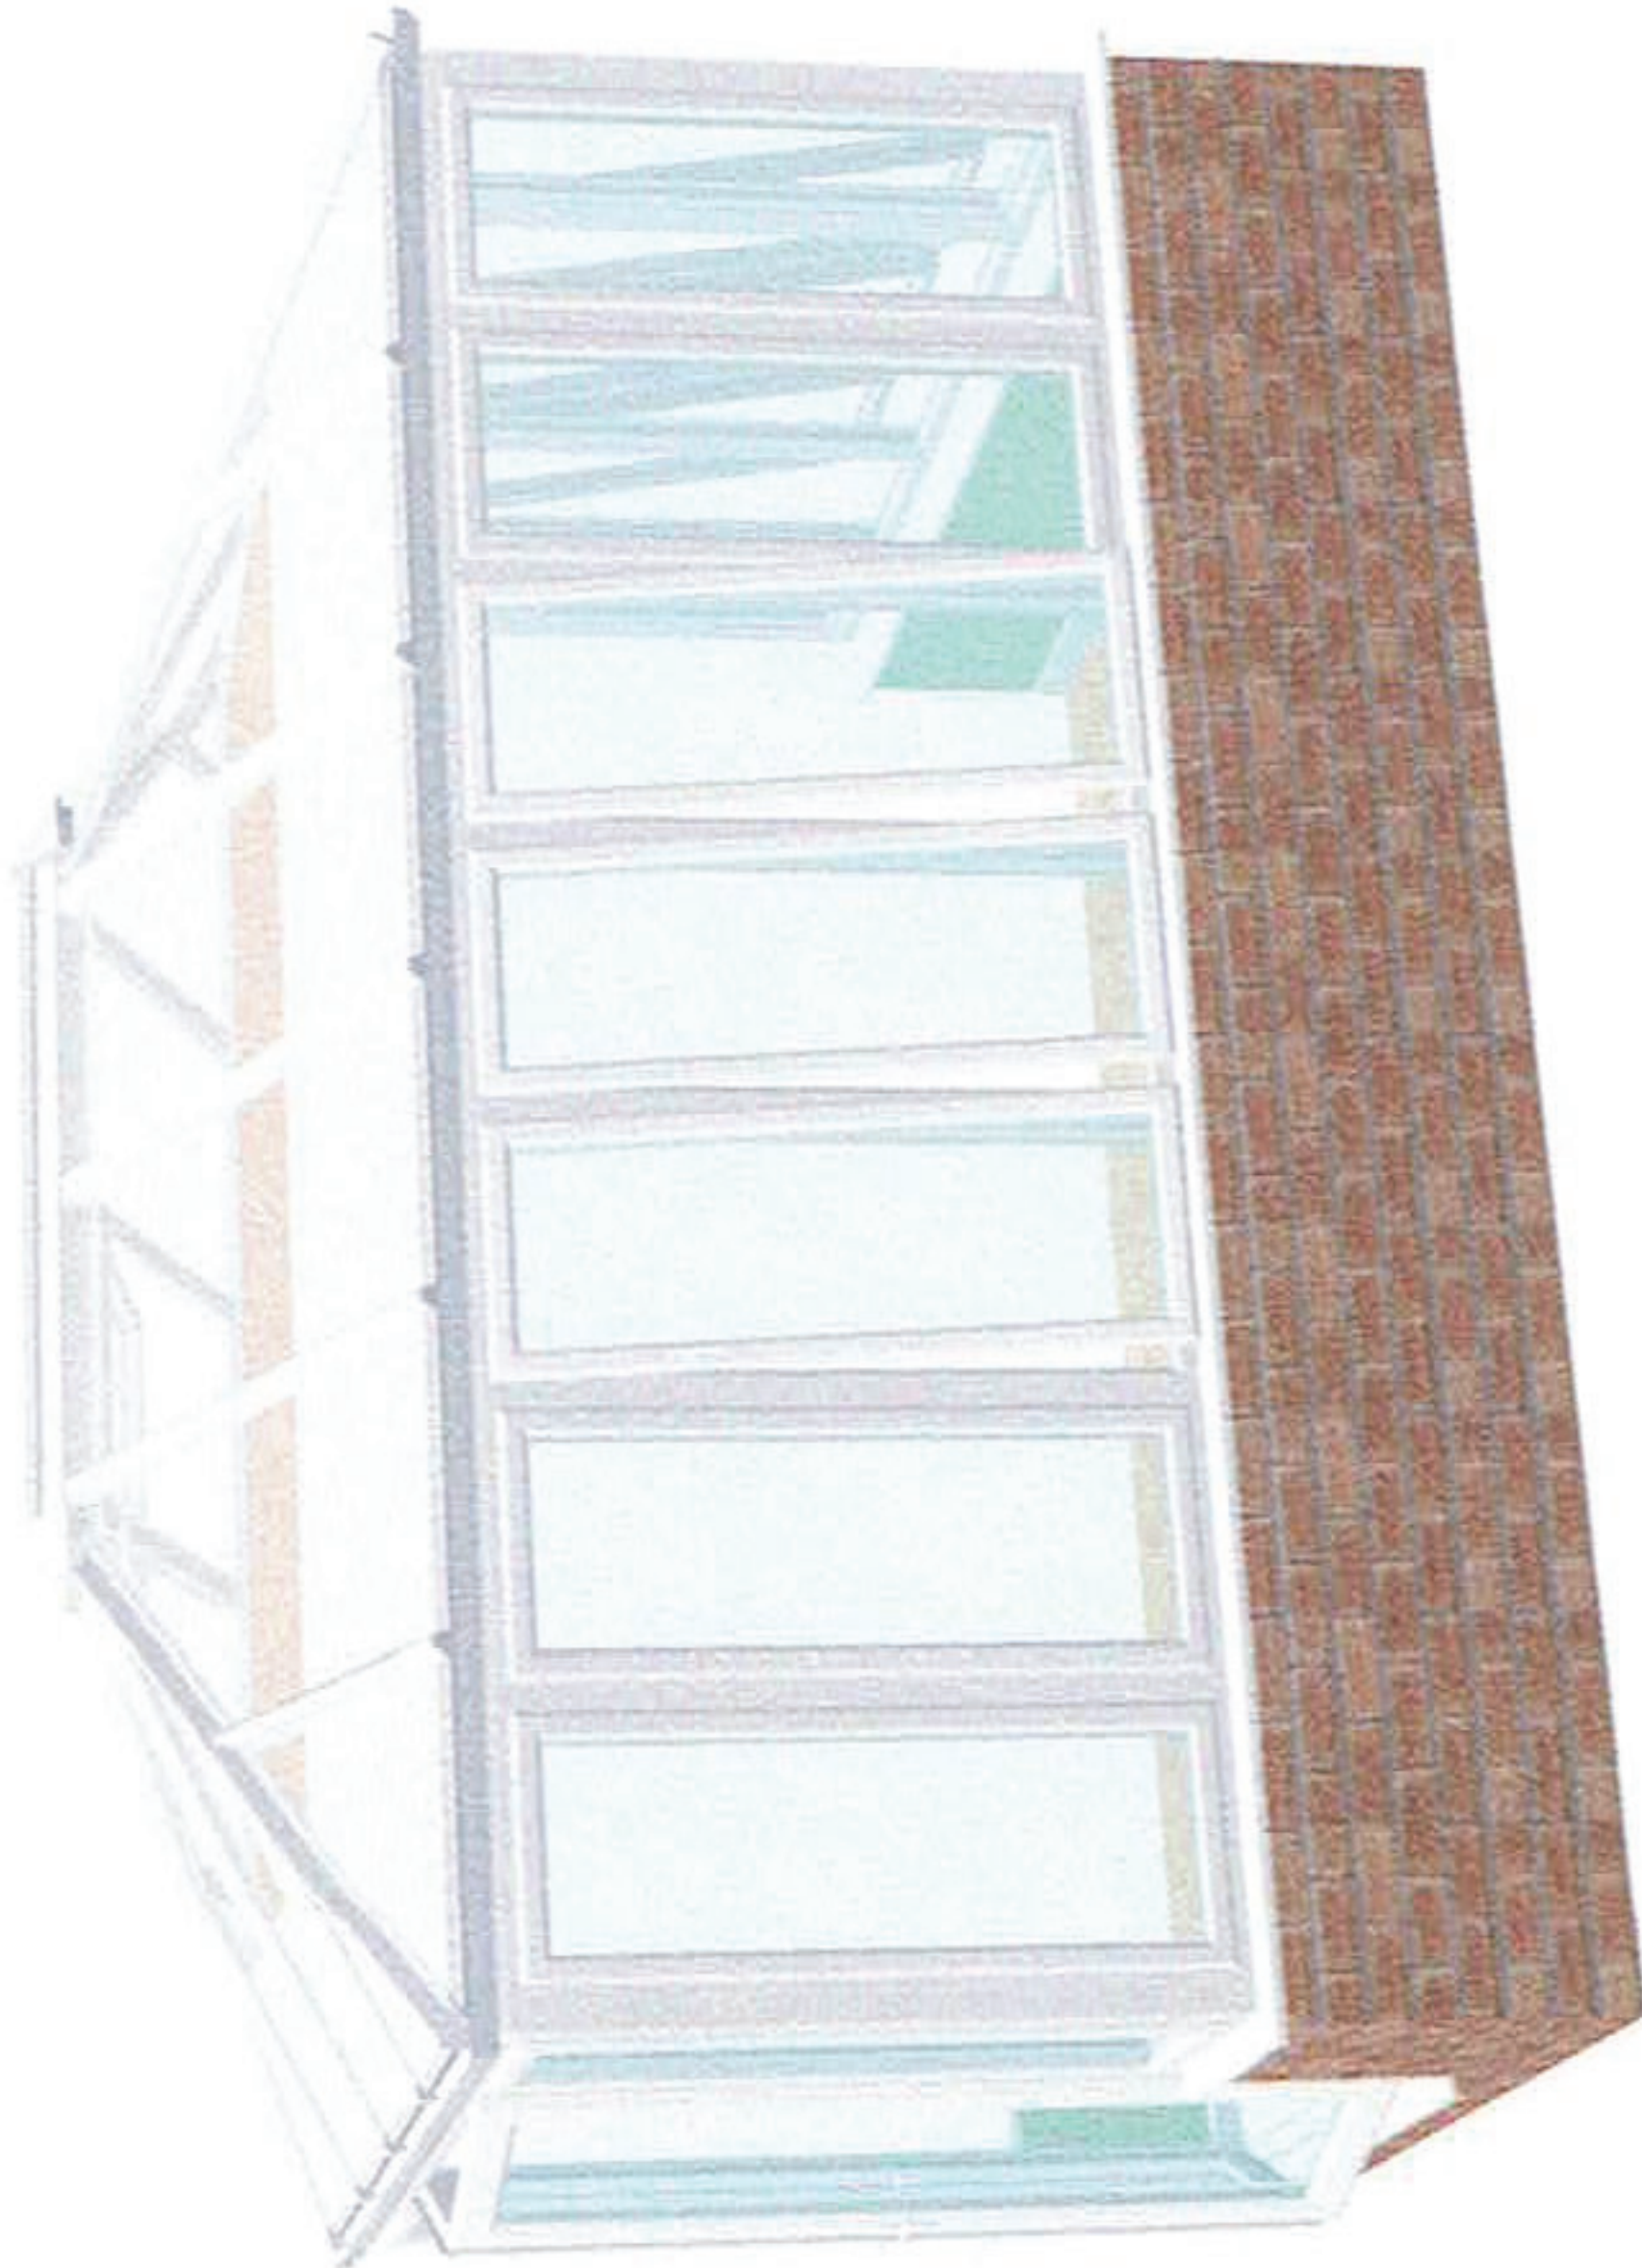

Span: 4800 mm
Projection: 3165 mm
Colour: White Throughout
Glazing: Sunshade Blue 1.0 (s/clean, w/edge)

Price Excl VAT: £ 0
VAT: £ 0
Price Incl VAT: £ 0