

Boundary.

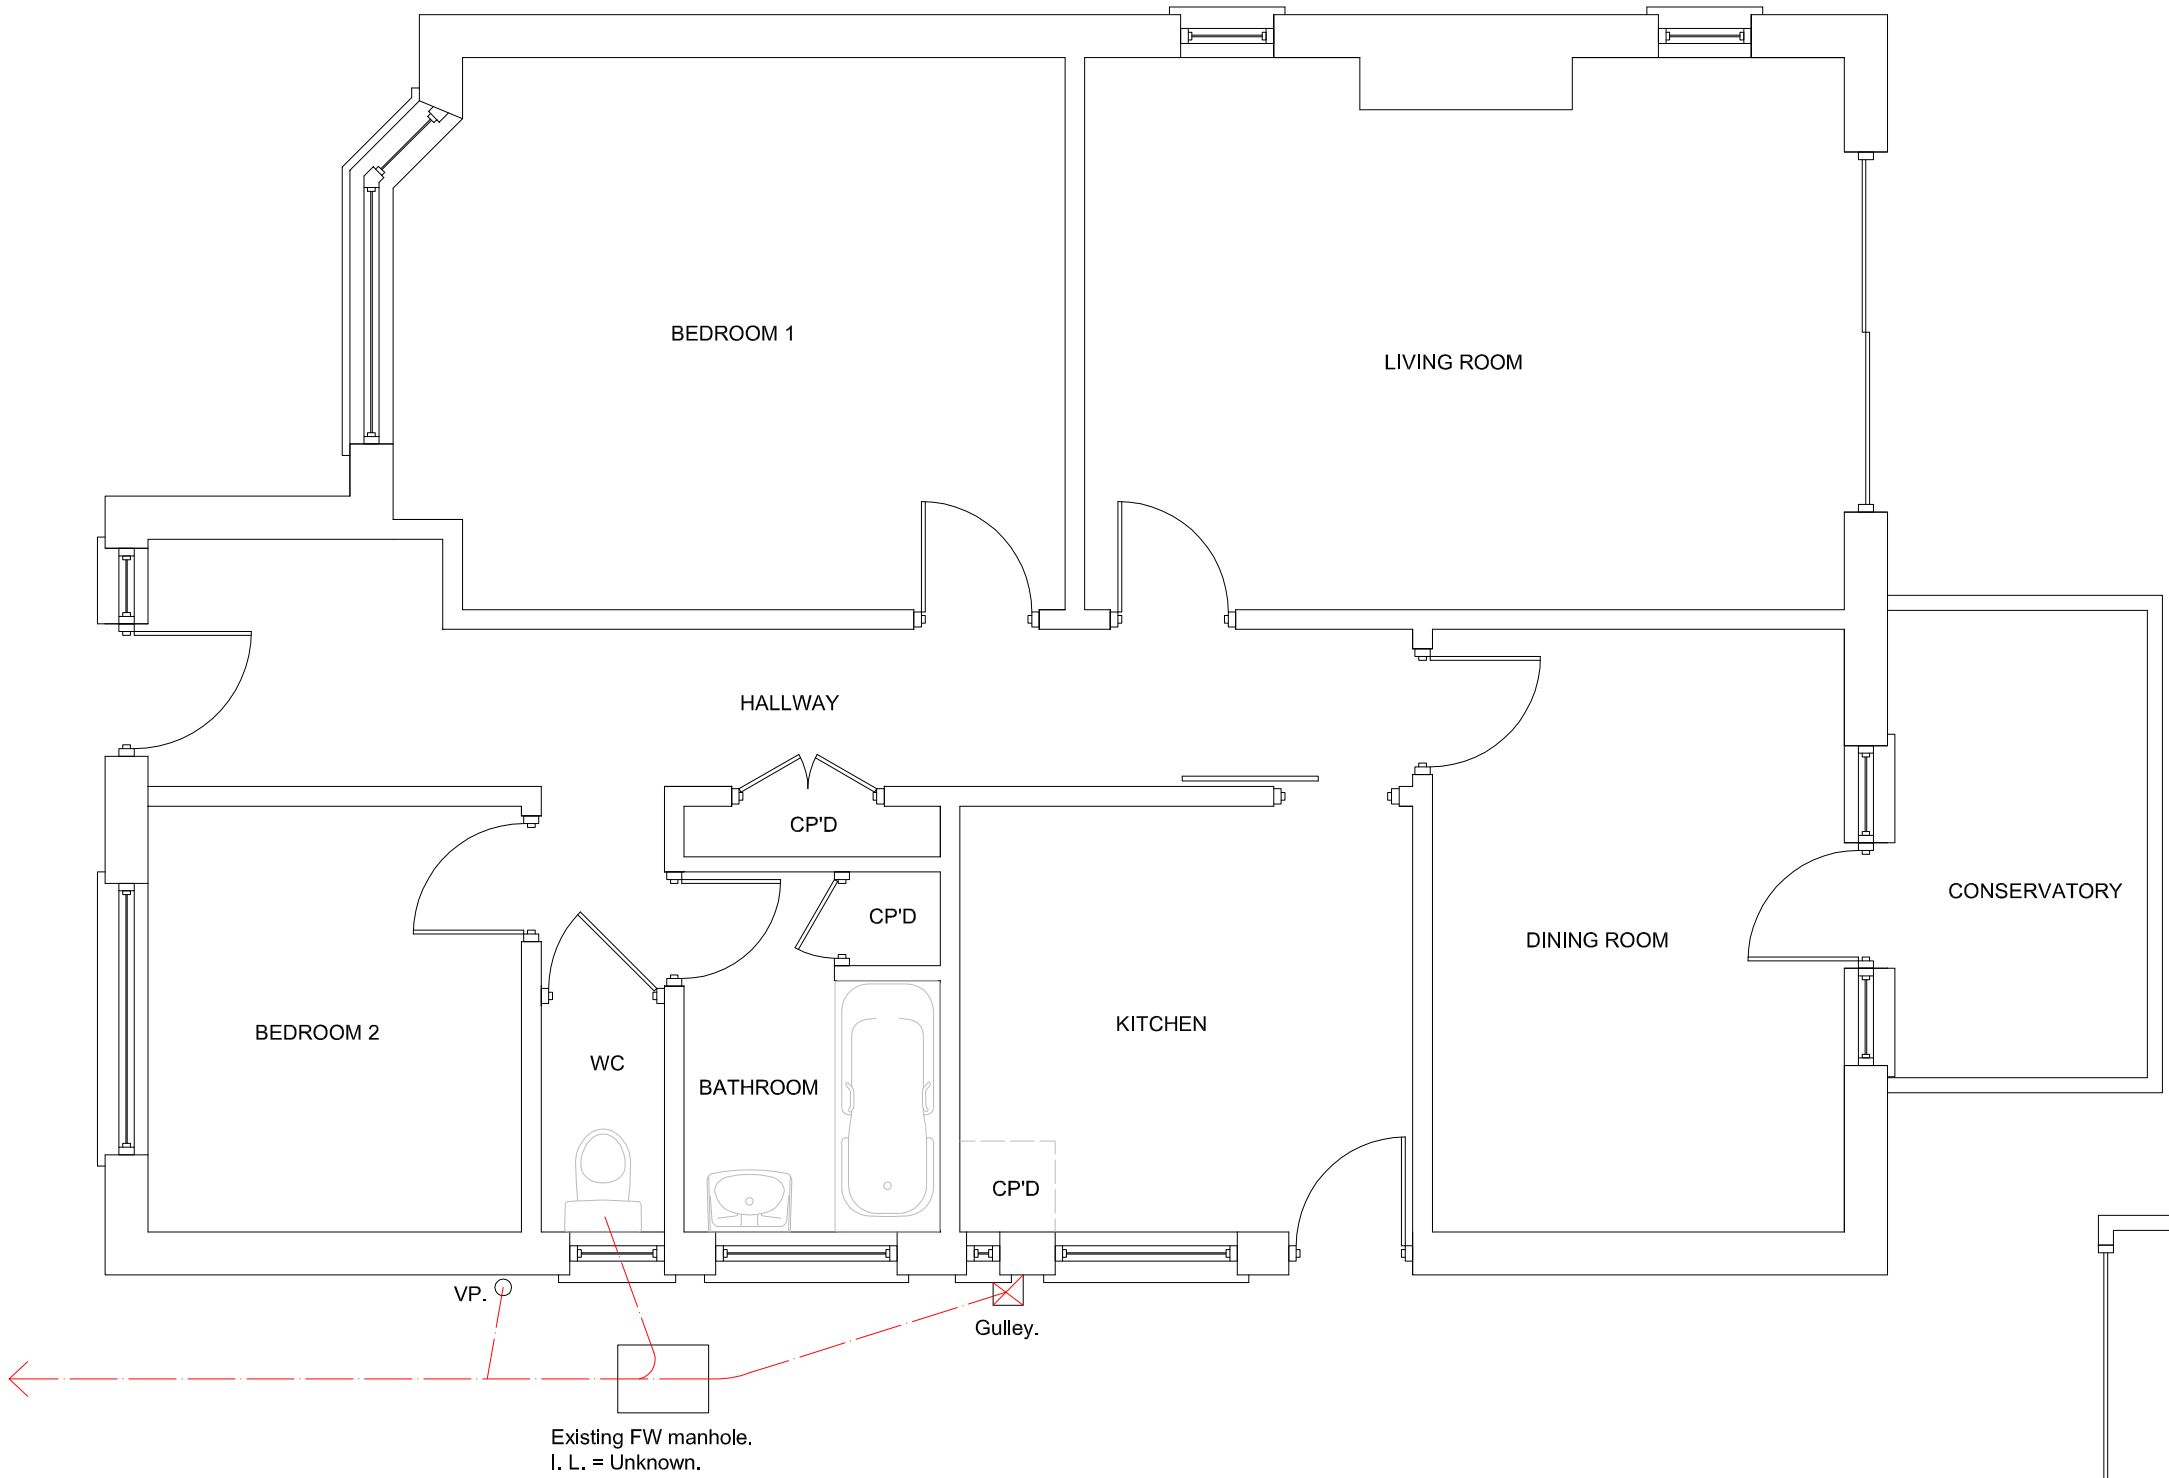

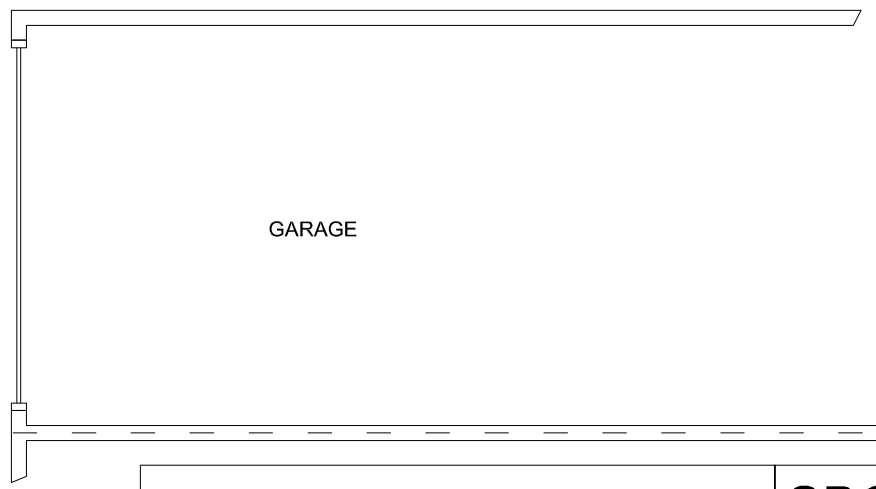

Boundary.

EXISTING GROUND FLOOR PLAN

SCALE METRES

0 1 2 3 4 5

SUSSEX BUILDING CONSULTANCY LIMITED

SBCL

36 FIRCROFT CRESCENT,
LITTLEHAMPTON, WEST SUSSEX.

3 NORTHCOTE ROAD
BOGNOR REGIS
PO21 5LZ

TEL/FAX - (01243) 861379

SCALE - 1/50 REV - DATE - 27/01/2011

ARUN DISTRICT COUNCIL R/23/11/