


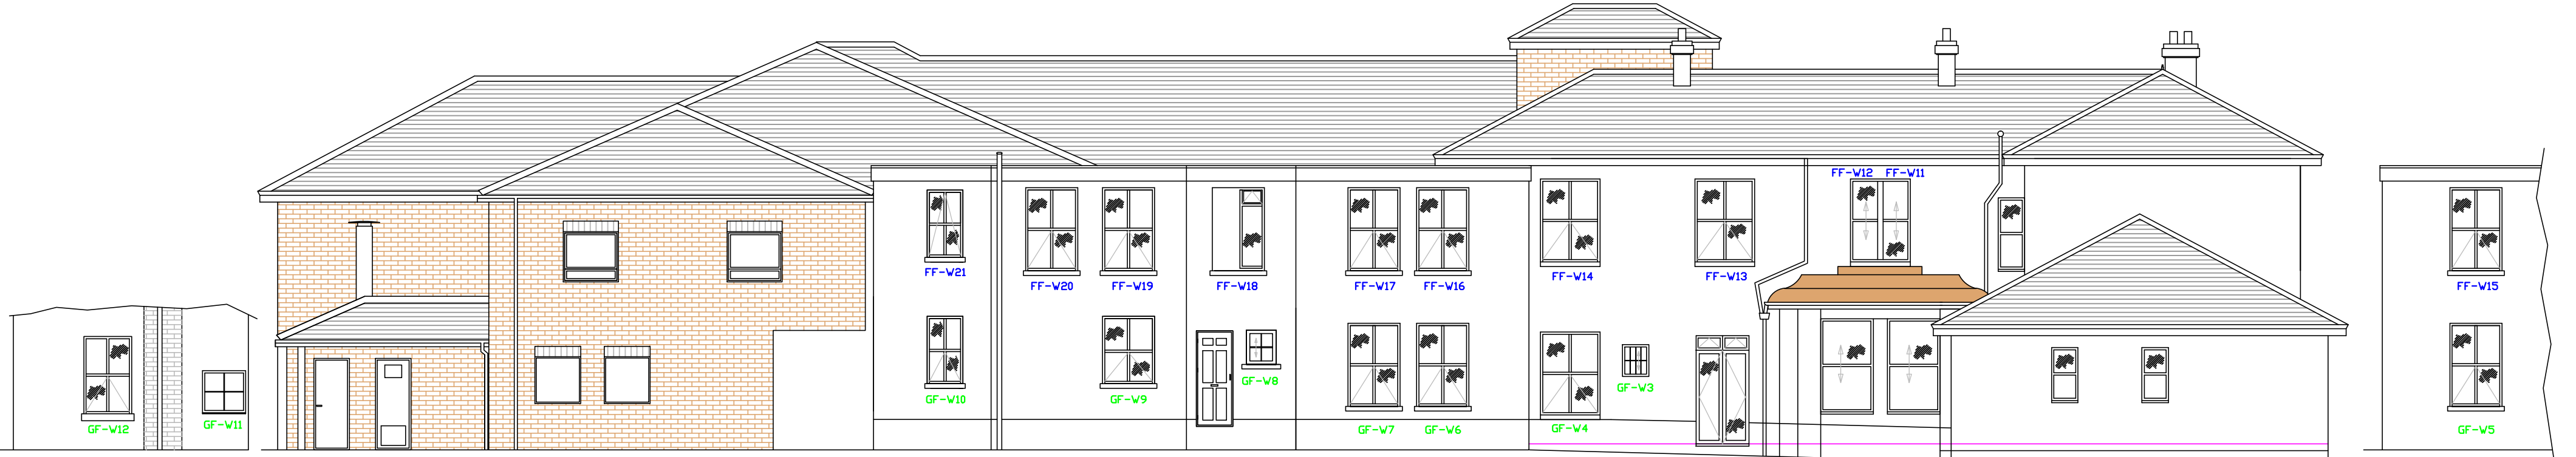

AREA 1 - DORA JAMES WING - FRONT




STAFF ROOM - WEST

ADMINISTRATION OFFICE - WEST


AREA 1 - DORA JAMES WING -- SIDE
ROOMS 1 & 26

ADMINISTRATION OFFICE
NORTH

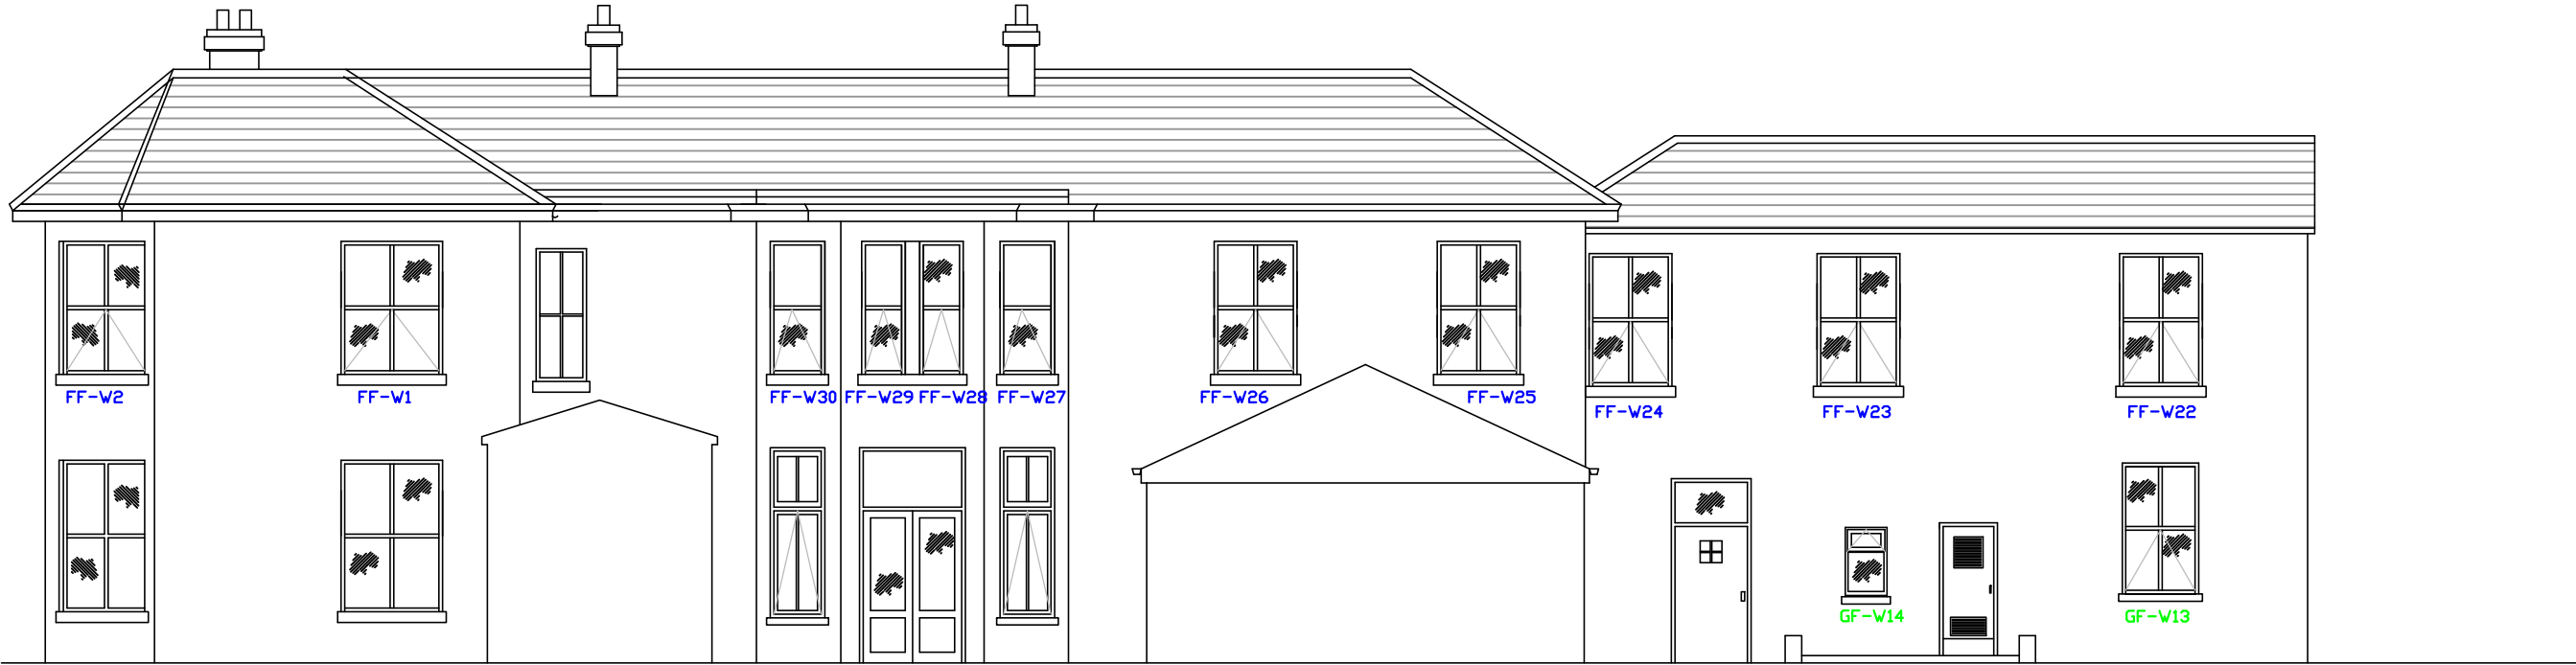

PARTIAL ELEVATION - EAST

EXISTING ELEVATIONS 1:100

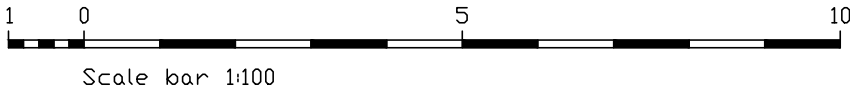

All dimensions to be checked on site prior to commencement of work, except for planning purposes.

This drawing is the copyright of
CALDOTECH LTD
and may not be copied, altered or reproduced in any way without written authority.

CALDOTECH LTD
11 THE PARADE
WILLOWHAYNE CRESCENT
EAST PRESTON
WEST SUSSEX
BN16 1NS
Telephone
01903 859176

EXISTING ELEVATIONS,
Station Road
Rustington
West Sussex
BN16 3AY

CLIENT		Rustington Hall	
Issue	Details	By	Date
SCALE	AS SHOWN on A2		
DATE	16/09/14		
DRAWING NUMBER	11046/W01a		