


Window	Style	Hinge Position	Detail Drg	Material	Width Height
GF-W1	A	Centre Tilt	Drg A	Aluminium	1200x2100
GF-W2	A	Centre Tilt	Drg A	Aluminium	1200x2100
GF-W3	B	N/A – Sash	Drg B	Timber	600x700
GF-W4	A	Centre Tilt	Drg A	Aluminium	1300x1800
GF-W5	A	Centre Tilt	Drg C	UPVC	1200x1800
GF-W6	A	Centre Tilt	Drg C	UPVC	1200x1800
GF-W7	A	Centre Tilt	Drg C	UPVC	1200x1800
GF-W8	B	N/A – Sash	Drg B	Timber	650x700
GF-W9	A	Centre Tilt	Drg C	UPVC	1200x1500
GF-W10	A	Centre Tilt	Drg C	UPVC	800x1500
GF-W11	C	Fire Proof – Fixed	Drg D	UPVC	950x950
GF-W12	A	Centre Tilt	Drg C	UPVC	1000x1700
GF-W13	A	Centre Tilt	Drg C	UPVC	1050x1800
GF-W14	D	Top Hung Ventilator	Drg E	UPVC	600x950
FF-W1	A	Centre Tilt	Drg A	Aluminium	1400x1800
FF-W2	A	Centre Tilt	Drg A	Aluminium	1300x1800
FF-W3	A	Centre Tilt	Drg A	Aluminium	1100x1800
FF-W4	A	Centre Tilt	Drg A	Aluminium	1100x1800
FF-W5	A	Centre Tilt	Drg A	Aluminium	1300x1800
FF-W6	A	Centre Tilt	Drg A	Aluminium	1400x1800
FF-W7	A	Centre Tilt	Drg A	Aluminium	1400x1500
FF-W8	A	Centre Tilt	Drg A	Aluminium	1400x1500
FF-W9	A	Centre Tilt	Drg A	Aluminium	1200x1800
FF-W10	A	Centre Tilt	Drg A	Aluminium	1200x1800
FF-W11	B	N/A – Sash	Drg B	Timber	550x1800
FF-W12	B	N/A – Sash	Drg B	Timber	550x1800
FF-W13	A	Centre Tilt	Drg A	Aluminium	1300x1800
FF-W14	A	Centre Tilt	Drg A	Aluminium	1300x1800
FF-W15	A	Centre Tilt	Drg C	UPVC	1100x1800
FF-W16	A	Centre Tilt	Drg C	UPVC	1200x1800
FF-W17	A	Centre Tilt	Drg C	UPVC	1200x1800
FF-W18	D	Top Hung Ventilator	Drg E	UPVC	500x1800
FF-W19	A	Centre Tilt	Drg C	UPVC	1200x1800
FF-W20	A	Centre Tilt	Drg C	UPVC	1200x1800
FF-W21	E	Top Tilt	Drg F	UPVC	800x1500
FF-W22	A	Centre Tilt	Drg C	UPVC	1200x1800
FF-W23	A	Centre Tilt	Drg C	UPVC	1200x1800
FF-W24	A	Centre Tilt	Drg C	UPVC	1200x1800
FF-W25	A	Centre Tilt	Drg C	UPVC	1200x1800
FF-W26	A	Centre Tilt	Drg C	UPVC	1200x1800
FF-W27	A	Centre Tilt	Drg C	UPVC	1400x1800
FF-W28	A	Centre Tilt	Drg C	UPVC	650x1800
FF-W29	A	Centre Tilt	Drg C	UPVC	650x1800
FF-W30	A	Centre Tilt	Drg C	UPVC	1400x1800
GF-D1	Door	Side Hung	Drg G	UPVC	1200x2400

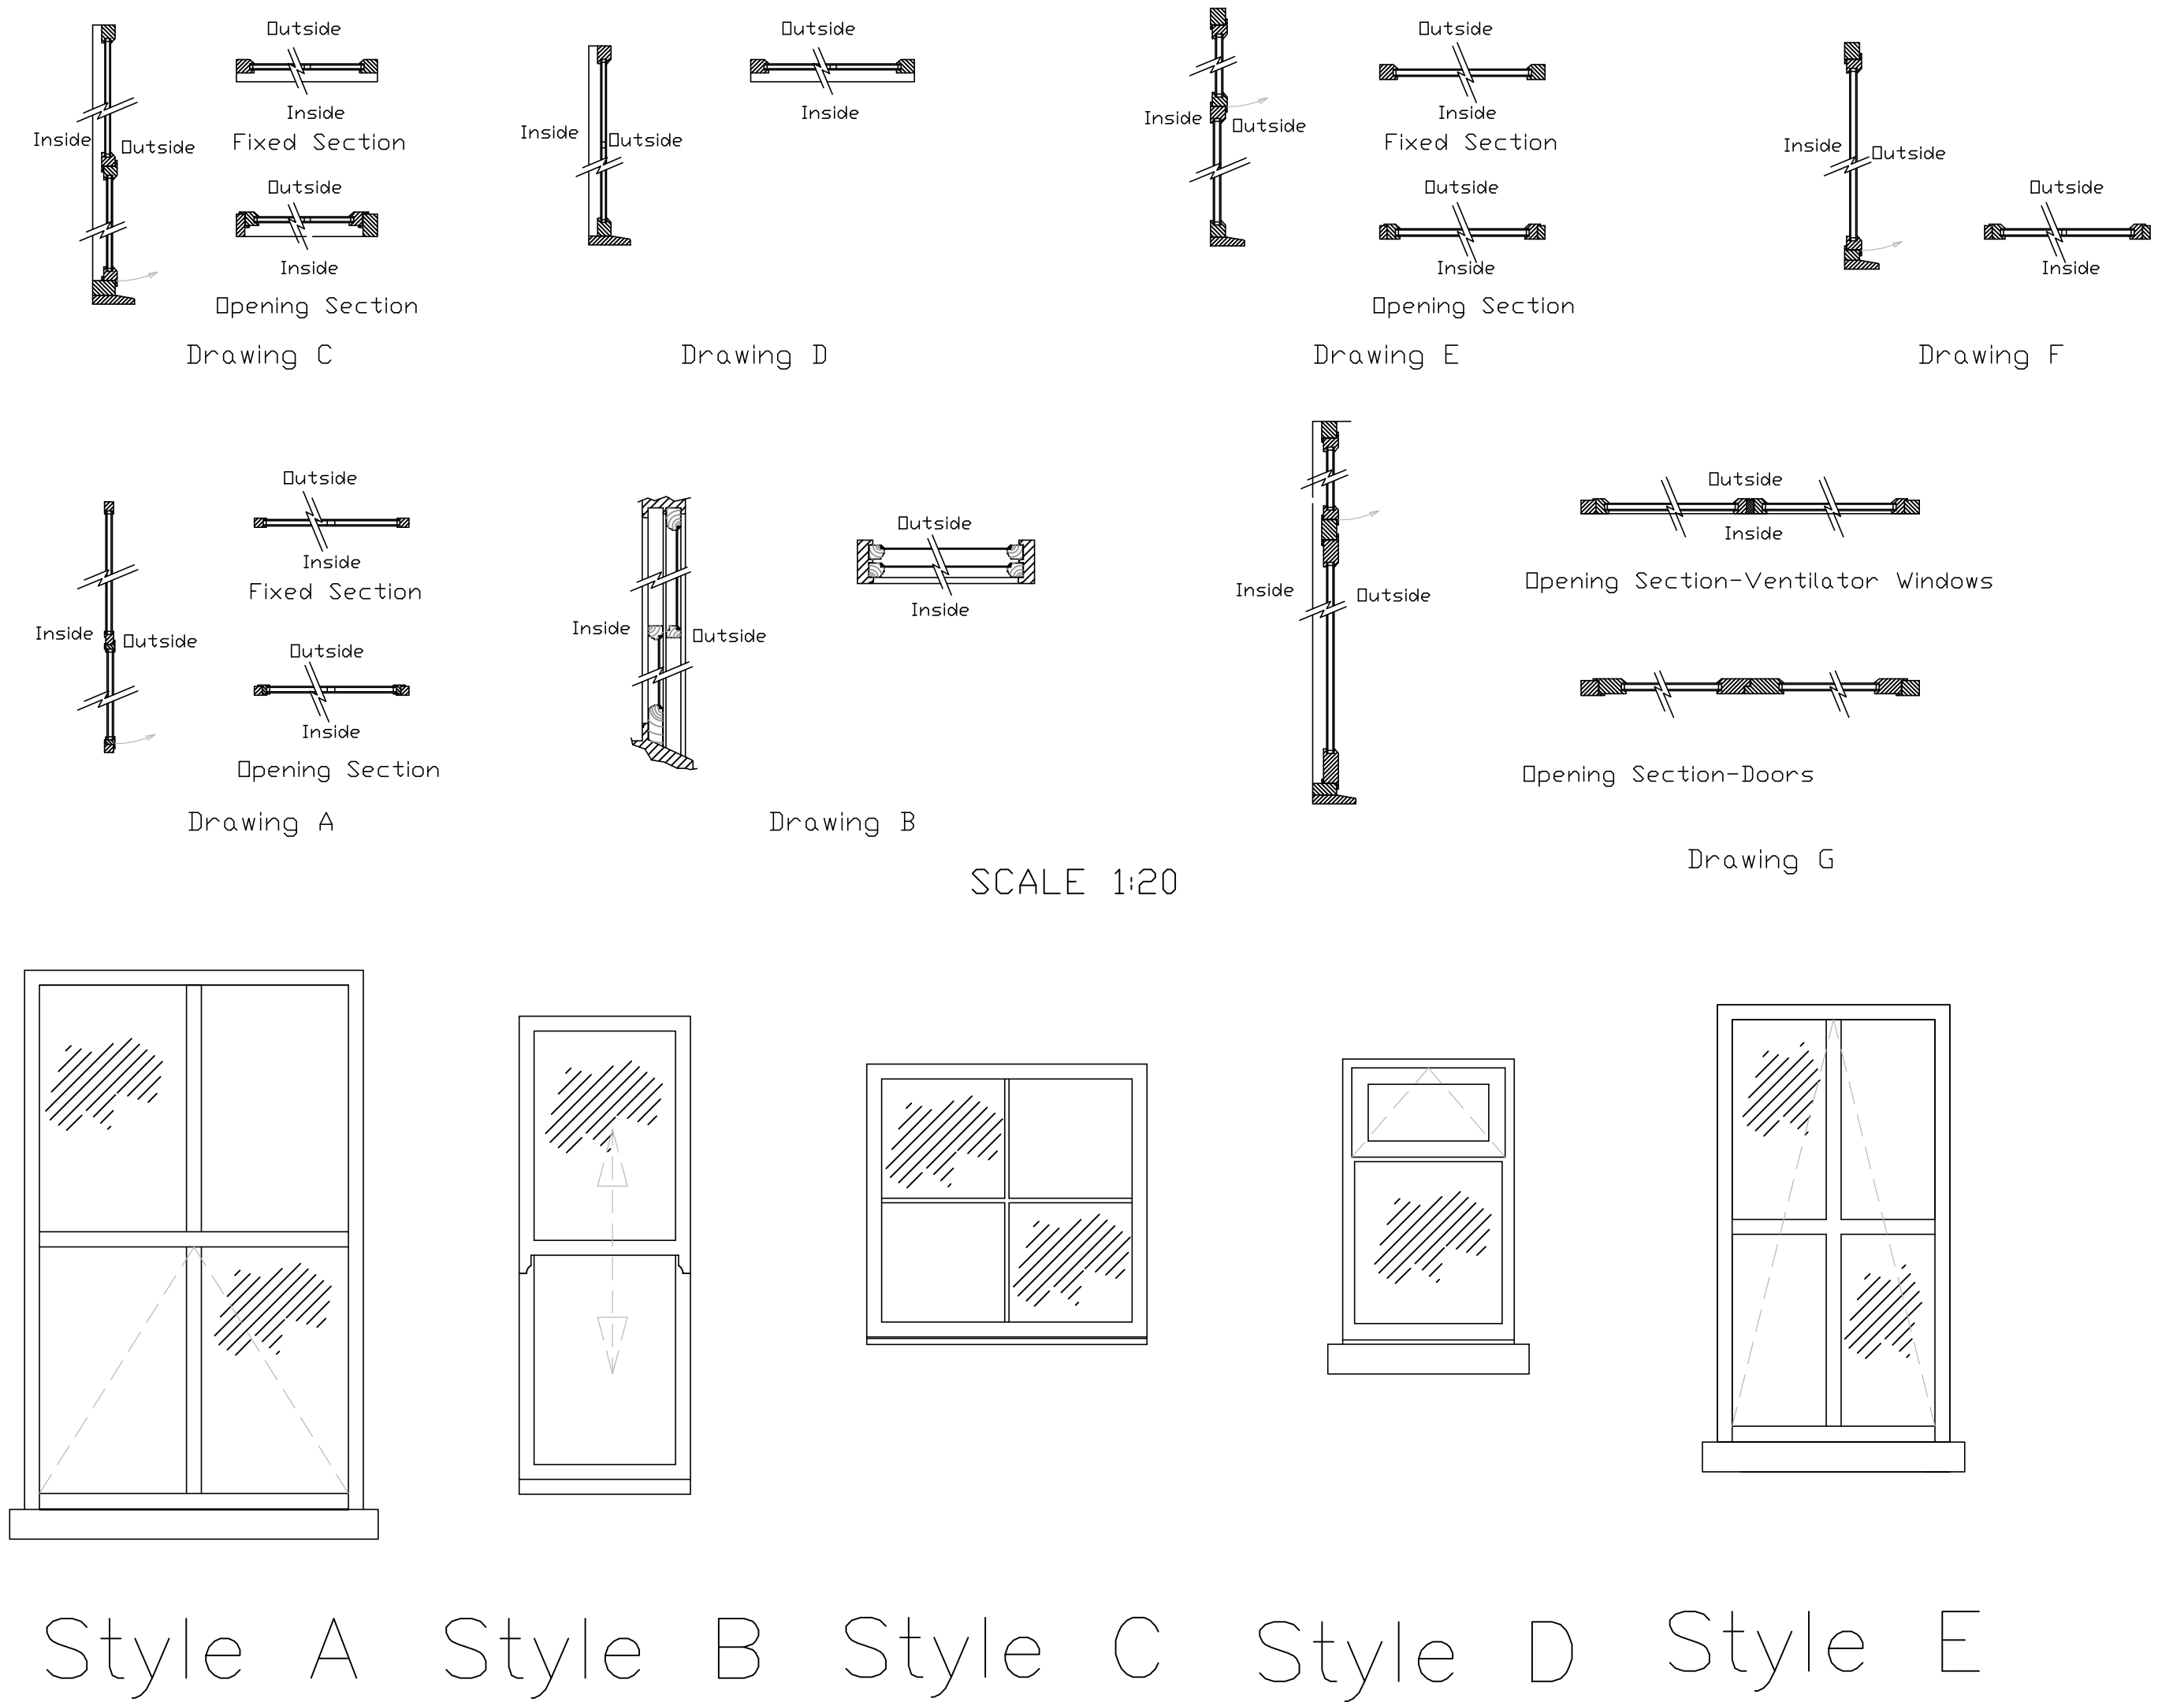

All dimensions to be checked on site prior to commencement of work, except for planning purposes.

This drawing is the copyright of
CALDOTECH LTD
and may not be copied, altered or reproduced in any way without written authority.

CALDOTECH LTD
11 THE PARADE
WILLOWHAYNE CRESCENT
EAST PRESTON
WEST SUSSEX
BN16 1NS Telephone
01903 859176

EXISTING WINDOW DETAILS

Station Road
Rustington
West Sussex
BN16 3AY

CLIENT Rustington Hall

Issue	Details	By	Date
SCALE	AS SHOWN on A2		
DATE	25/09/14		
DRAWING NUMBER	11046/W01b		