




AREA 1 - DORA JAMES WING - FRONT

AREA 2 - SMALL LOUNGE

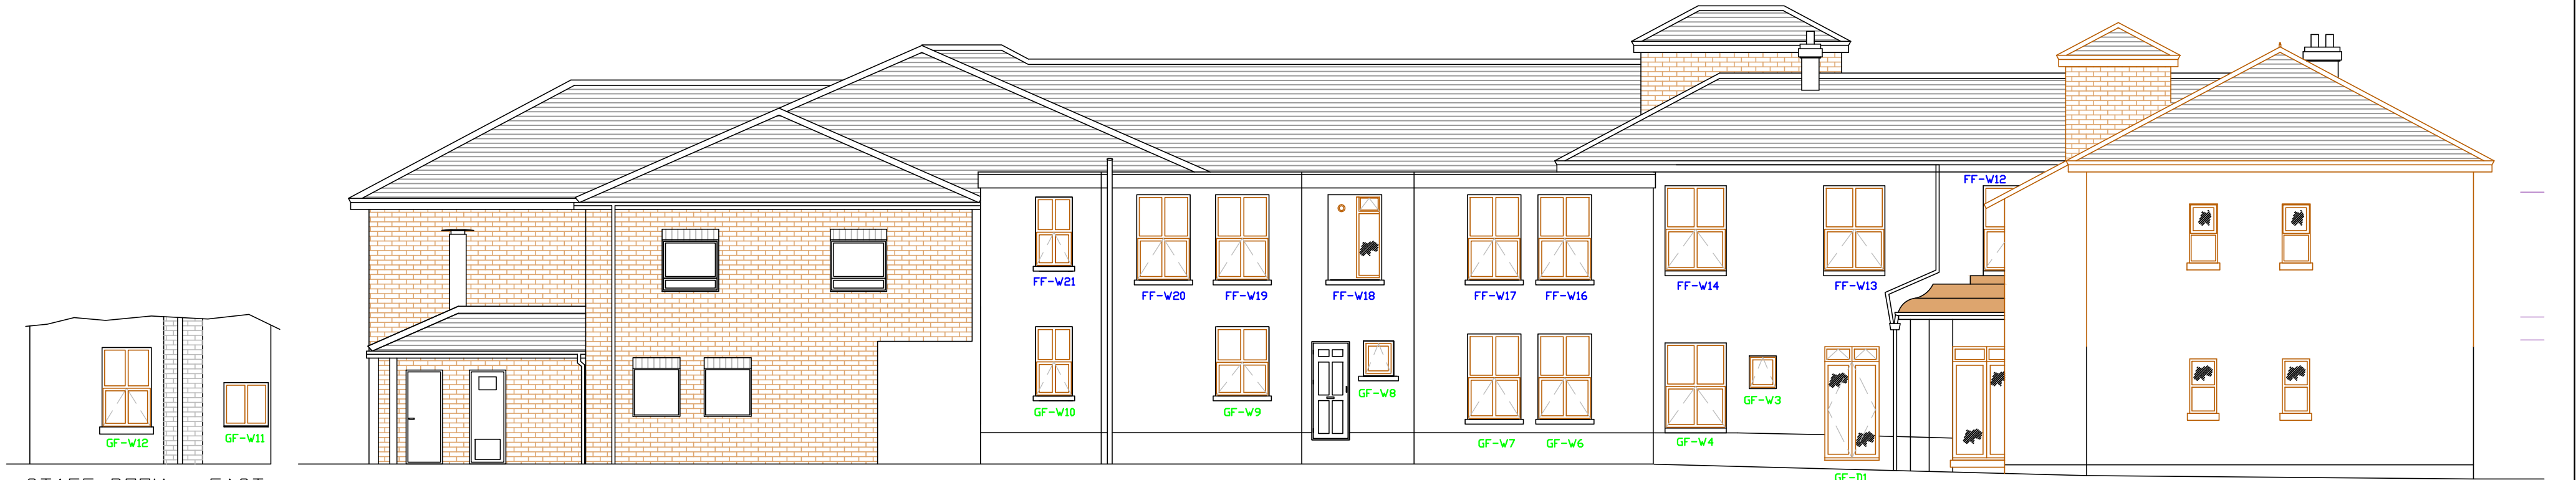

STAFF ROOM - EAST

ADMINISTRATION OFFICE - REAR


ROOMS 1 & 26

AREA 1 - DORA JAMES WING - SIDE



PARTIAL ELEVATION - EAST
EXISTING ELEVATIONS 1:100

ADMINISTRATION OFFICE
SOUTH

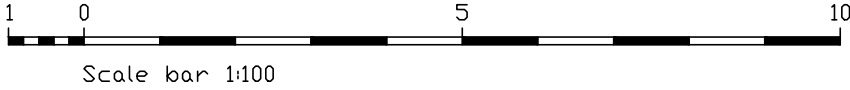

All dimensions to be checked on site prior to commencement of work, except for planning purposes.

This drawing is the copyright of
CALDOTECH LTD
and may not be copied, altered or reproduced in any way without written authority.

CALDOTECH LTD
11 THE PARADE
WILLOWHAYNE CRESCENT
EAST PRESTON
WEST SUSSEX
BN16 1NS
Telephone 01903 859176

PROPOSED ELEVATIONS

Station Road
Rustington
West Sussex
BN16 3AY

CLIENT		Rustington Hall	
Issue	Details	By	Date
SCALE	AS SHOWN on A2		
DATE	25/09/14		
DRAWING NUMBER	11046/W02a		