
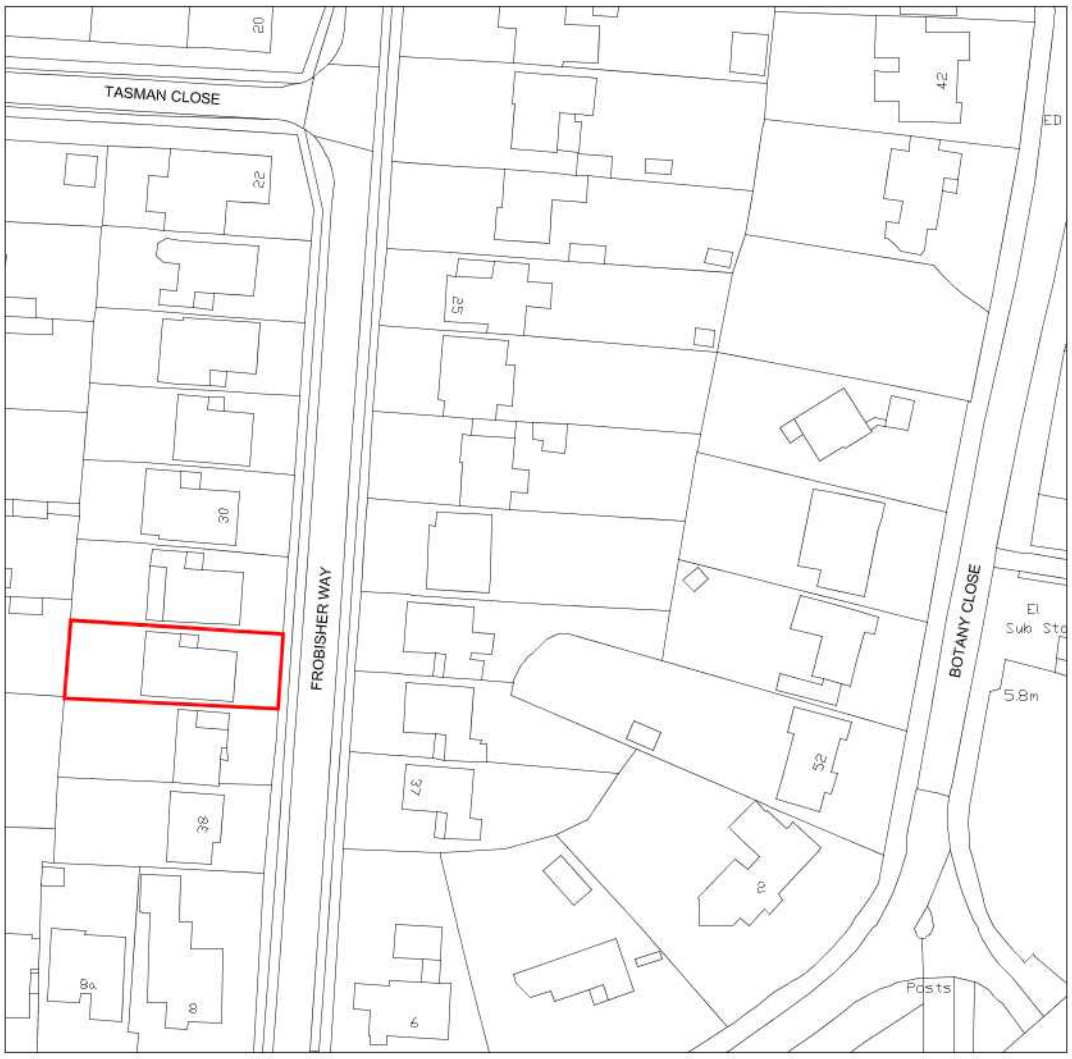


Location Plan
1:1250

0 12500m 50000m
1:1250 25000m 100000m

N

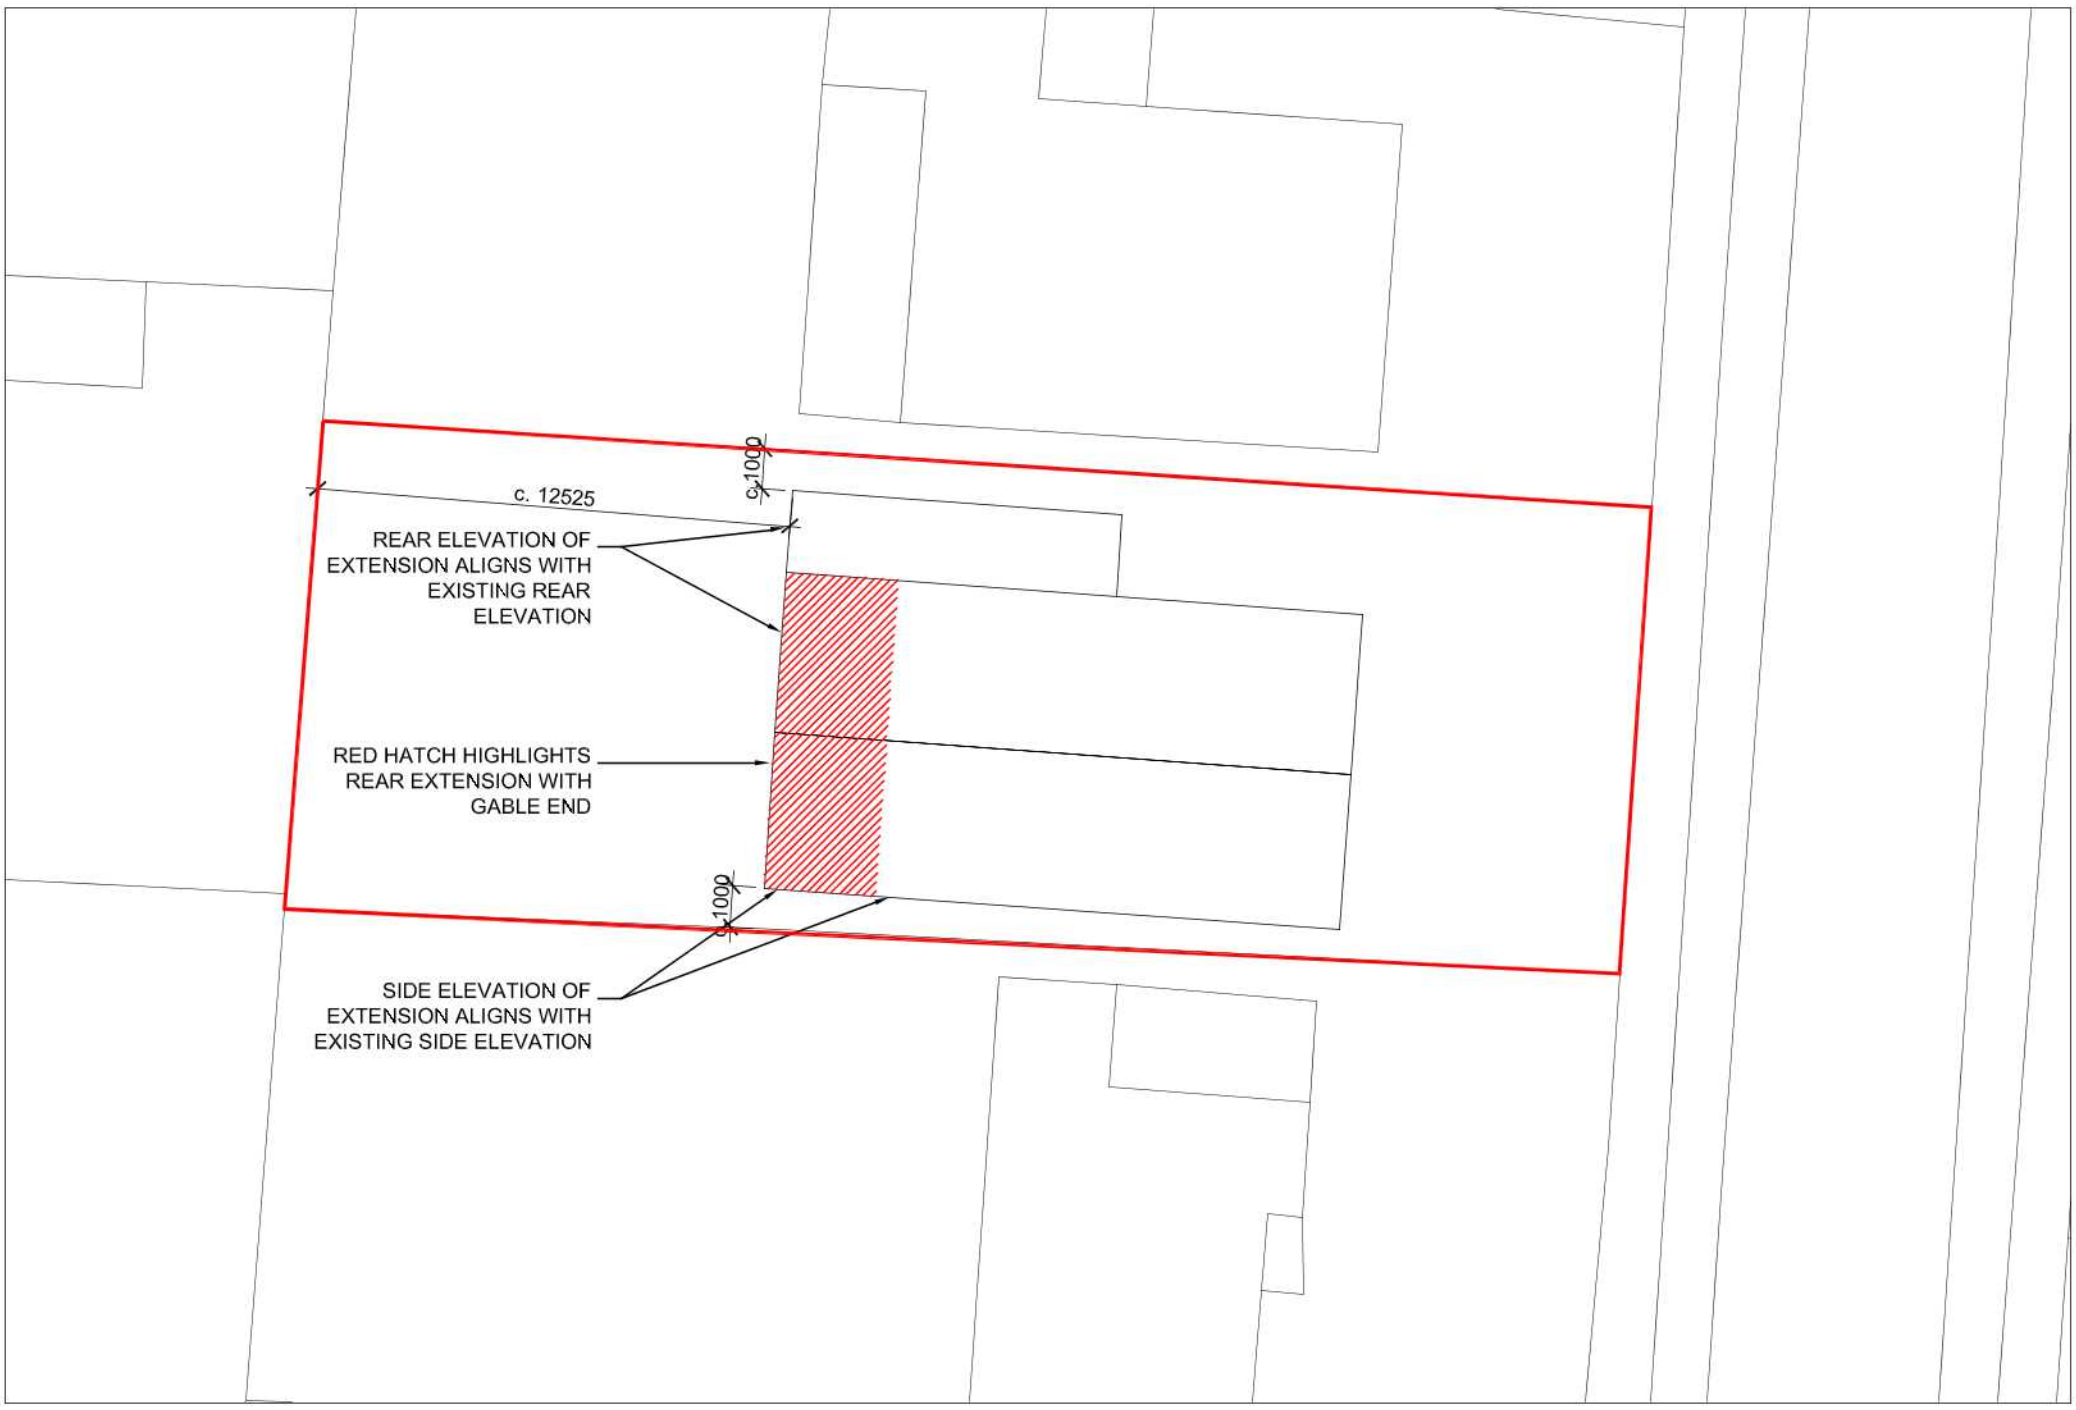

Block Plan
1:200

0 1m 2m 8m
1:200 4m 16m

N

Site & Location Plan
34 Frobisher Way, Rustington

Client:	Tim & Hannah	Scale:	1:1250 1:200
Drawing No:	001	Status:	Stage 03
Date:	14/10/2020	Revision:	P4

rob smith | design
email: rob_smith100@hotmail.co.uk
mobile: 07716099719

Do not scale for construction purposes. All areas have been measured from current drawings. They may vary because of (eg) survey, design development, construction tolerances, statutory requirements or re-definition of the areas to be measured.

ARUN DISTRICT COUNCIL R/24/20/HH