


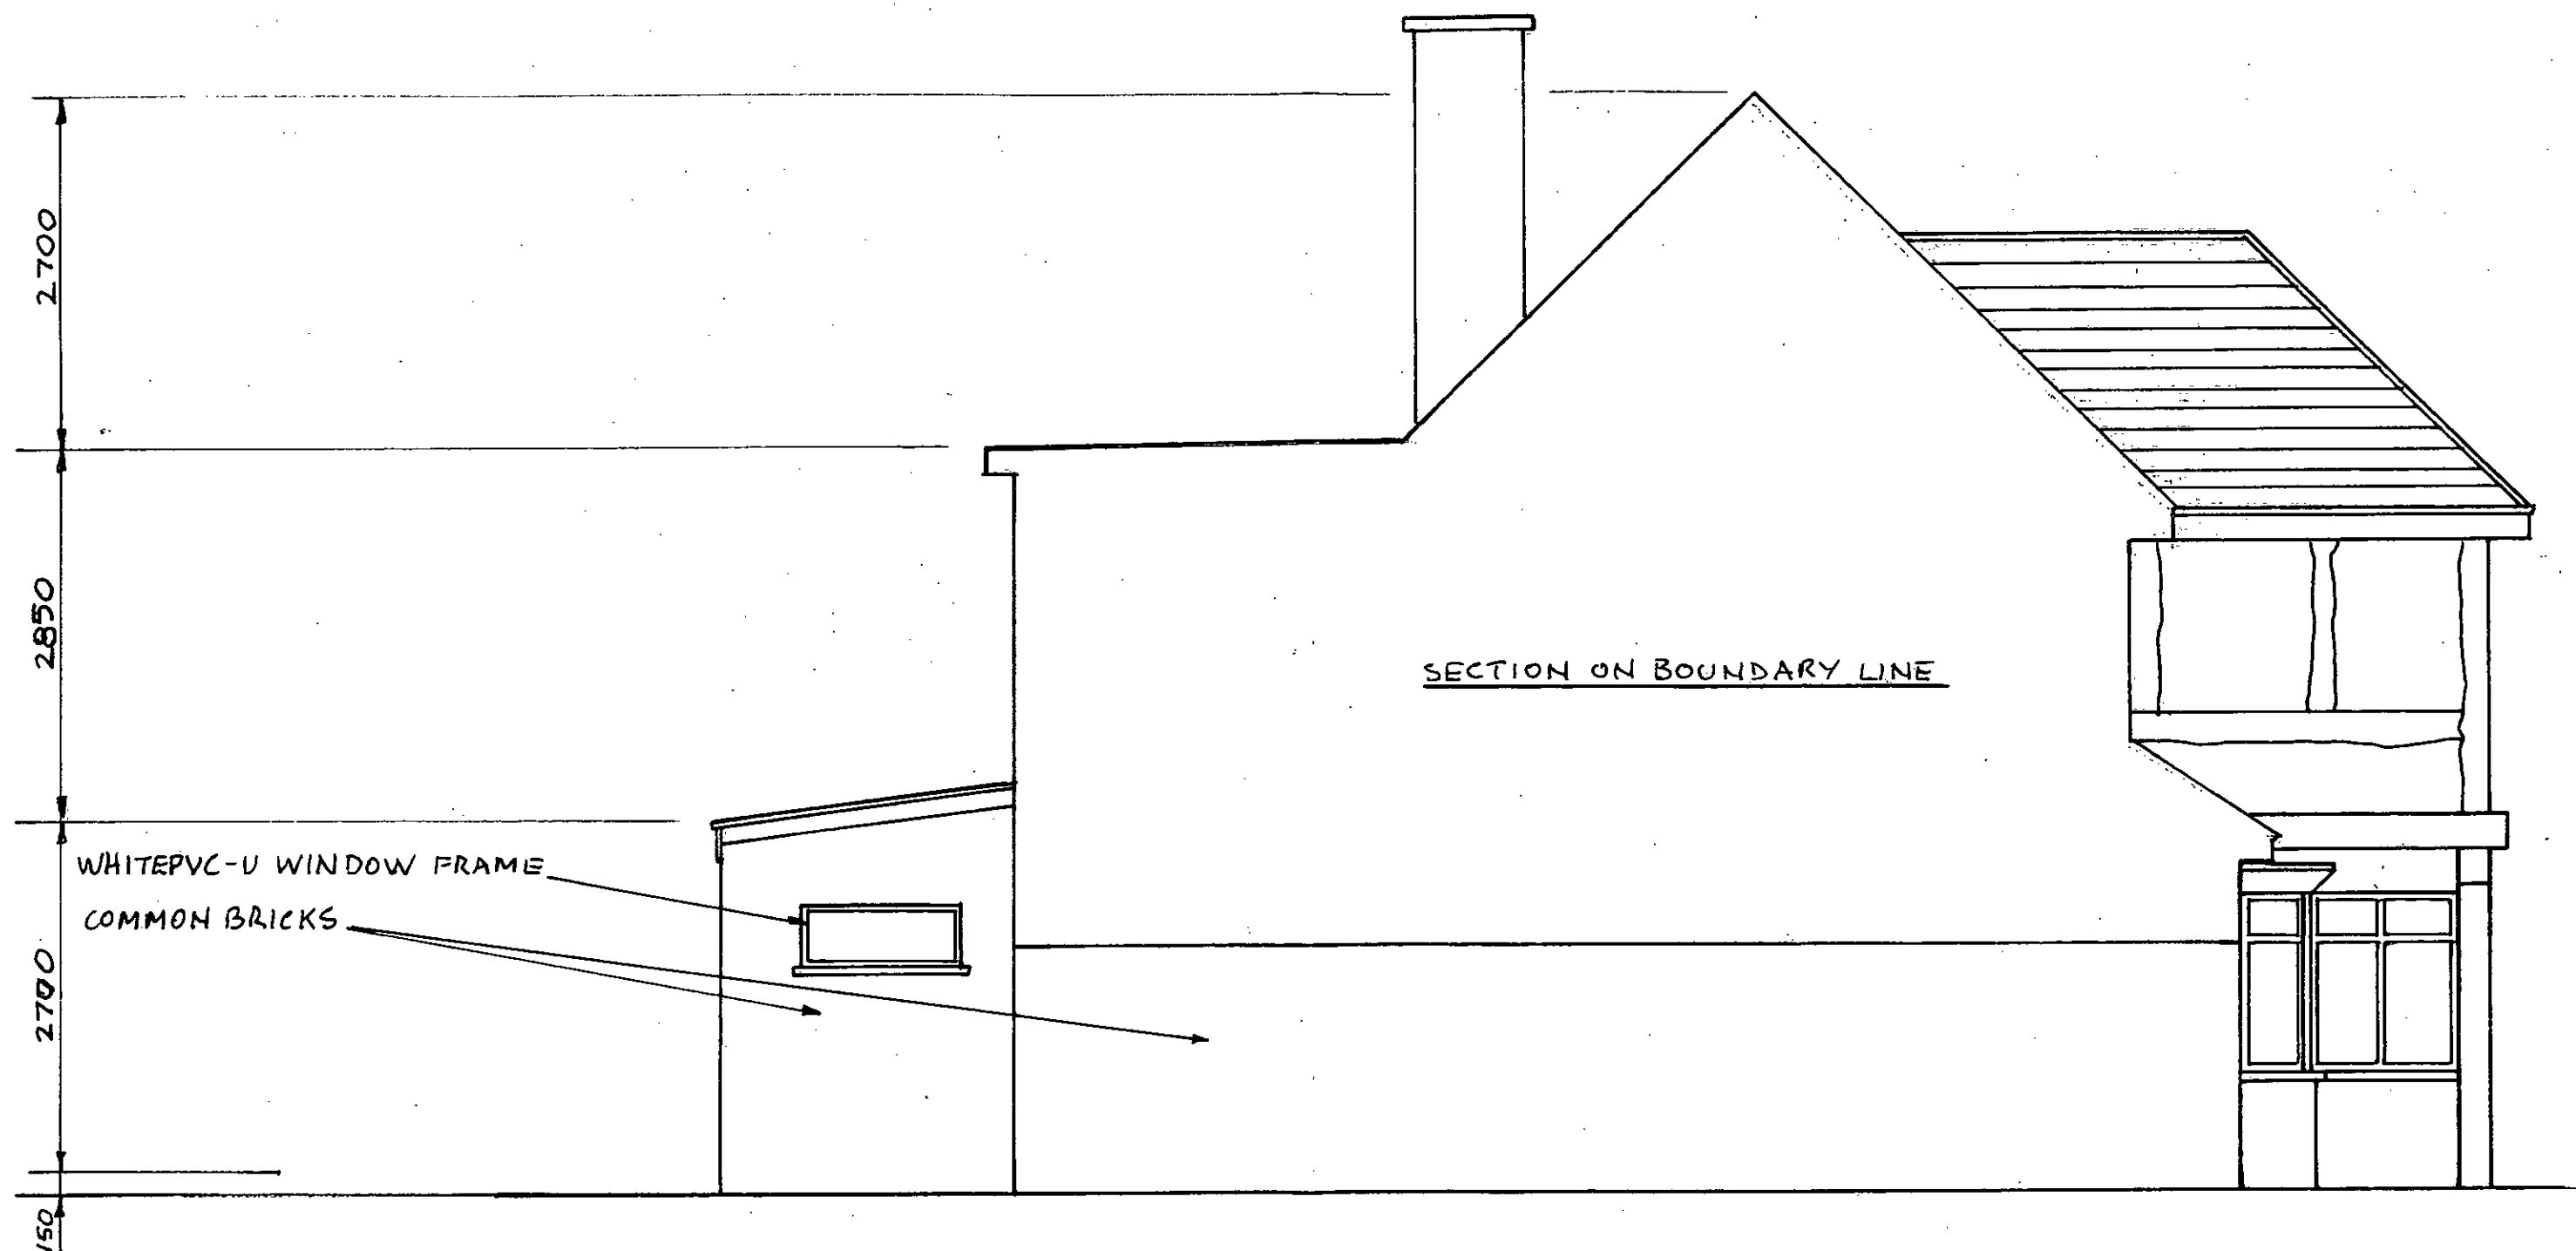

PROPOSED SIDE AND REAR EXTENSION
26 MILTON AVENUE, RUSTINGTON, BN16 2PP
EXISTING LHS ELEVATION/SECTION
SCALE 1:50 REF
DRAWN BY HOWARD WILMAN
DATE 10/12/2012 DRWG NO. MIL-07/A3