


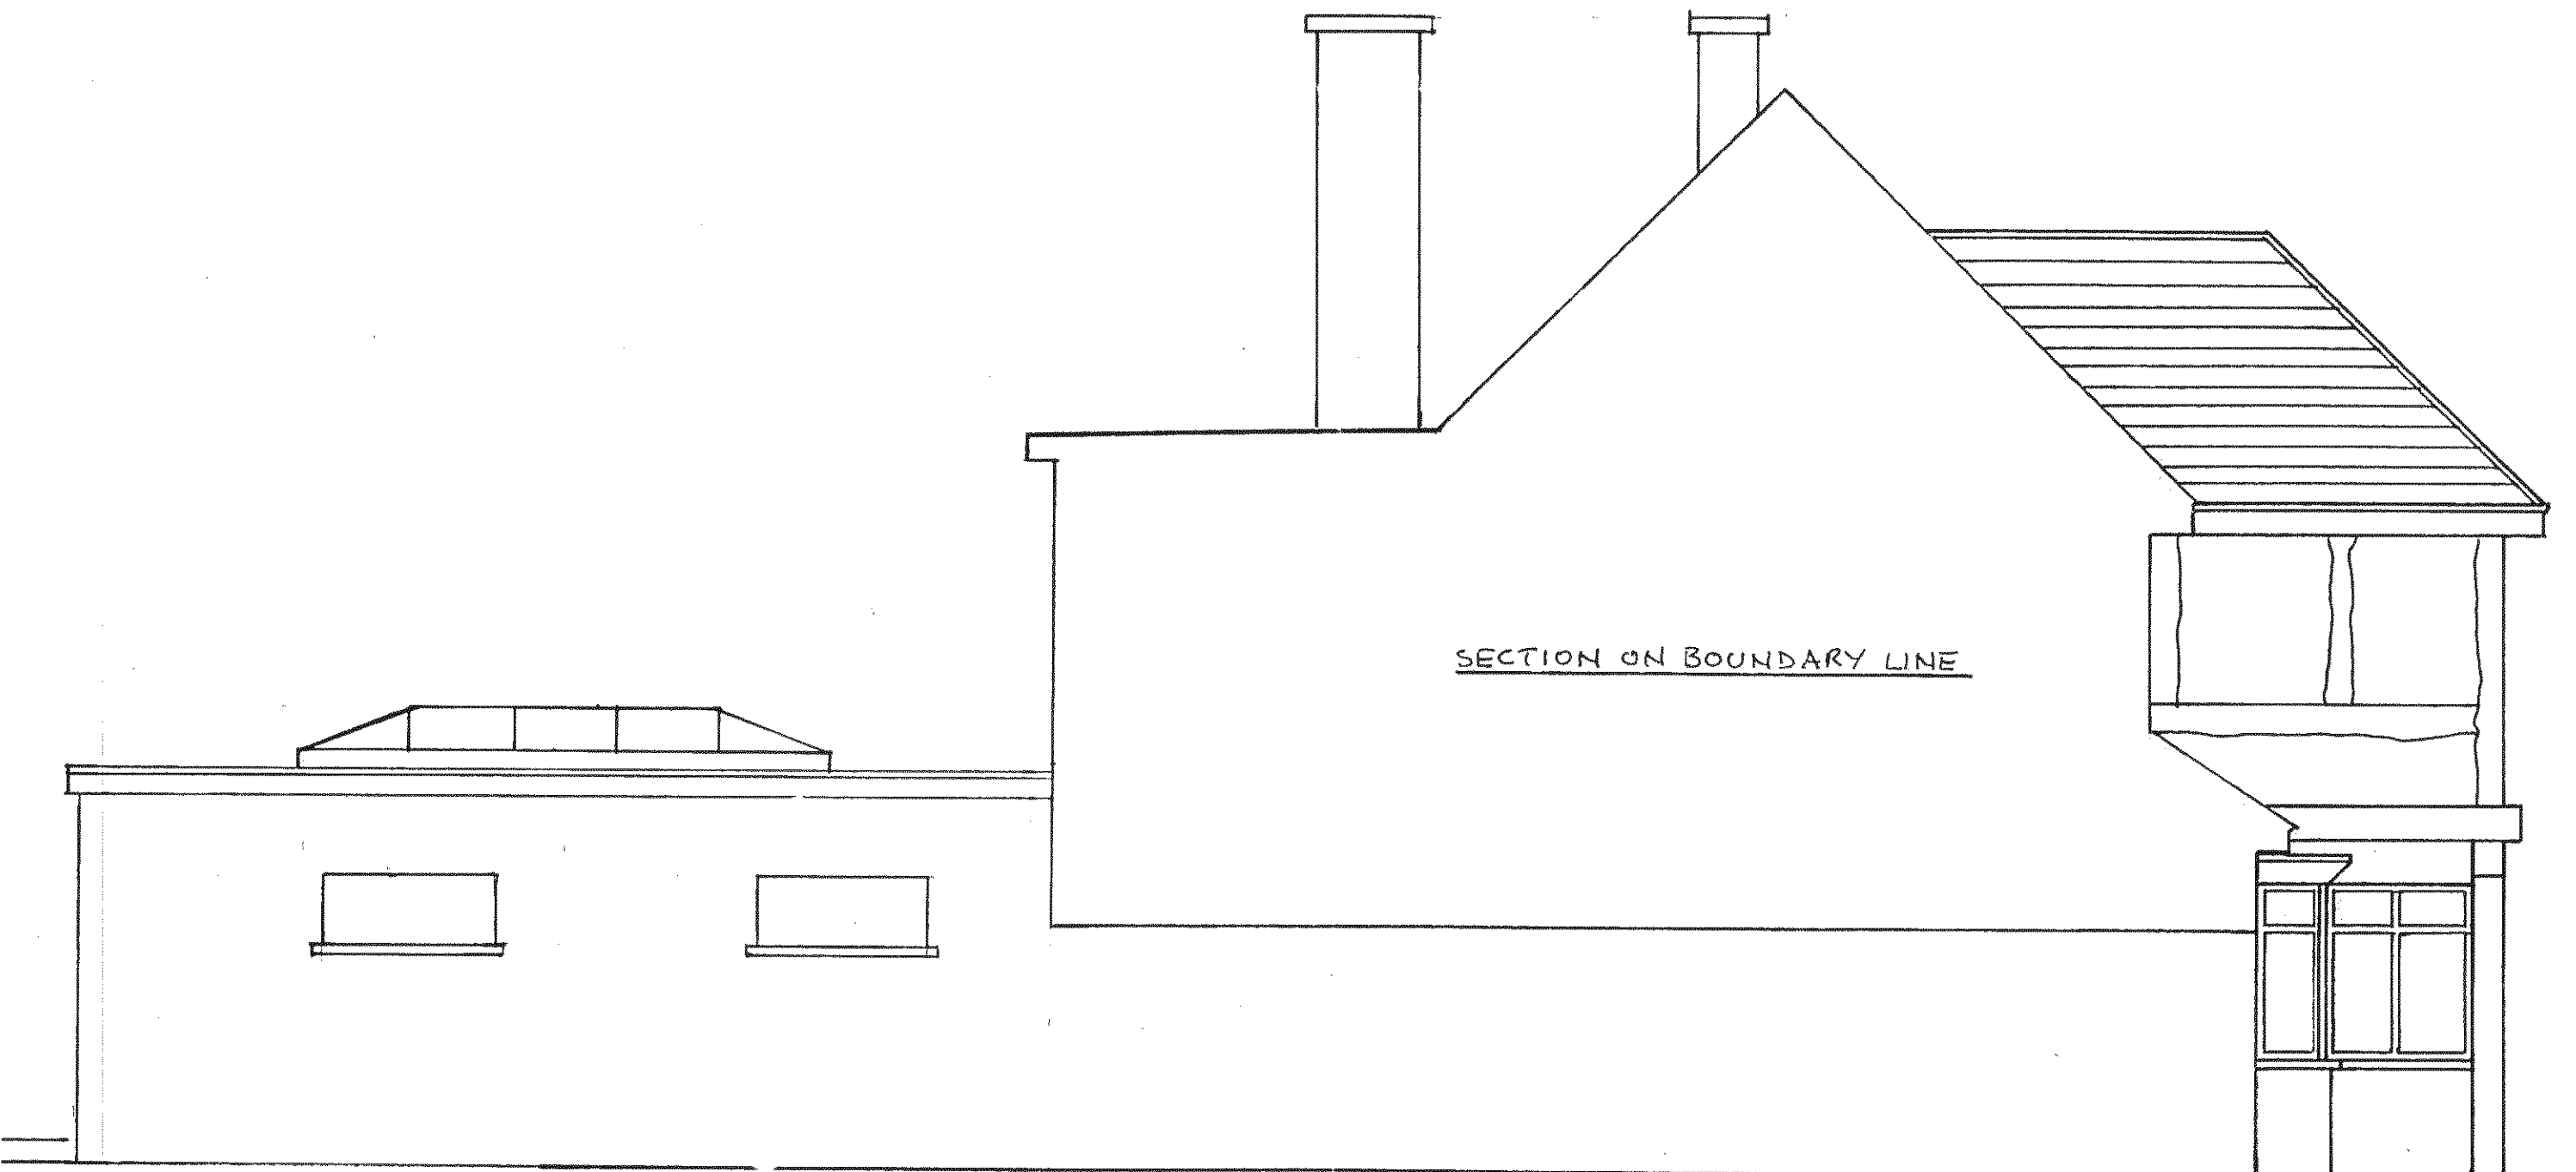

PROPOSED SIDE AND REAR EXTENSION
26 MILTON AVENUE, RUSTINGTON, BN16 2PP
PROPOSED LHS ELEVATION
SCALE 1:50 REF
DRAWN BY HOWARD WILMAN
DATE 10/12/2012 DRWG NO. MIL-14/A3