





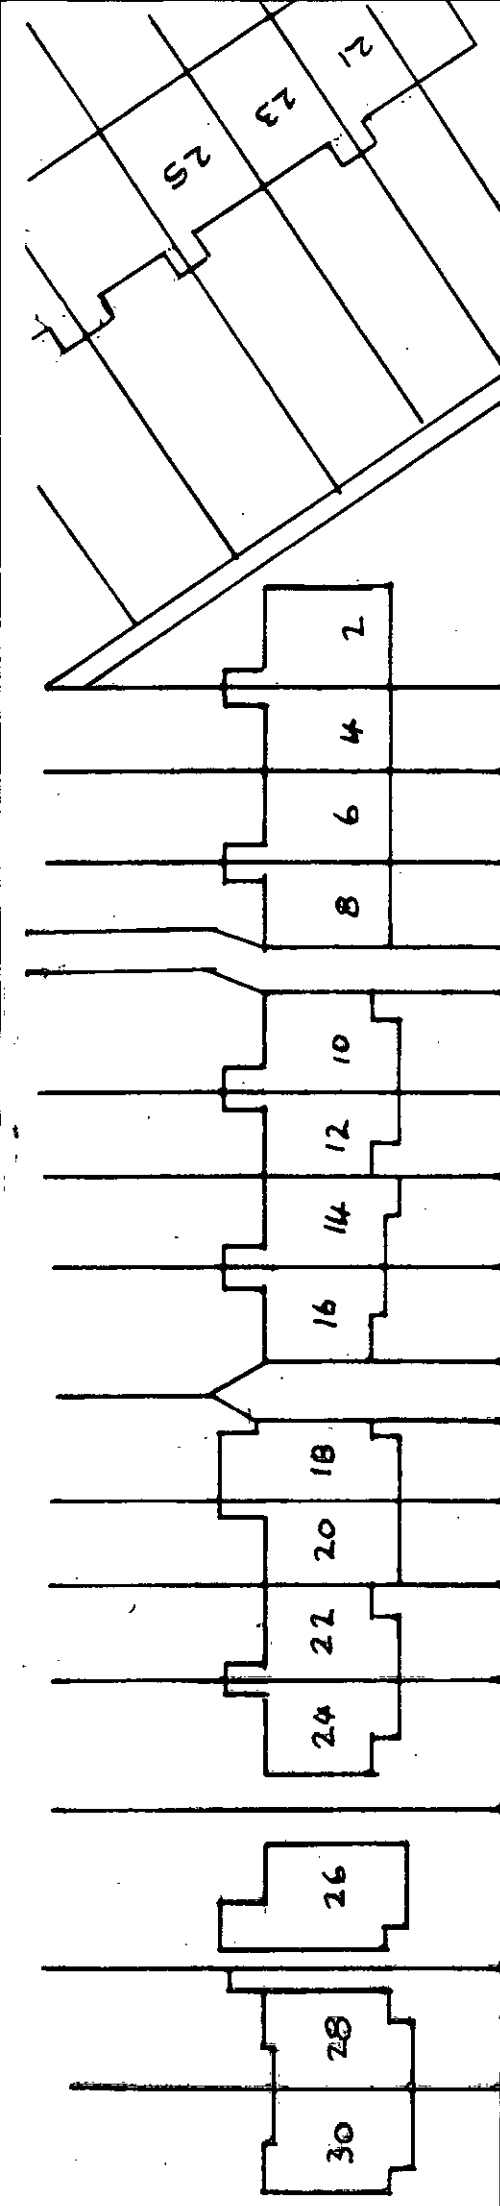


TENNYSON AVENUE

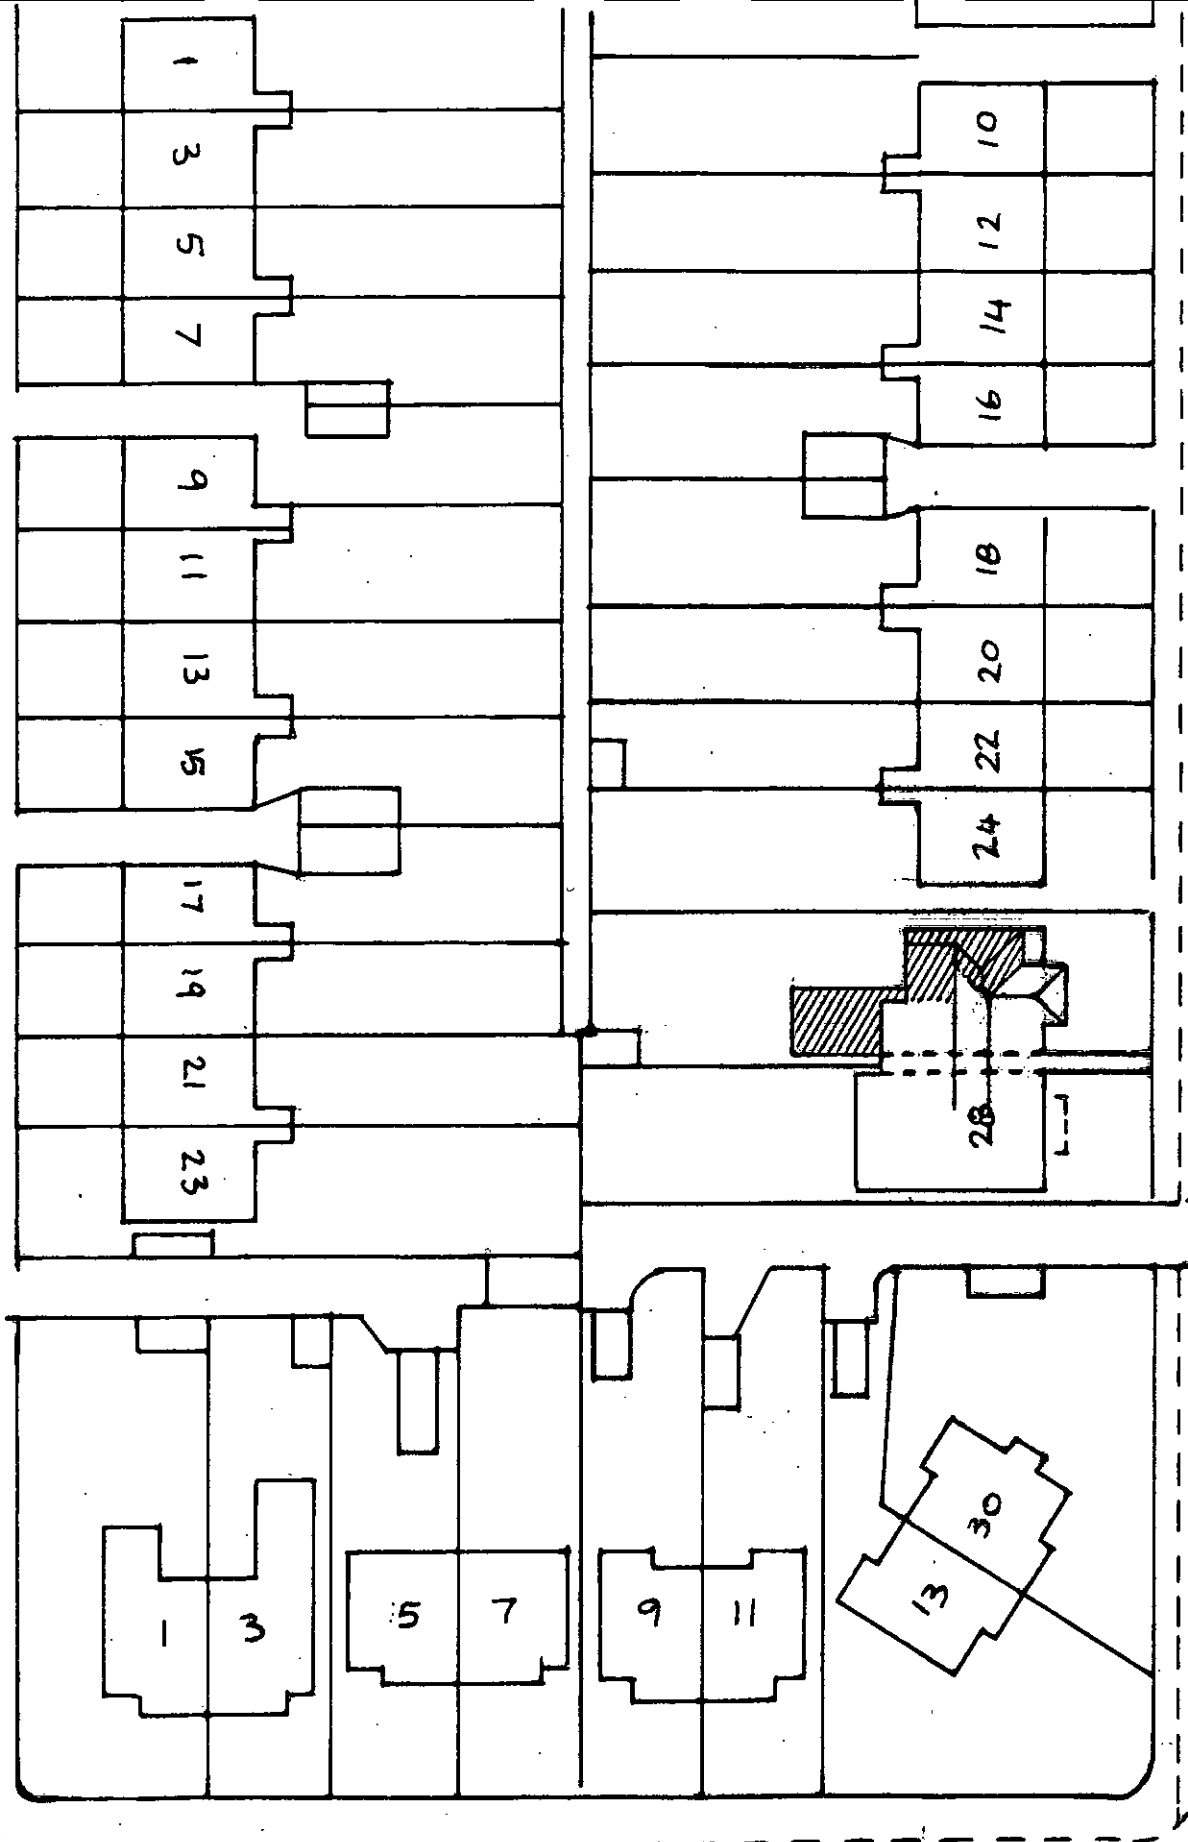

MILTON AVENUE

CHAUCER AVENUE

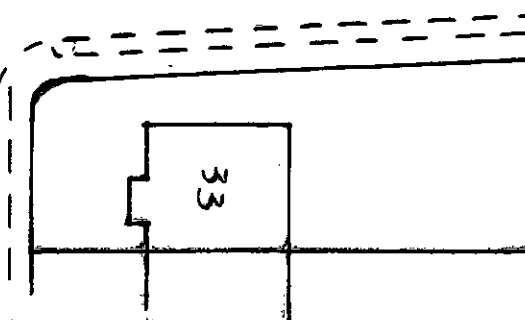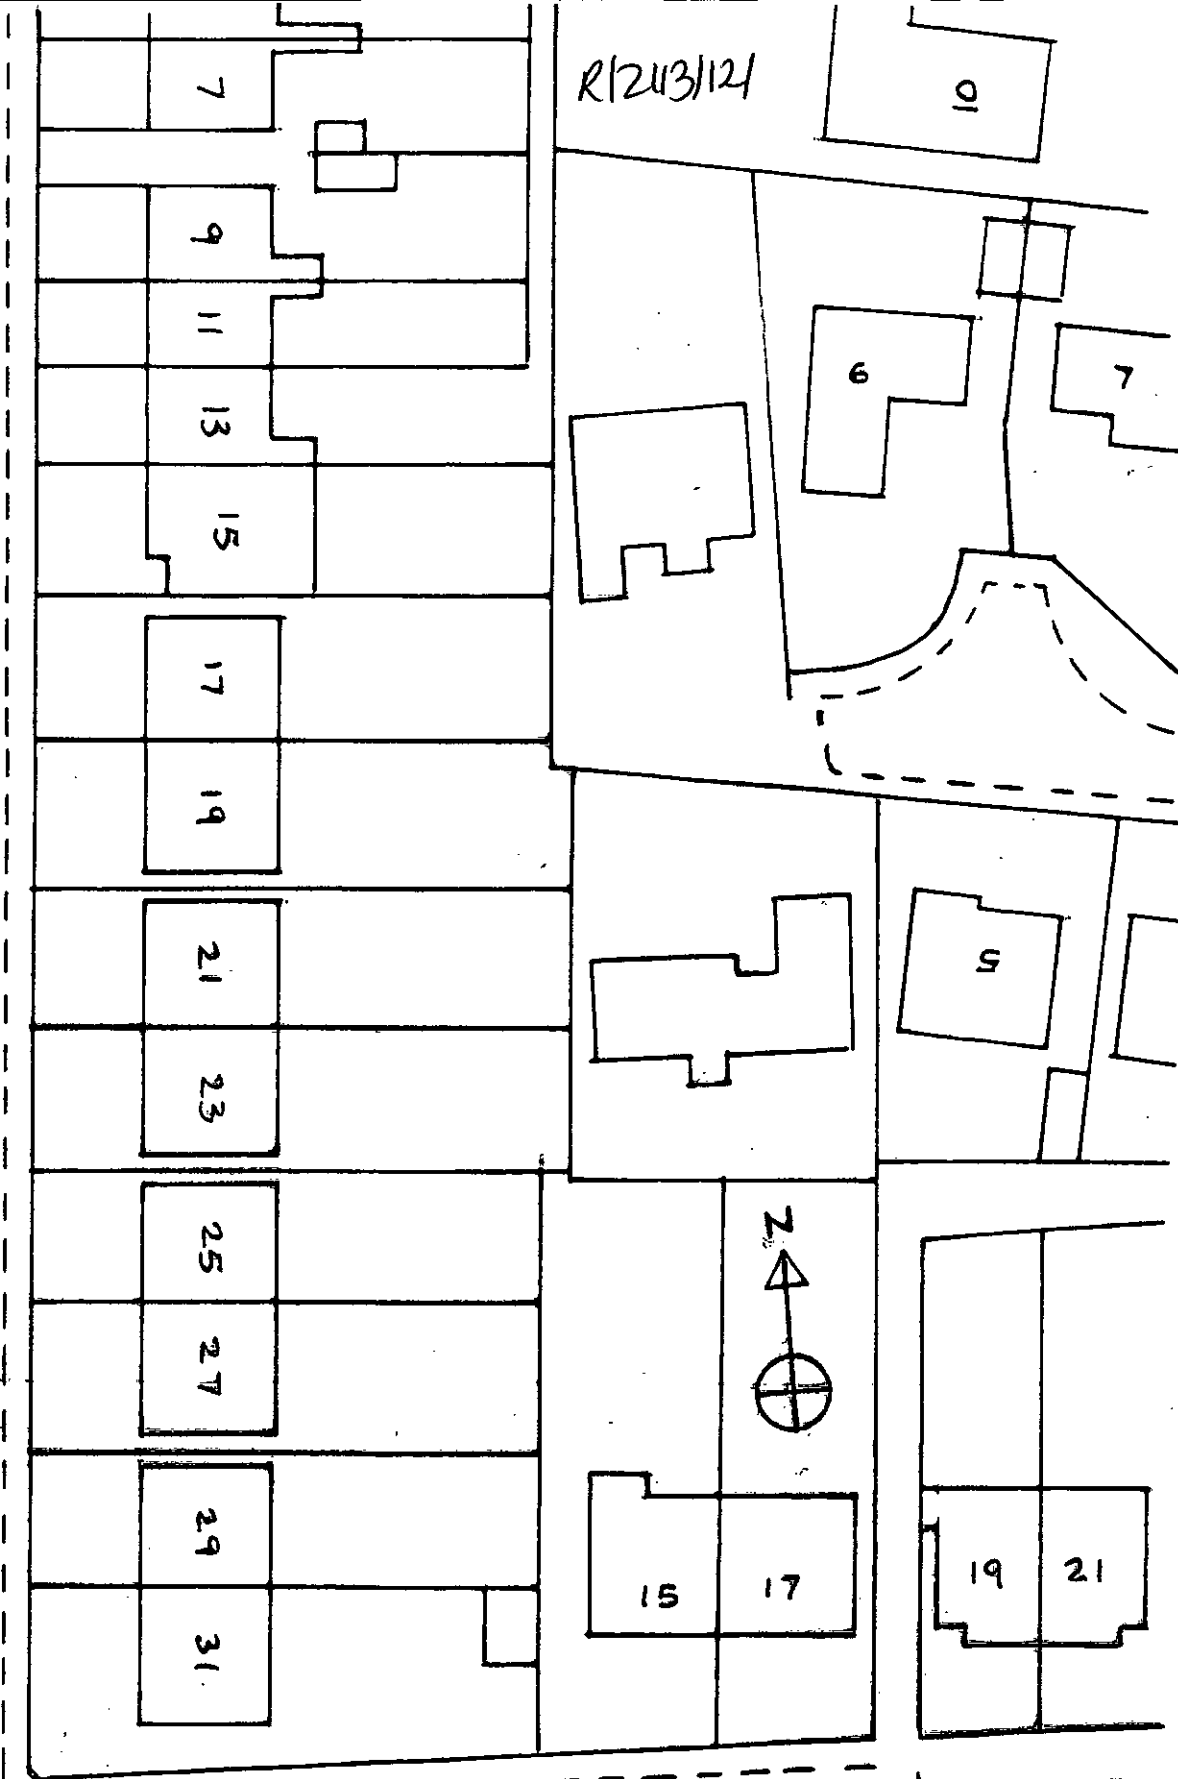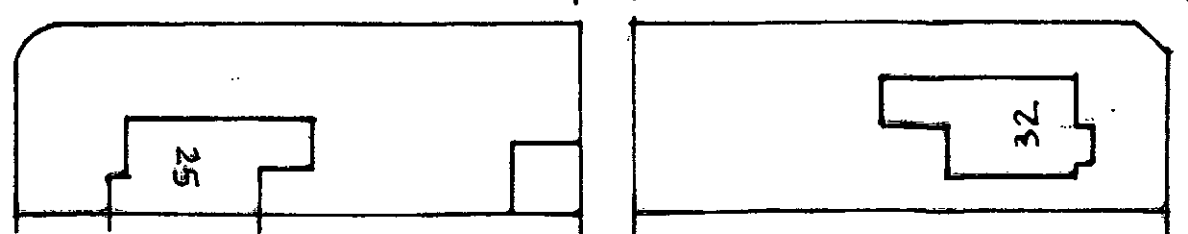

PROPOSED SIDE AND REAR EXTENSION
 26 MILTON AVENUE, RUSTINGTON, BN16 2PP
BLOCK PLAN
 SCALE 1:500
 DRAWN BY HOWARD WILMAN
 DATE 10/12/2012 REF.
 DRWG NO. MIL-01/A3