


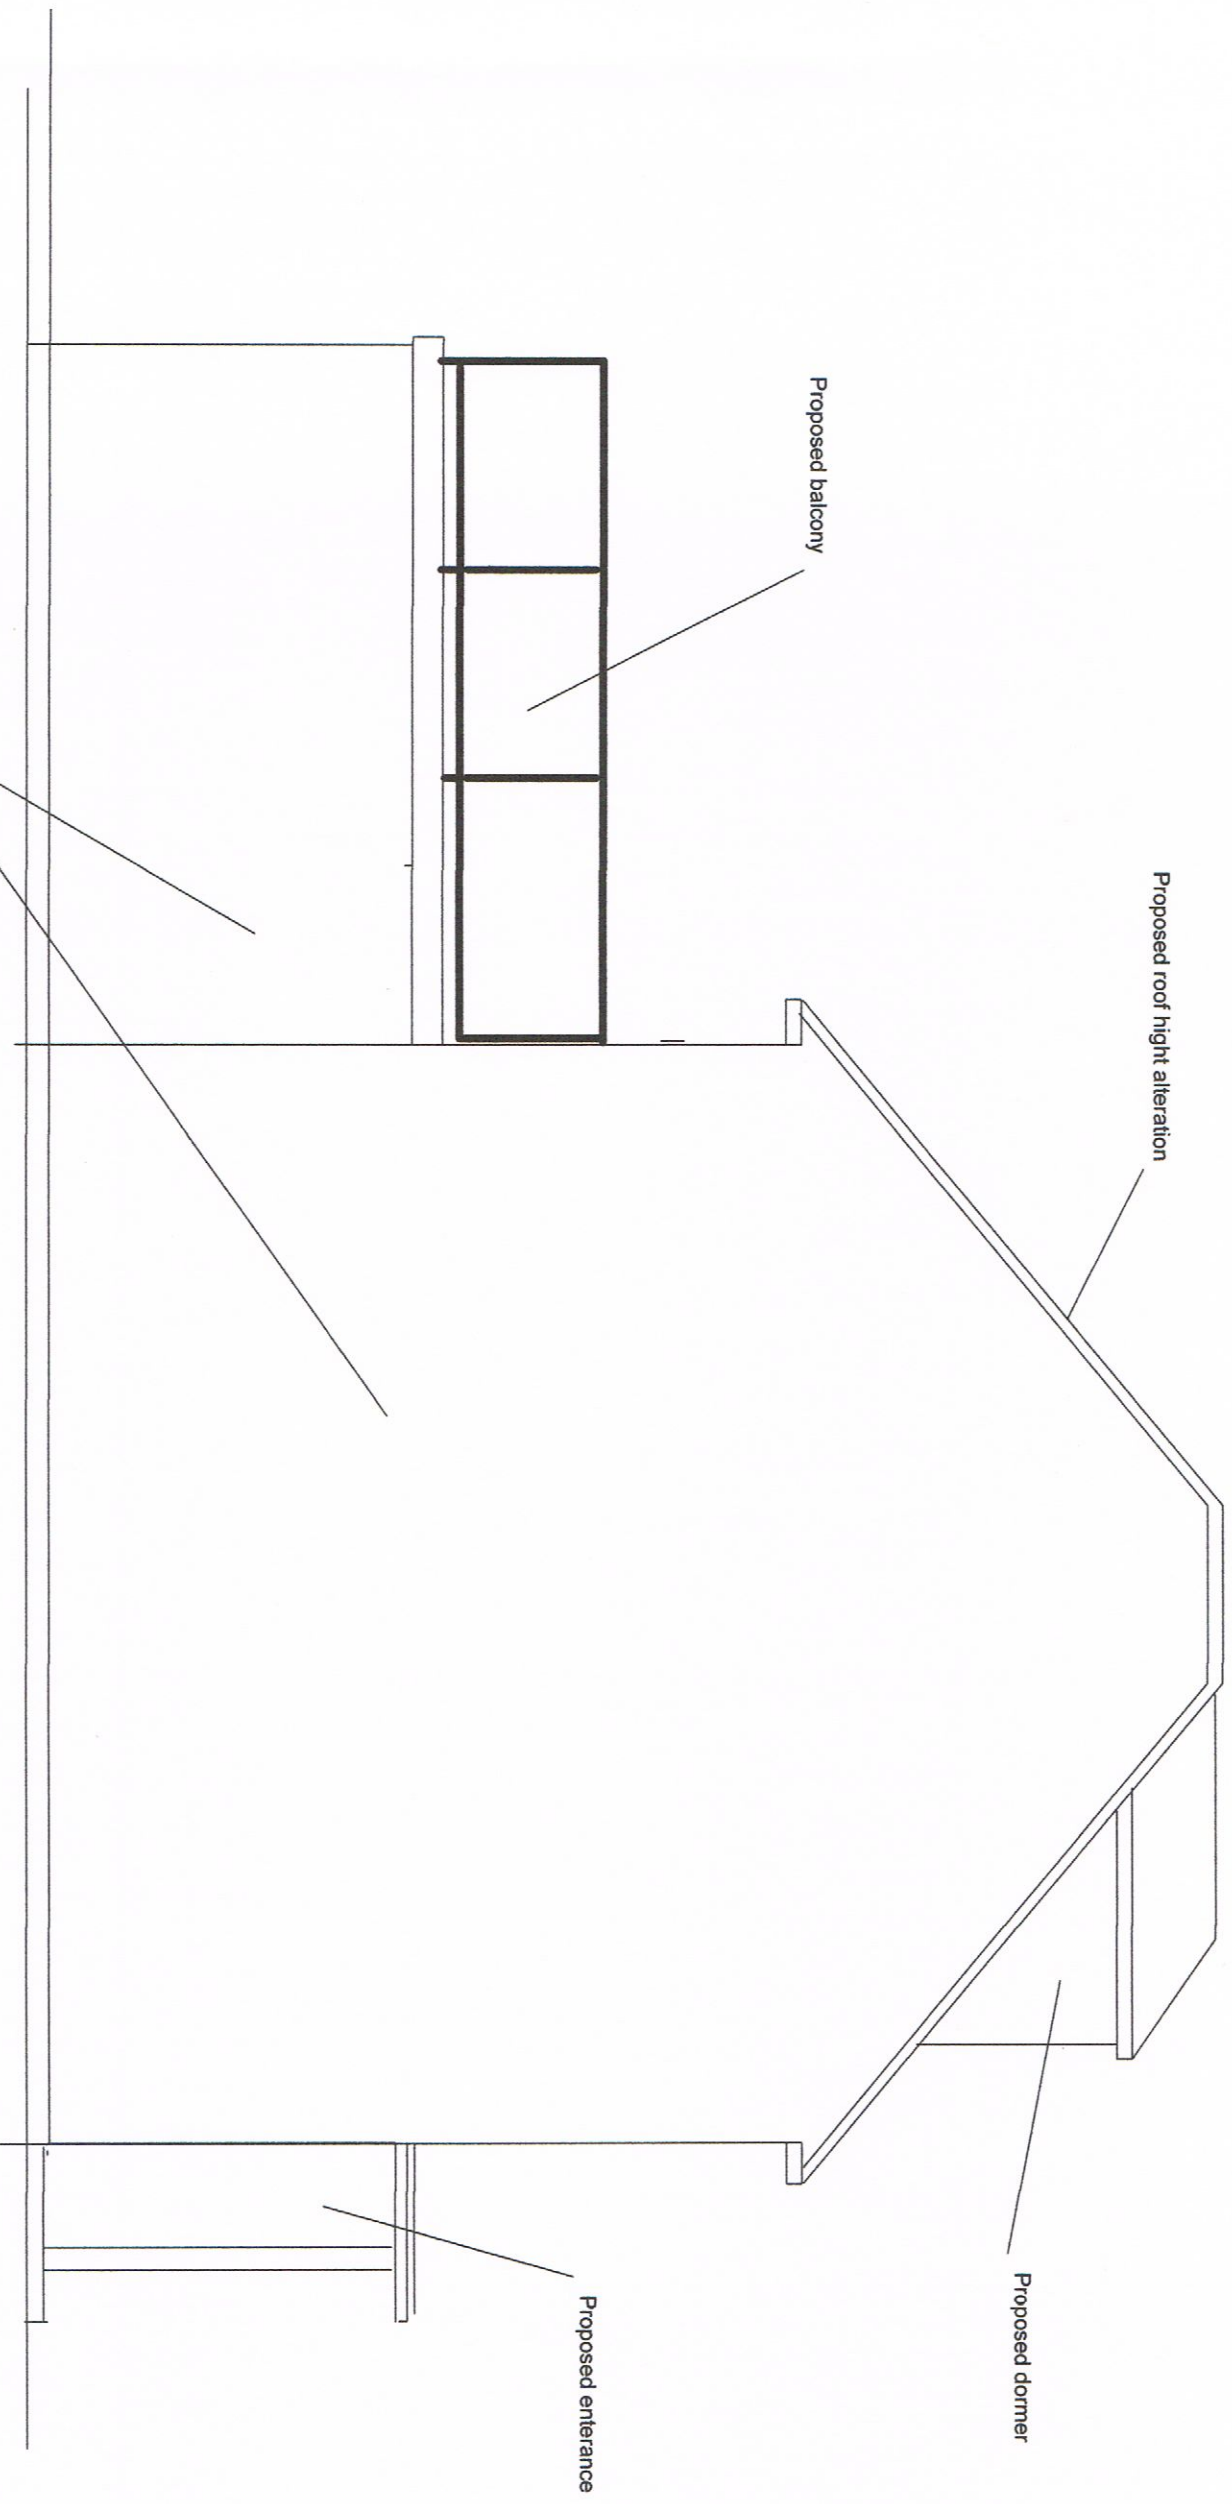

Client:
Mr and Mrs J Chamman
9 Park Drive
Ruslington
BN16 3DZ

Design Practice:
Browns Construction Solutions Ltd (BCS)
Phil Brown 07917040175

Project:
Description

Proposed south side elevation
Scale 1:50 Paper Size A3
Drawing Number: 206
Drawn Date:
Revision Date:

Dimensions Not To Be
Scaled From This Drawing

