



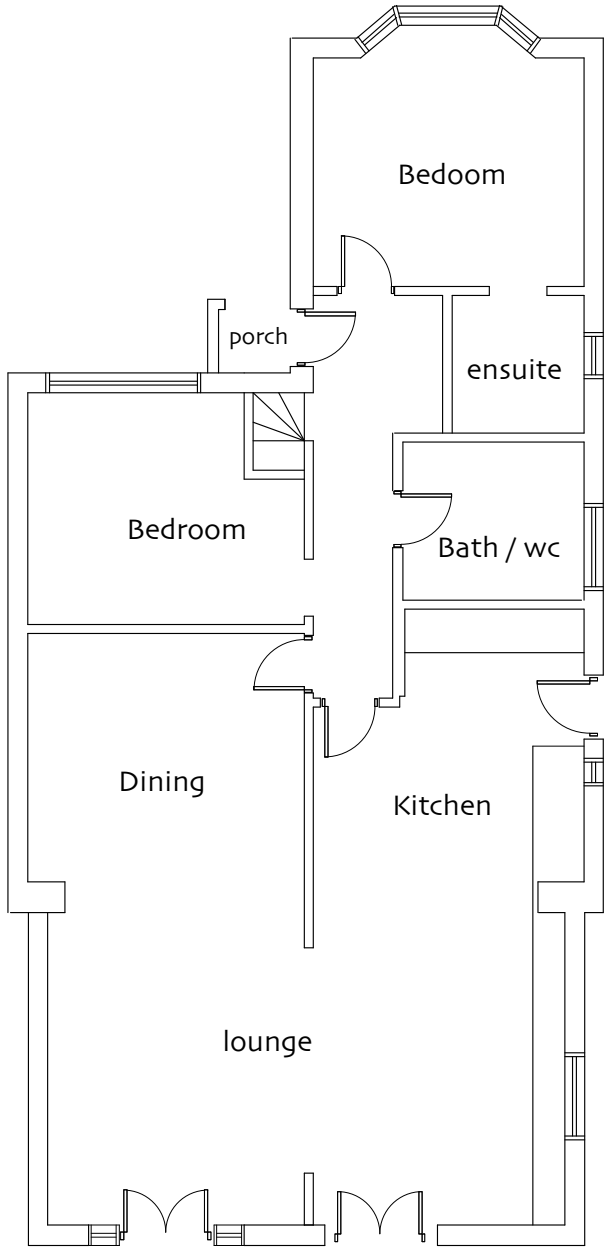


EXISTING GROUIND




GARAGE 98

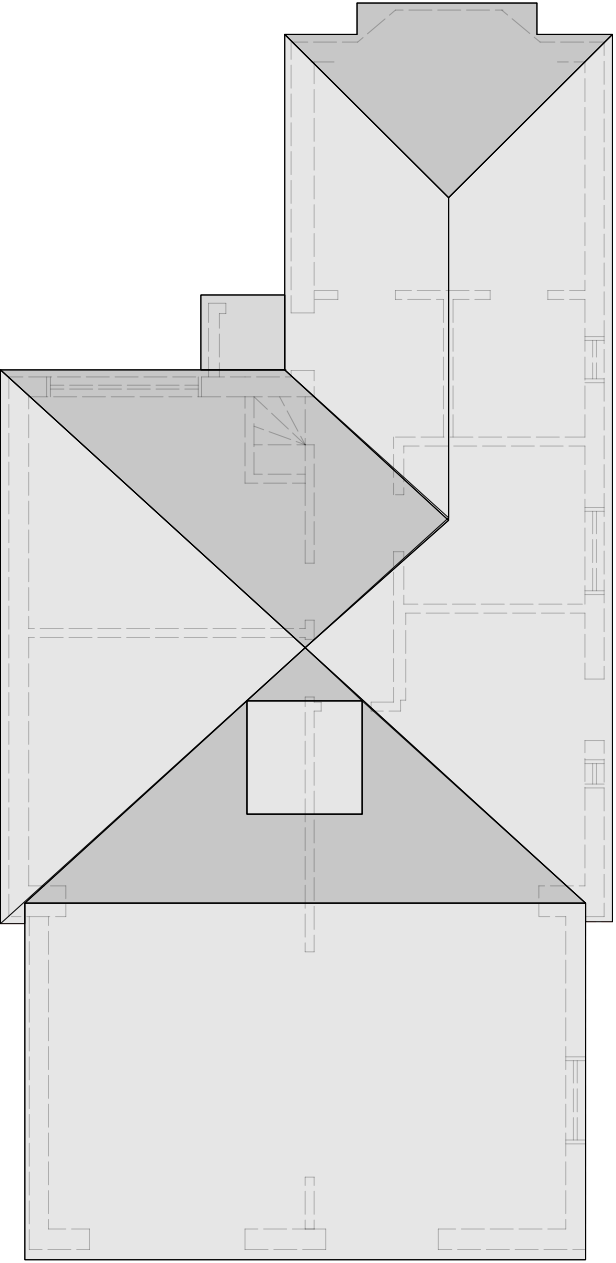


EXISTING ROOF

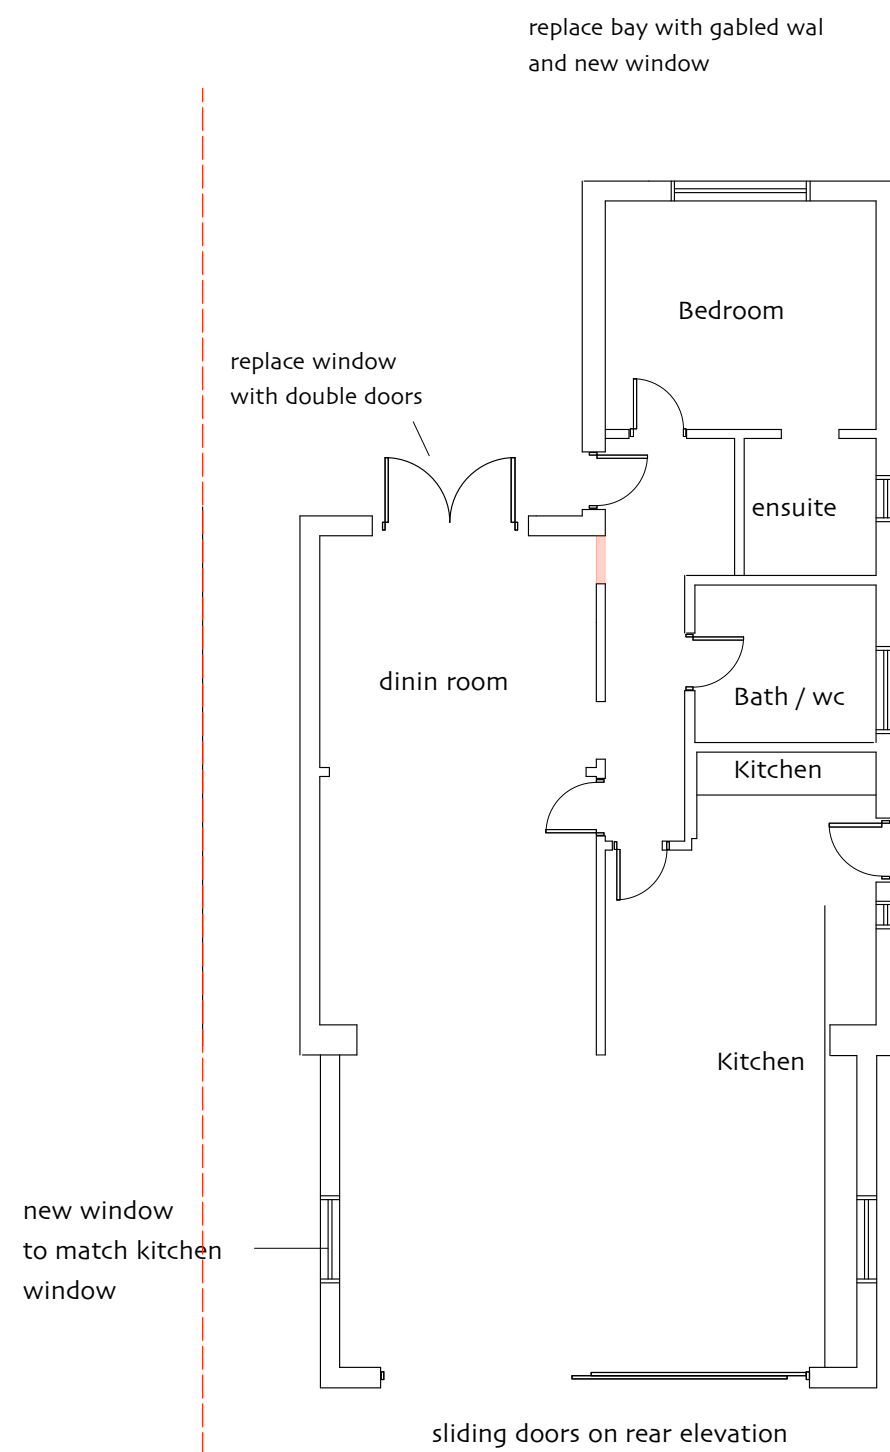


PROPOSED GROUNDS

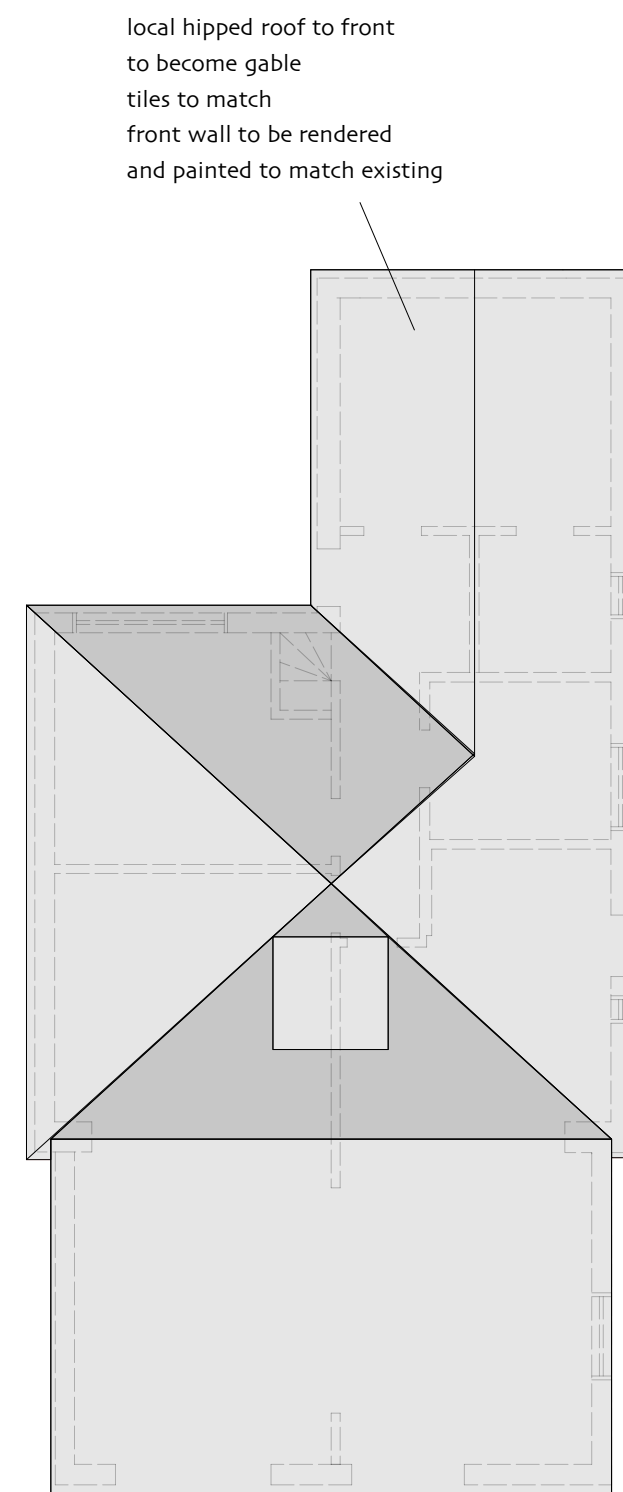

PROPOSED ROOF

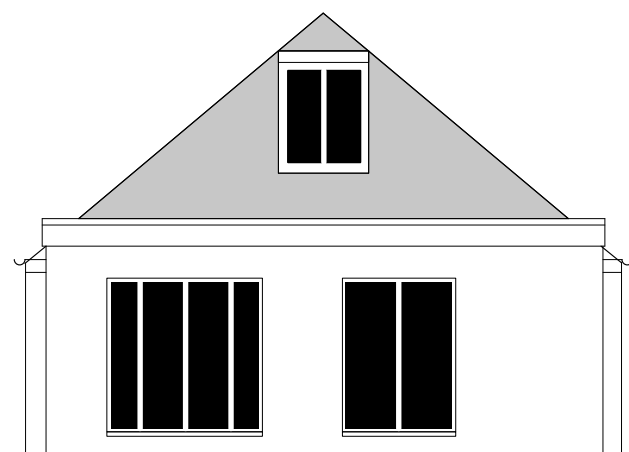

EXISTING REAR

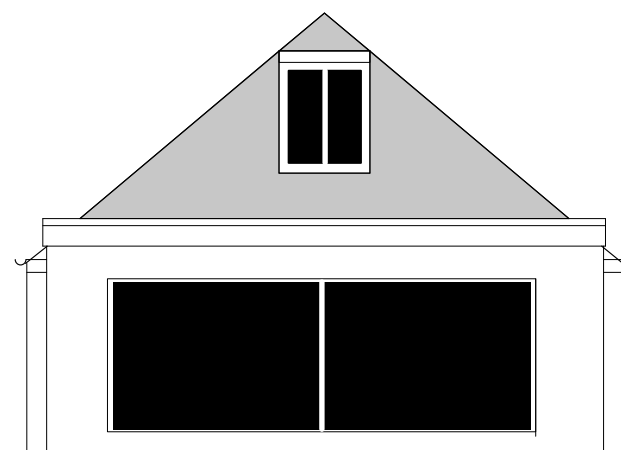

PROPOSED REAR

replace existing openings
on rear with sliding doors


x

neighbours
garage




EXISTING FRONT

hipped roof to front
altered to front gable
wall to match existing
extended roof
tiles to match

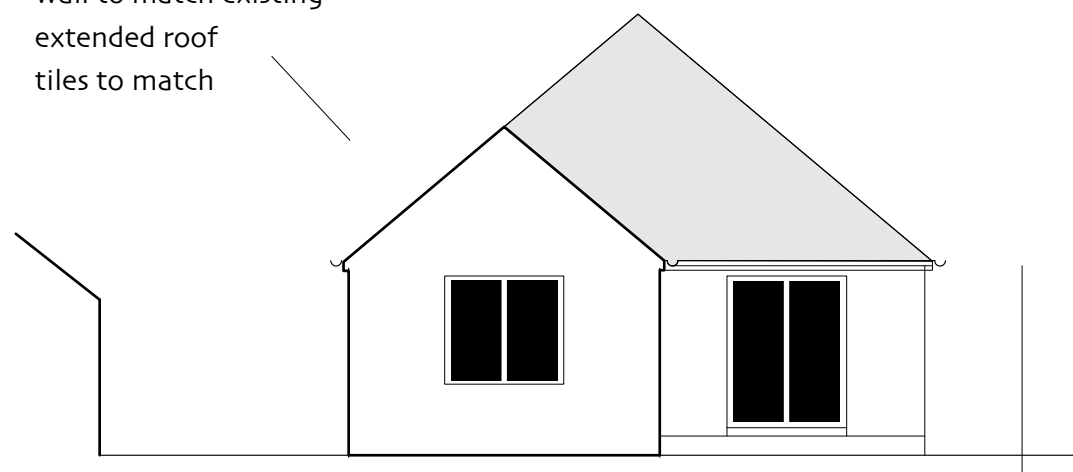


PROPOSED FRONT


replace existing window
with double doors

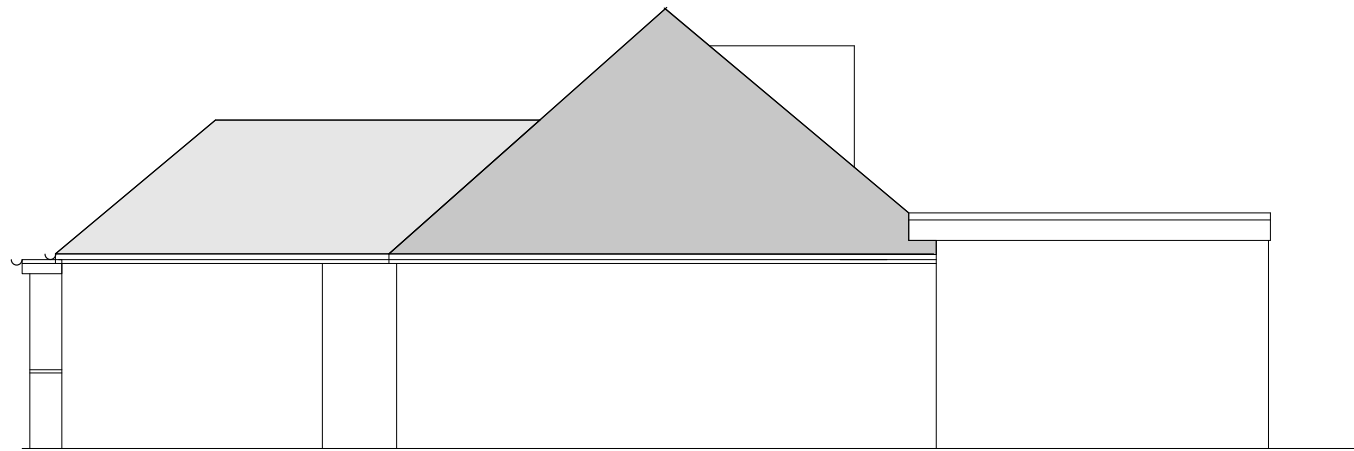

EXISTING SIDE FROM NO 2

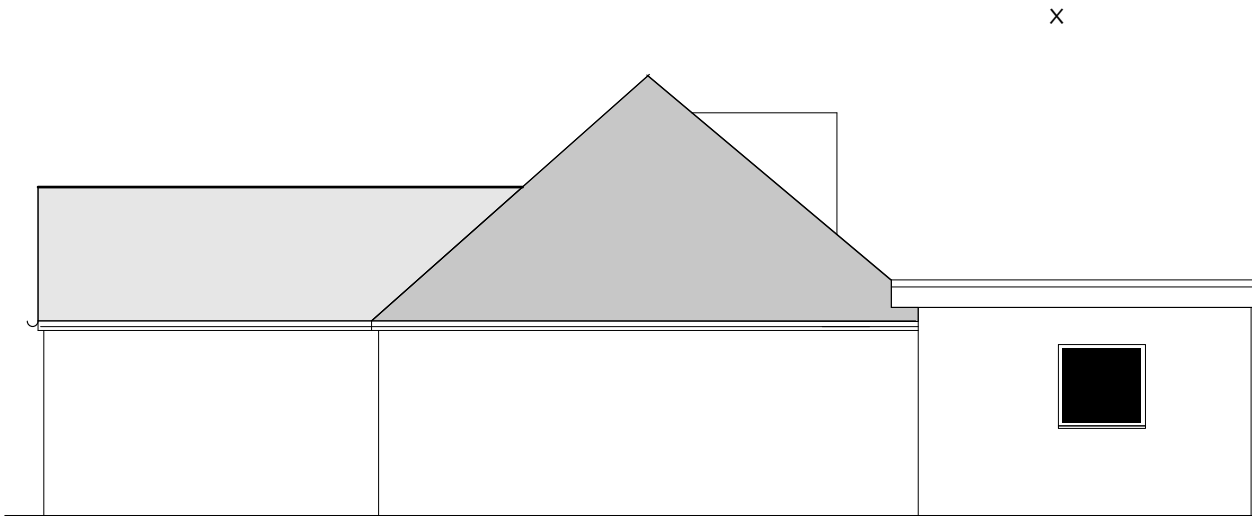

PROPOSED SIDE FROM NO 2

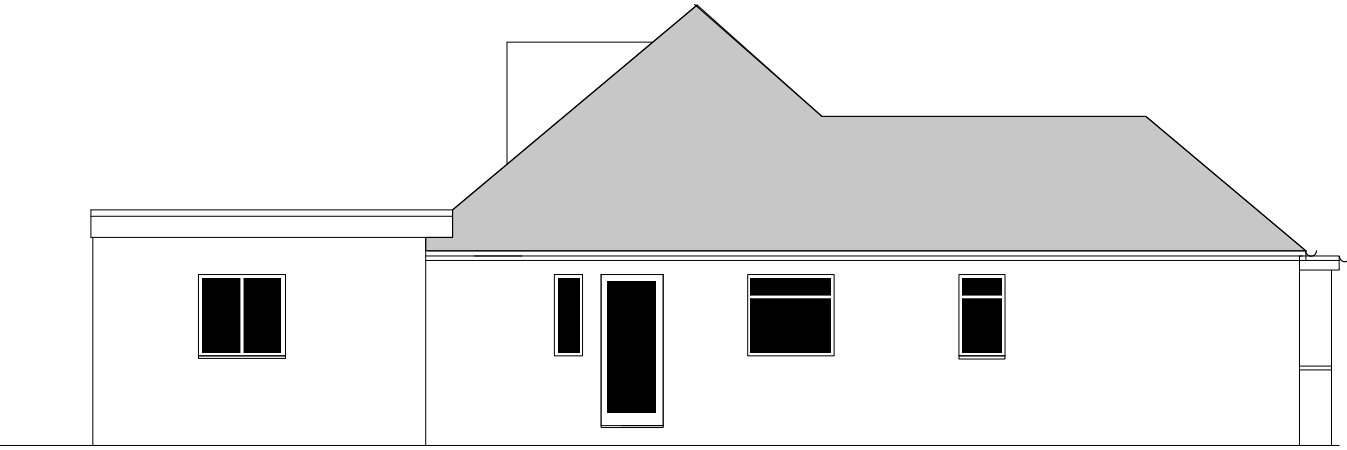

EXISTING SIDE FROM 98 SEA LANE



PROPOSED SIDE FROM 98 SEA LANE