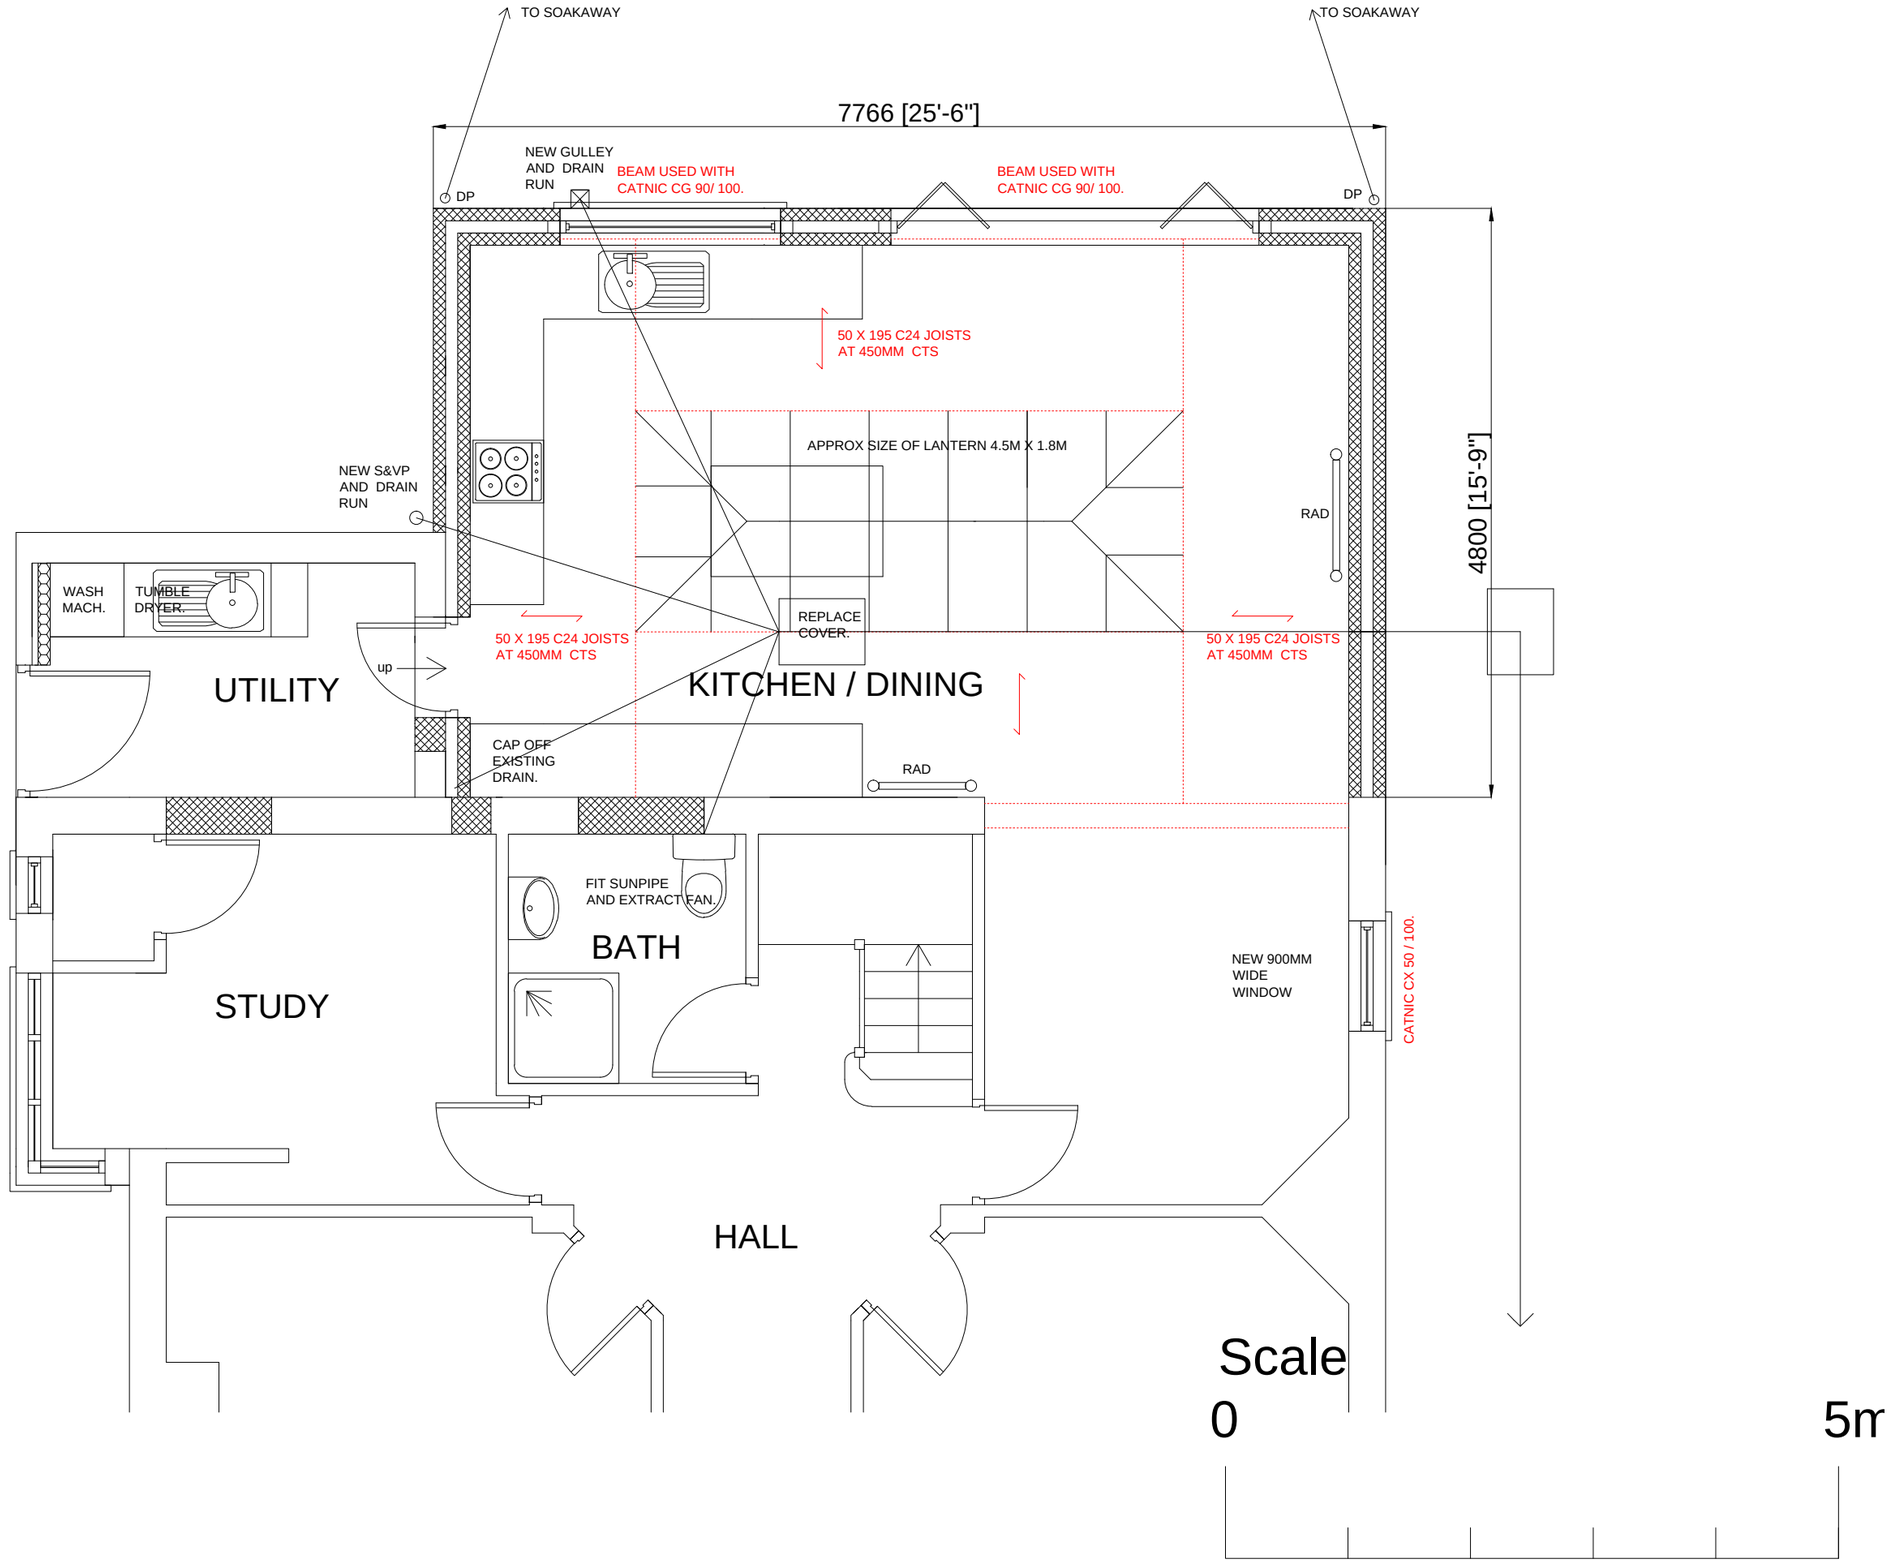

Michael Pearce & Associates Ltd
Chartered Surveyors - Architectural Consultants
3 West Ridings. East Preston. West Sussex. BN16 2TD

Tel 01903 786839
Mob 07812 195560
e-mail:michael@mpa-surveyors.co.uk

REAR EXTENSION AND ALTERATIONS

11 BROADMARK AVENUE, RUSTINGTON

DRW NO 3a SCALE 1/50

PROPOSED GROUND FLOOR PLAN

ARUN DISTRICT COUNCIL RZ/45/14/HH