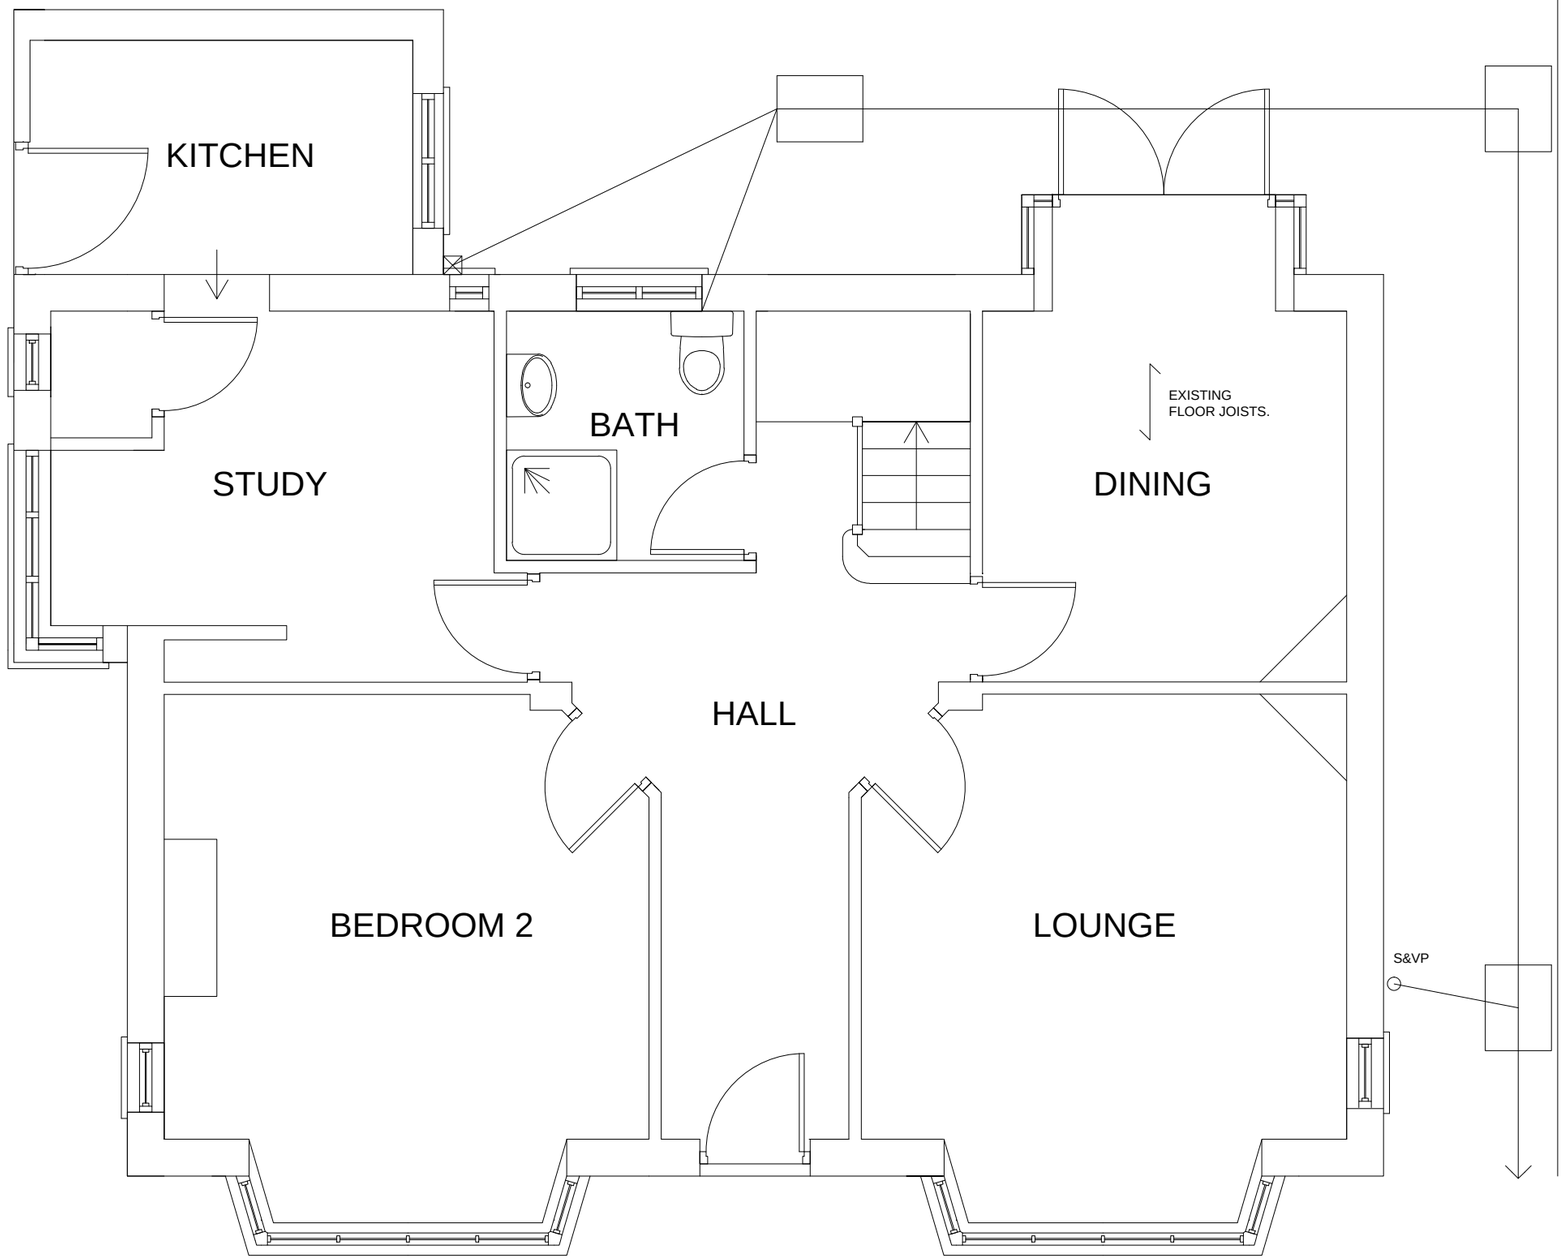

Scale

0 5m

RICS

Michael Pearce & Associates Ltd
Chartered Surveyors - Architectural Consultants
3 West Ridings. East Preston. West Sussex. BN16 2TD

Tel 01903 786839
Mob 07812 195560
e-mail:michael@mpa-surveyors.co.uk

REAR EXTENSION AND ALTERATIONS

11 BROADMARK AVENUE, RUSTINGTON

DRW NO 1 SCALE 1/50

EXISTING GROUND FLOOR PLAN

ARUN DISTRICT COUNCIL R/245/14/HH