



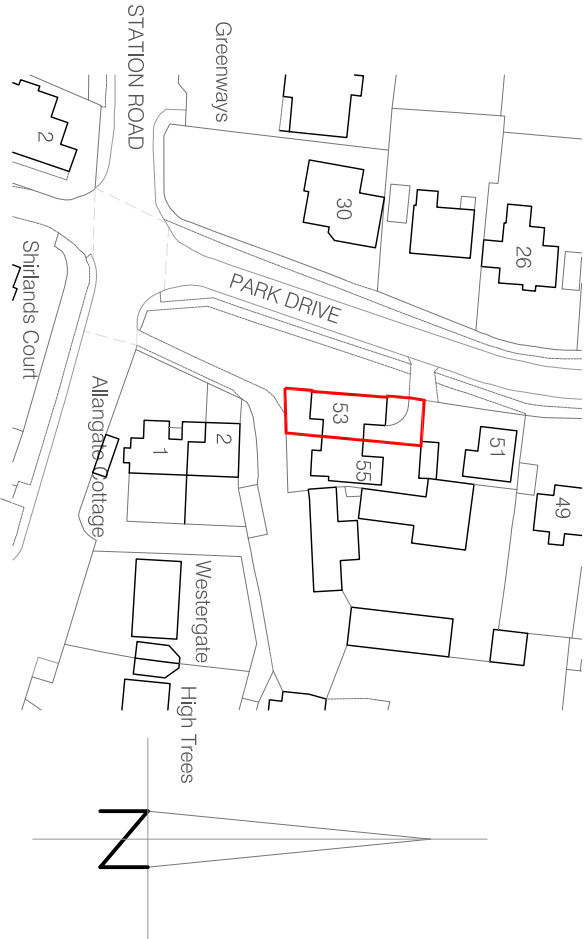

notes		
Permission is granted to scale from this drawing for the purpose of Local Authority Planning Approval only. In all other cases DO NOT scale from this drawing. Please contact this office for any additional information required.		
Contractors, Sub-Contractors and Suppliers are to check all relevant dimensions, levels and details of the site and any existing buildings before commencing any site drawings or building work. Any discrepancies should be reported to this office.		
This drawing must be read in conjunction with all related drawings and documents relevant to this project, including those prepared by appointed consultants, specialists and sub-consultants etc.		
This drawing is the copyright of RDV a Design		
revisions		
A location plan added		08/10/2018
B boundary adjusted		17/10/2108

Ordnance Survey (c) Crown Copyright 2018. All rights reserved. Licence number 100022432

Location Plan: Scale 1:1250

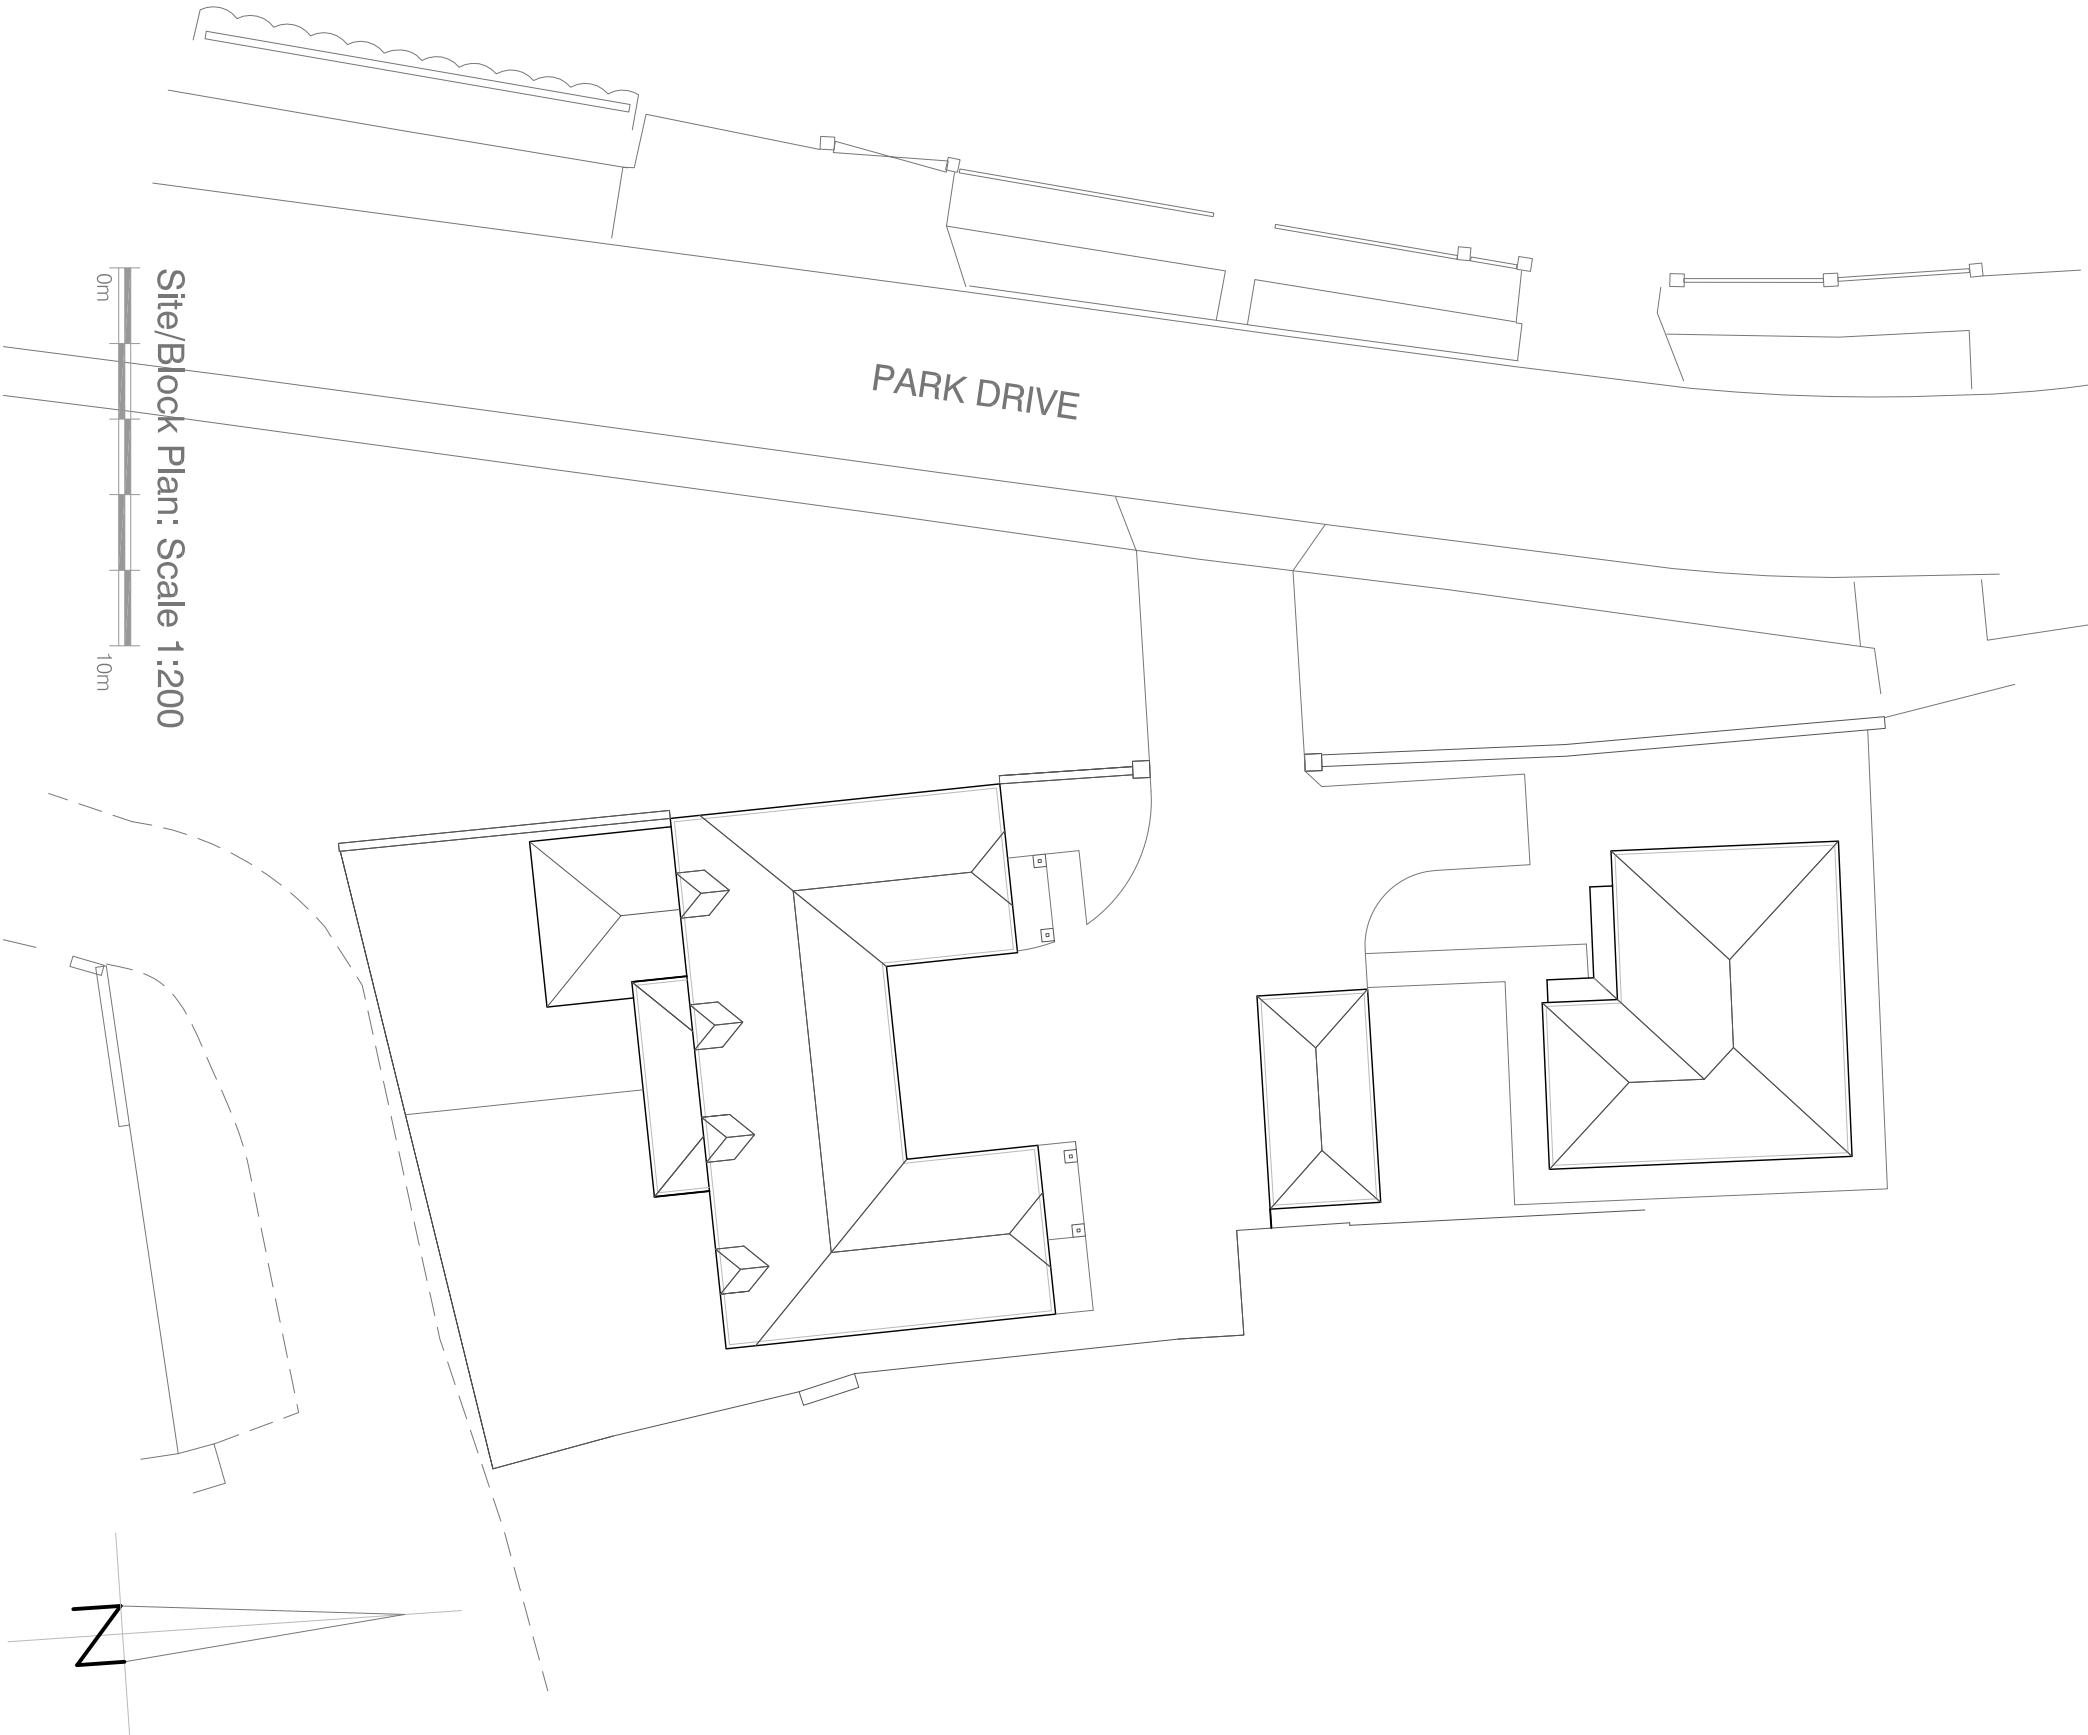

RDV a Design

9 Oak End | Arundel | West Sussex
Tel: 01903 884013

project	53 Park Drive		
	Rustington		
	West Sussex		

drawing

Location Plan and Site/Block Plan

As Existing

scale	date	
1:1250, 1:200 @ A3	May 2018	
job no	drawing no	rev
18130	00.01	B