

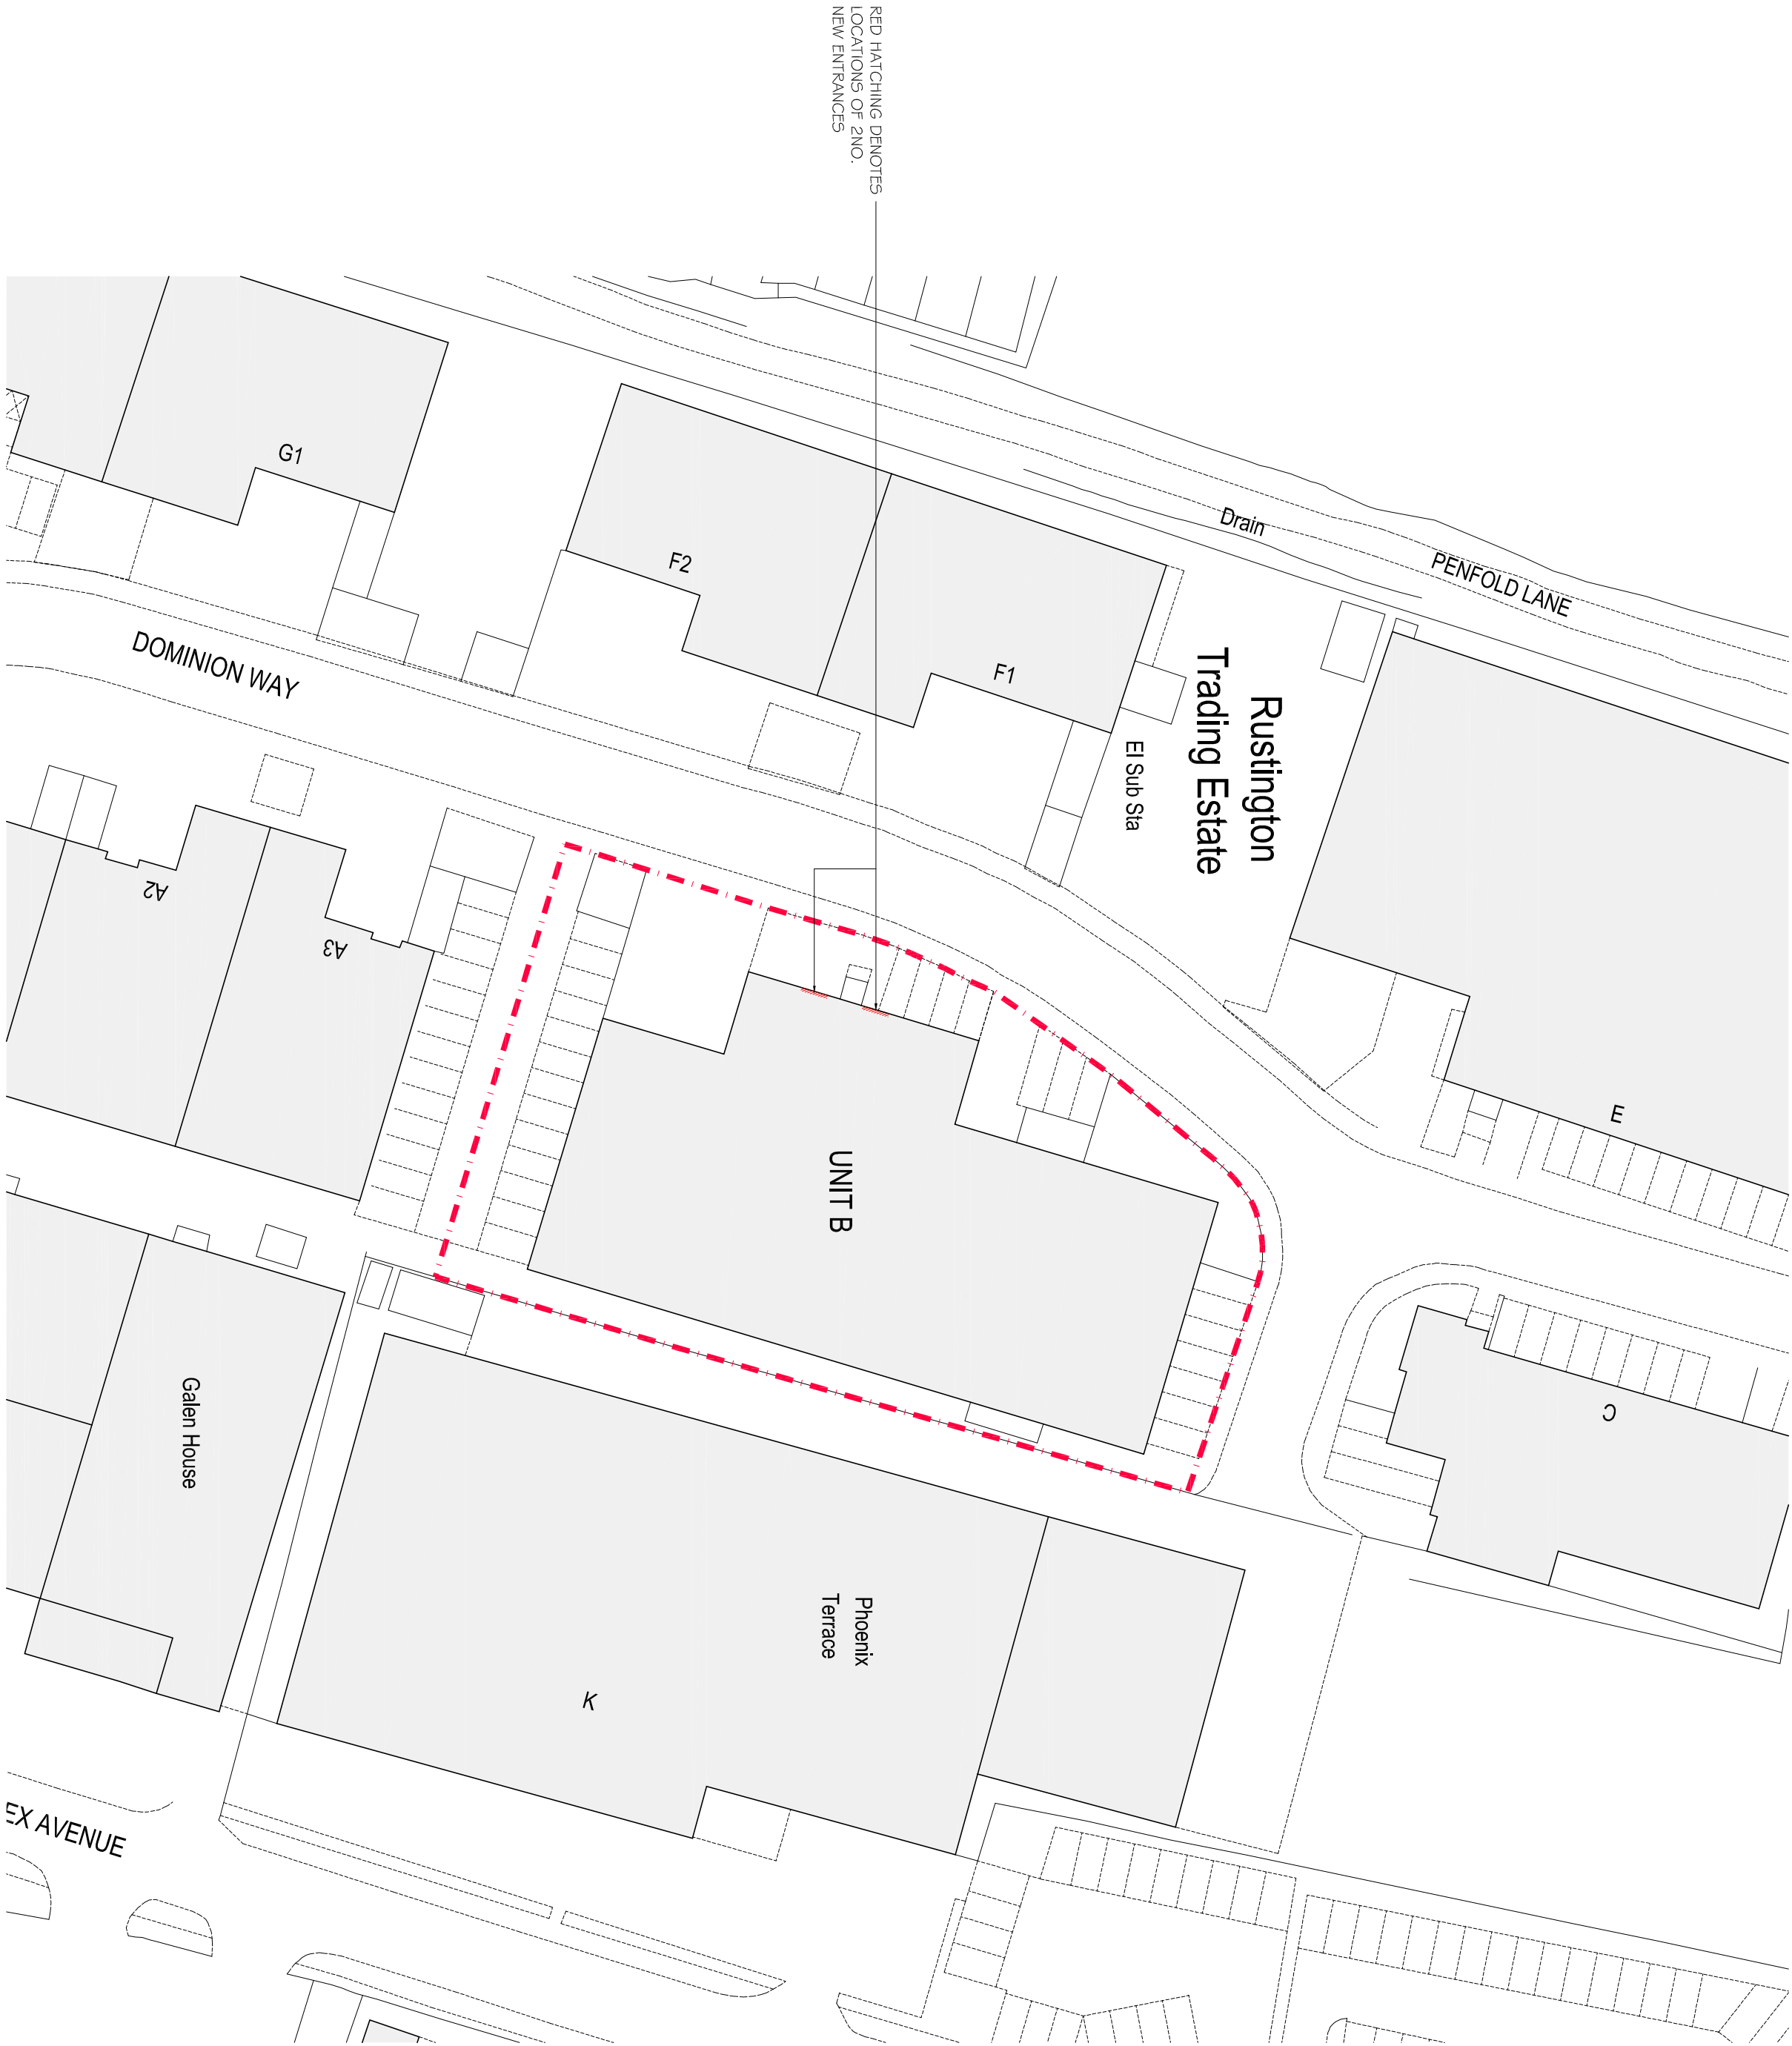


NOTES

PLANS BASED ON ORDNANCE SURVEY PROMAP DATA, ORDNANCE
SURVEY © CROWN COPYRIGHT 2013. ALL RIGHTS RESERVED
LICENCE NUMBER 10020449.
SITE BOUNDARY IS SHOWN INDICATIVELY ONLY, AND IS SUBJECT
TO VERIFICATION.

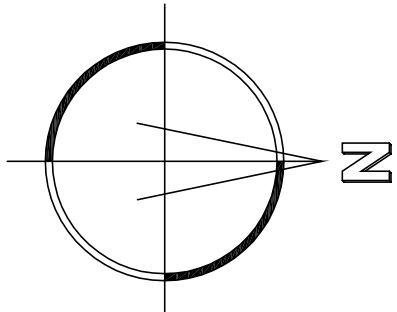

BLOCK PLAN 1:500

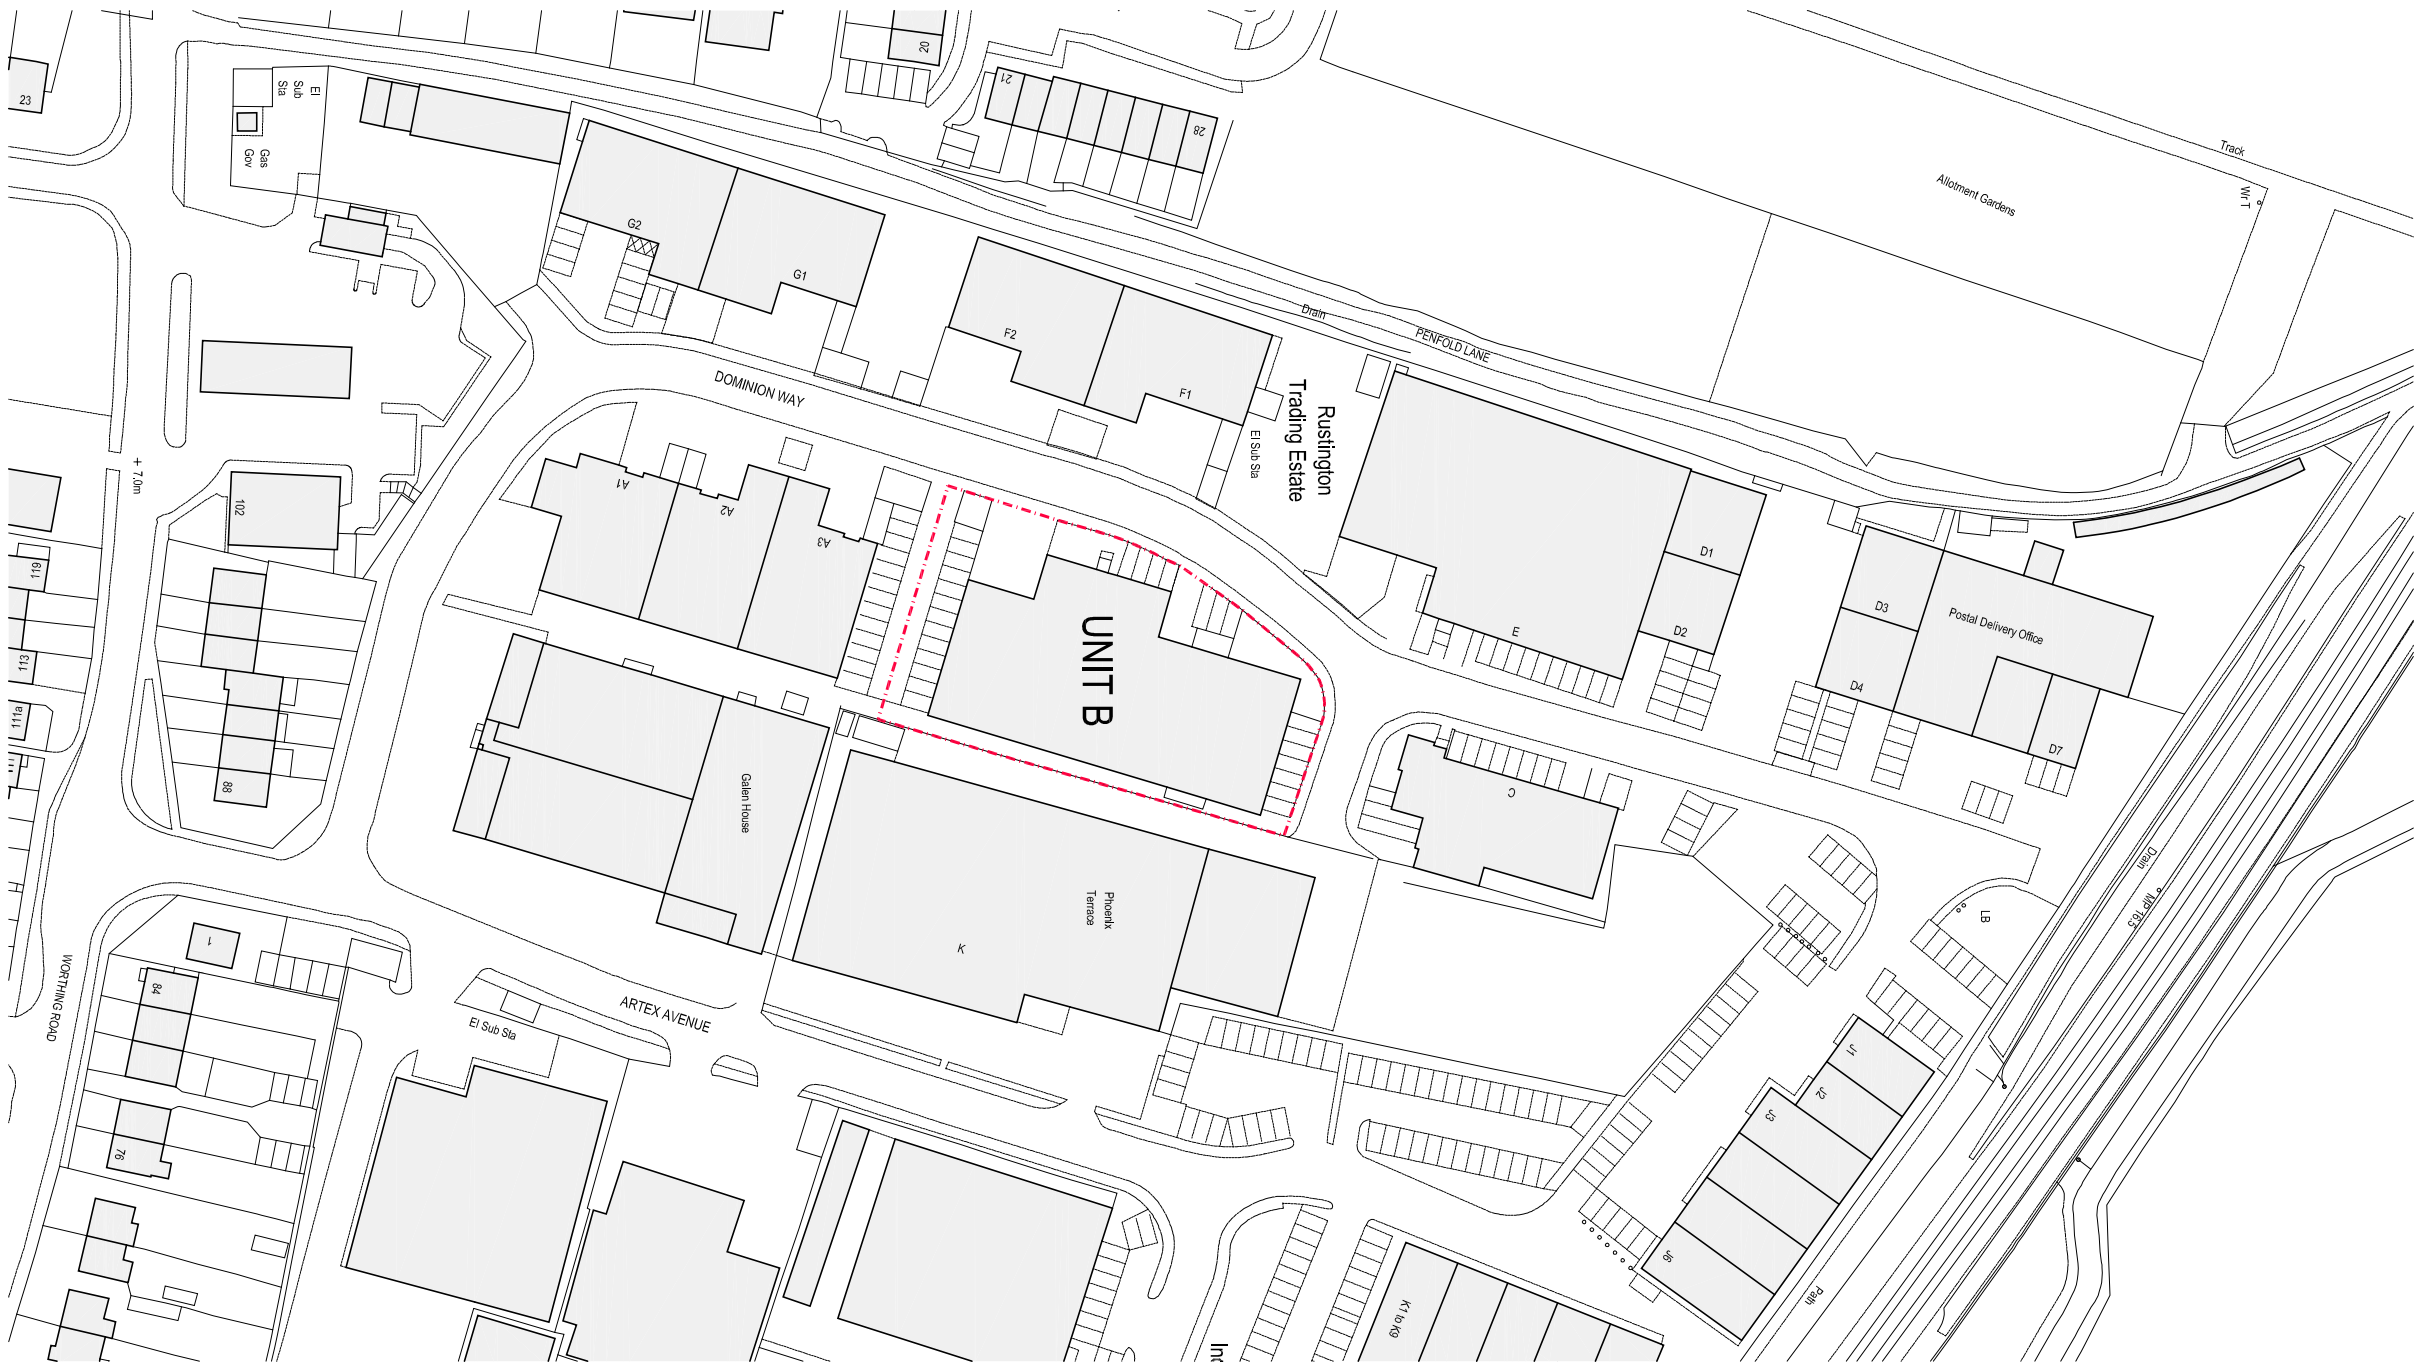

LOCATION PLAN 1:1250

REV	DATE	DESCRIPTION	SD	CHK
A	22/10/14	LOCATION OF ENTRANCE WORKS PROM	SD	CHK
OTHER THAN FOR THE PURPOSES OF PLANNING, DO NOT SCALE THESE DRAWINGS. USE WRITTEN DIMENSIONS ONLY. ALL DIMENSIONS TO BE CHECKED ON SITE PRIOR TO COMMENCEMENT OF WORK. THE DRAWING IS THE PROPERTY OF SIMPSON HILDER ASSOCIATES LIMITED, AND MAY NOT BE REPRODUCED OR TRANSMITTED IN ANY FORM OR BY ANY MEANS, WITHOUT WRITTEN PERMISSION.				

SIMPSON HILDER ASSOCIATES LIMITED
67a High Street, Lyndhurst
Hampshire, SO43 7BE
T: 023 80 283798
F: 023 80 283688
E: sh@a@simpsonhilder.co.uk

www.simpsonhilder.co.uk

BLOCK & LOCATION PLANS

DRAWING STATUS			
PLANNING			
UNIT B RUSTINGTON TRADING ESTATE DOMINION WAY RUSTINGTON BN16 3HQ			
DATE: SEPTEMBER 2014	DRAWN BY: SJD	DATE CHECKED: DA	DATE CHECKED: SEP 2014
SCALE 6 M: 1:500, 1:1250	SCALE 6 M: 1:500, 1:1250	SCALE 6 M: 1:500, 1:1250	SCALE 6 M: 1:500, 1:1250
SCALE 1:500	SCALE 1:500	SCALE 1:500	SCALE 1:500
7417	101	A	

