



- NOTES:
1. All dimensions are in mm and must be checked on site and not scaled from this drawing.
 2. Drawings are to be read in conjunction with accompanying documents.
 3. Any errors or inaccuracies should be brought to the attention of Amber.

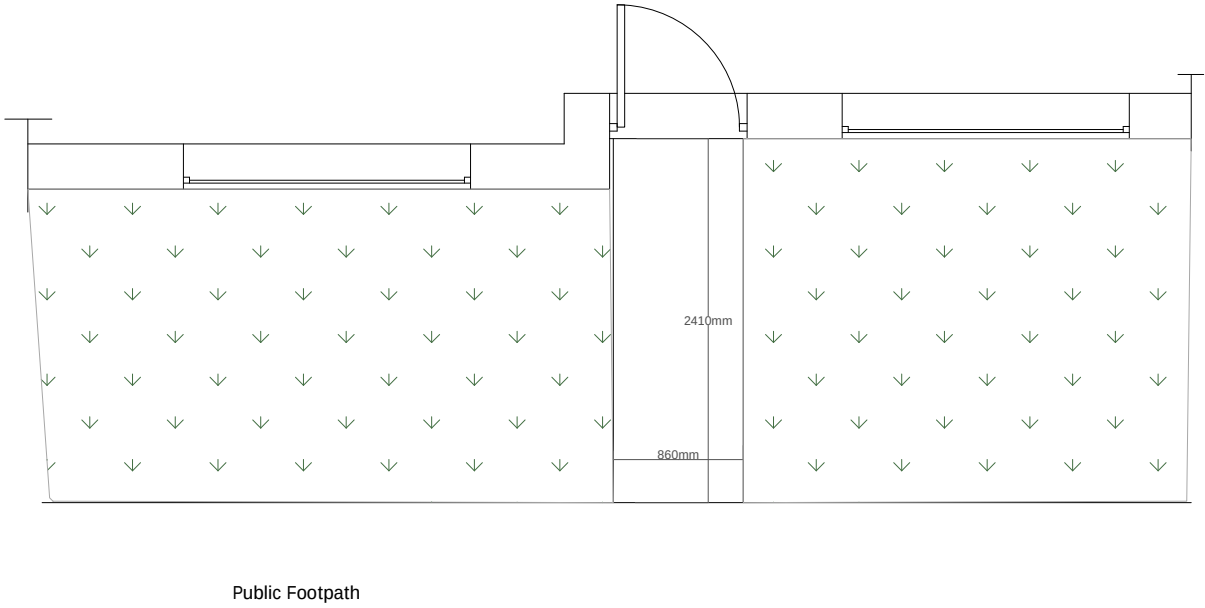

EXISTING PLAN

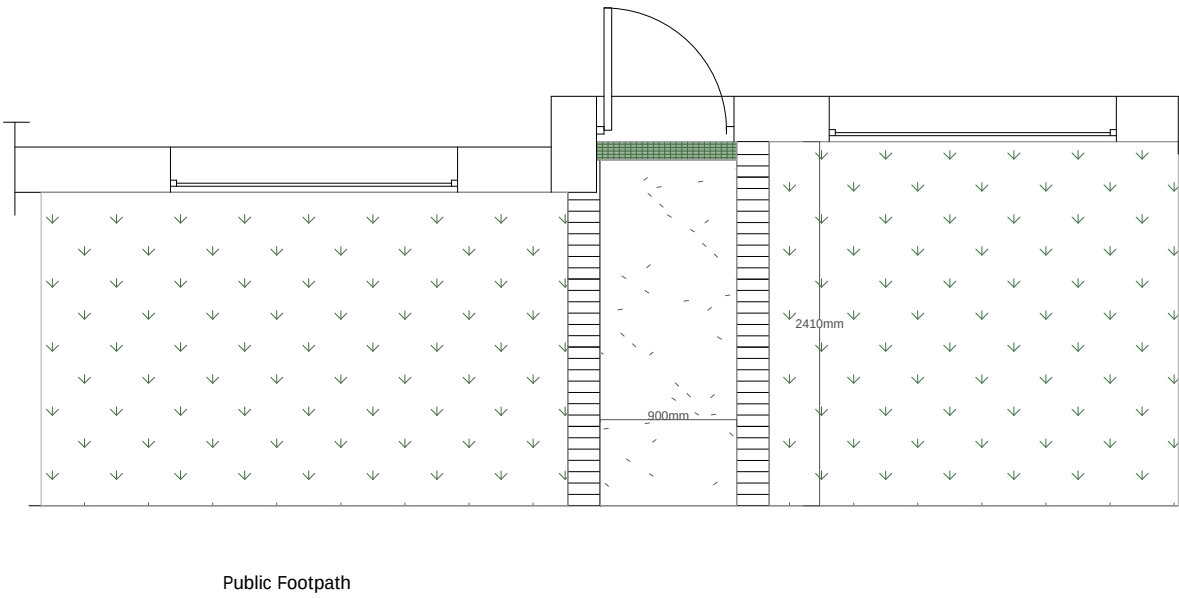

PROPOSED PLAN



Scale Bar 1:50

No. Description Date

Amendments:

Address: 12 South Court Close
Rustington
BN16 3JD

Client: Mr J Mills

Drawing Title: Existing and proposed plans

Drawing Ref.: SG/04/Sou12

Disabled Adaptation Design
Planning Applications
Building Regulation Drawings
Party Wall Surveyors
Building Surveys/ Homebuyers Survey

Project Management
Disabled Access Auditing
Building Defect Analysis
CDM
Expert Witness



Contact Details: Telephone: 01273 410836 Email: sid@amberliving.co.uk

Contact Address: Unit 3, Tungsten Building, George Street, Portslade. BN41 RA1

Scale: 1:50

Paper: A:3

Date: 5/6/2018

Revision:

Checked By:

Direction: N