
ARUN DISTRICT COUNCIL R/250/11/NMA

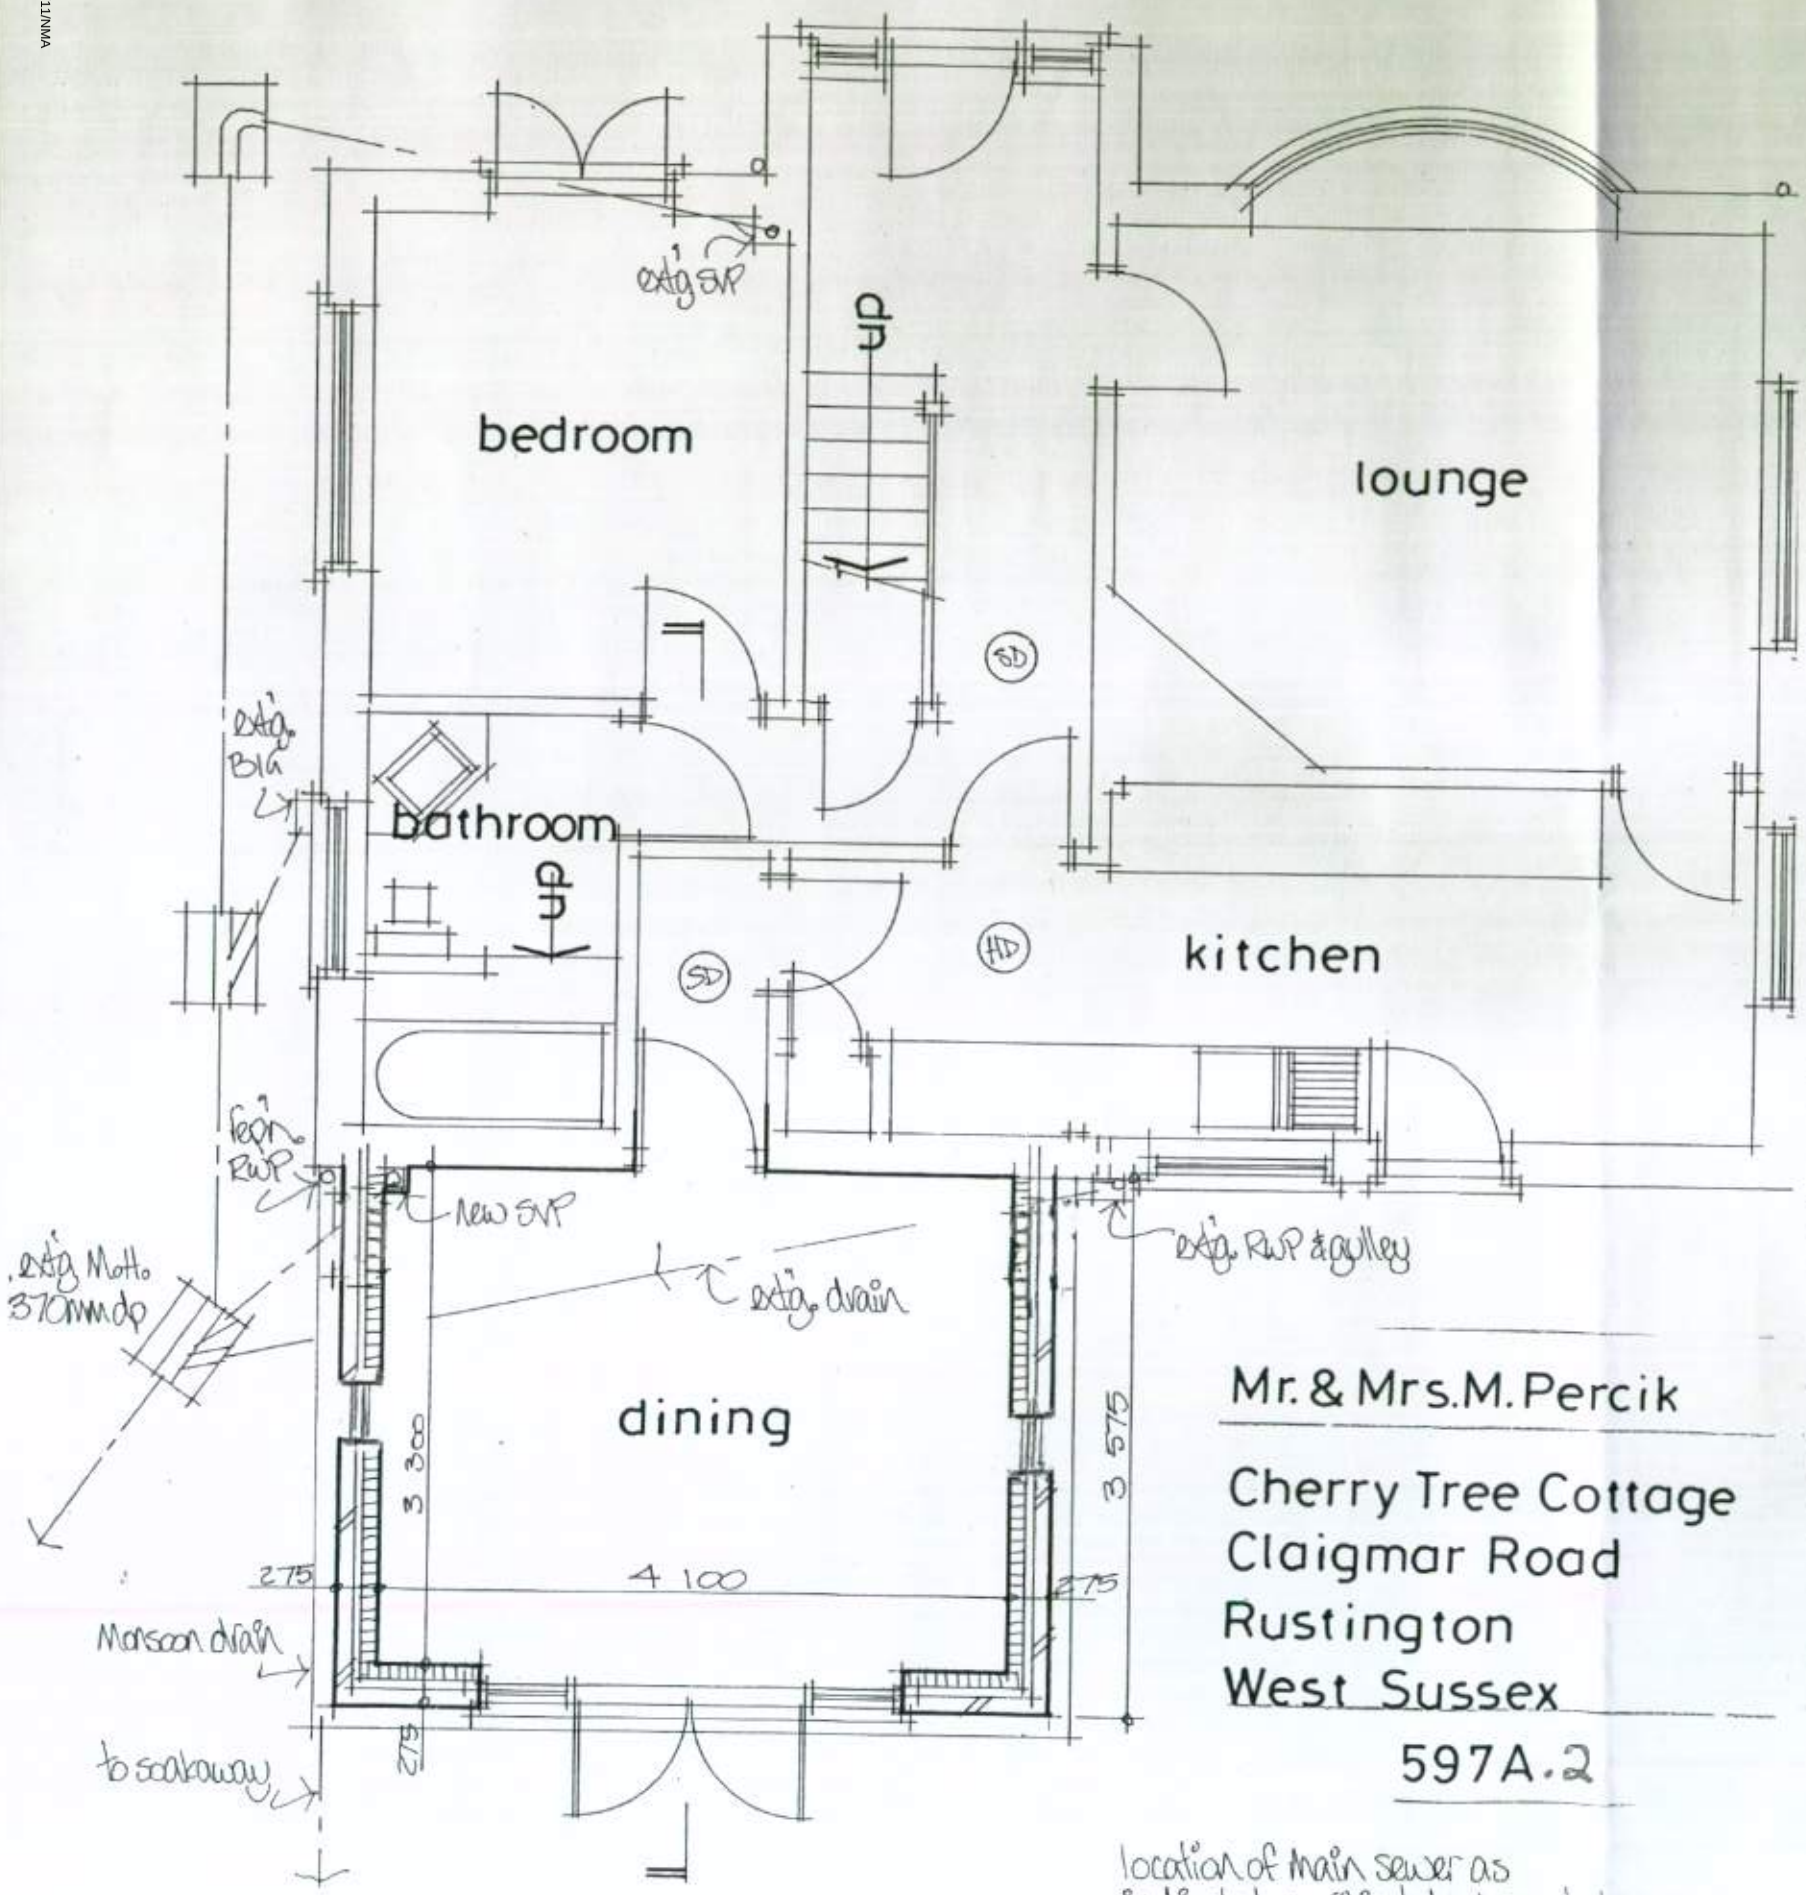


Mr. & Mrs. M. Percik

Cherry Tree Cottage
Claigmar Road
Rustington
West Sussex

597A.2

location of main sewer as indicated on original development plan

GROUND FLOOR PLAN

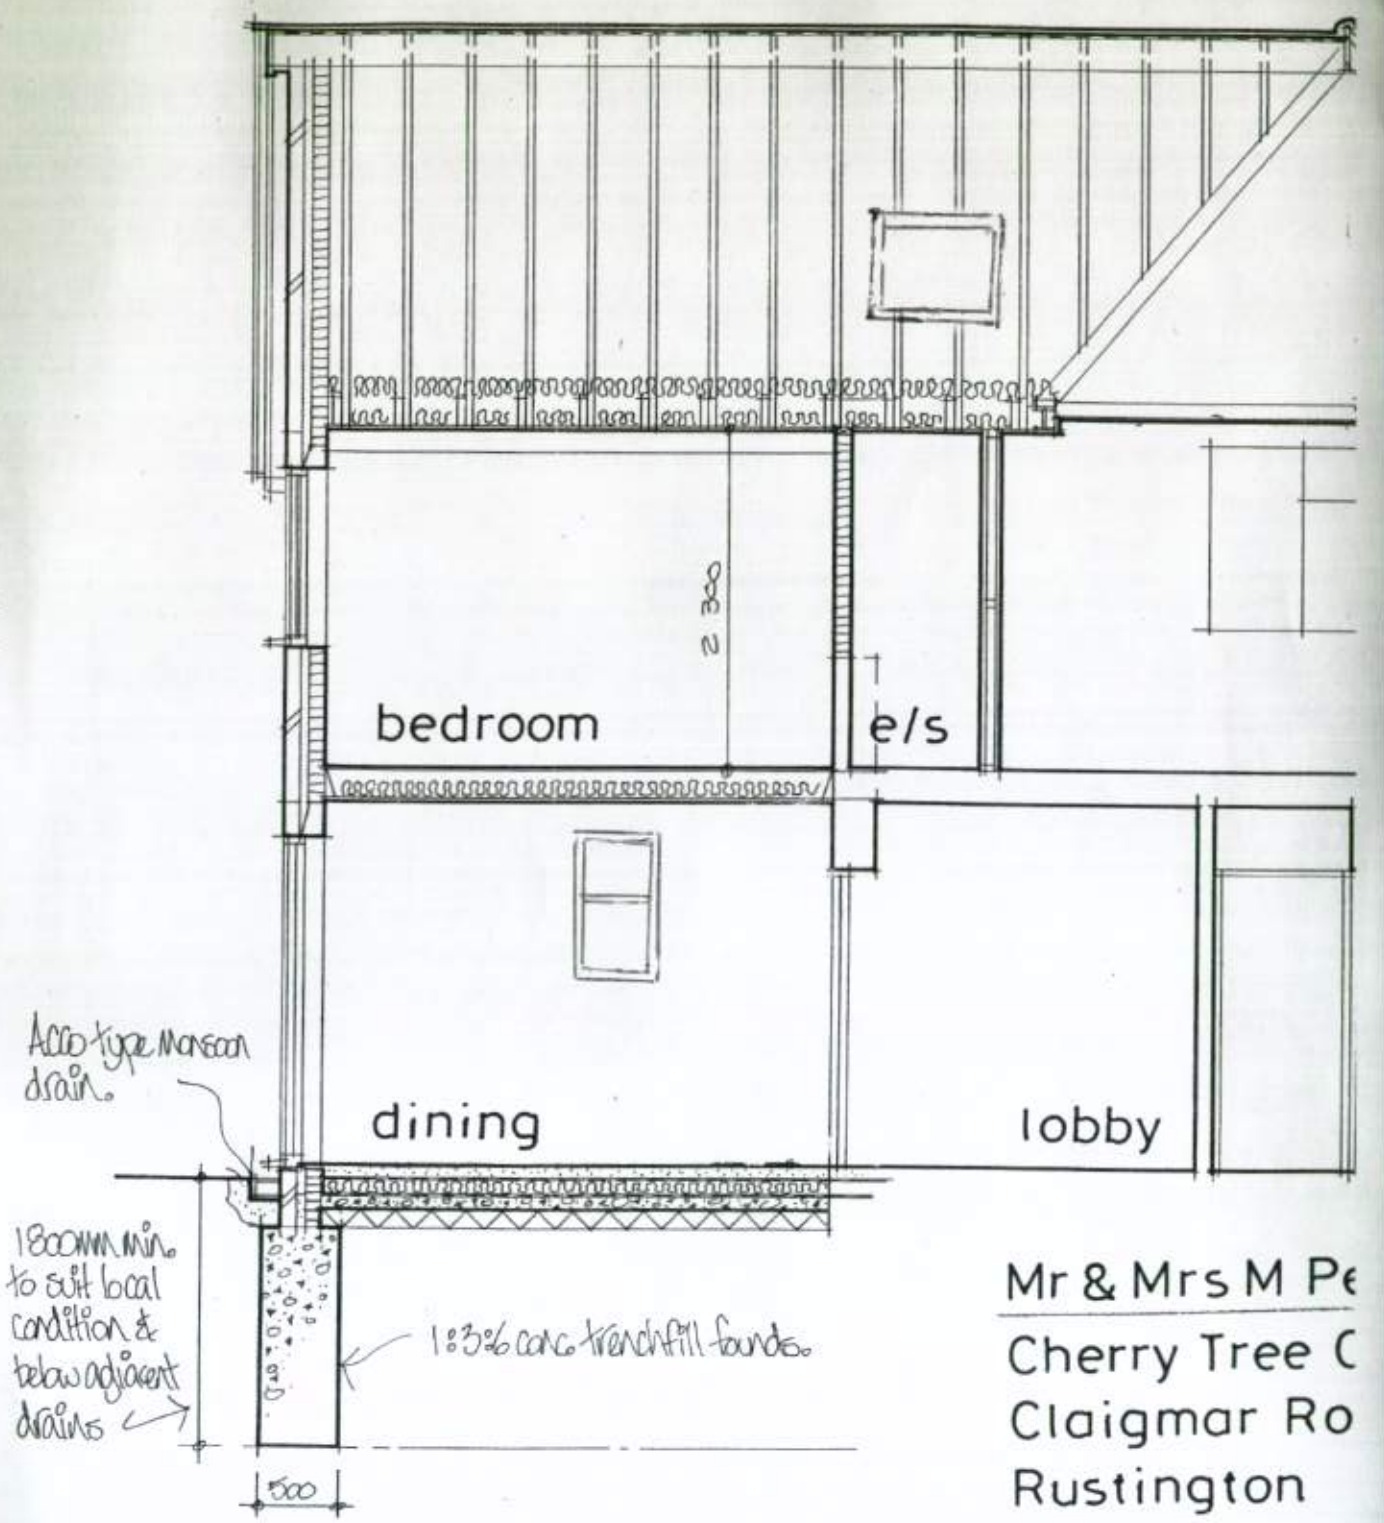

Mr & Mrs M Pe

Cherry Tree C
Claigmar Ro
Rustington
West Sussex

597 A.