
Mr & Mrs M. Percik

Cherry Tree Cottage
Claigmar Road
Rustington
West Sussex

597 A.2

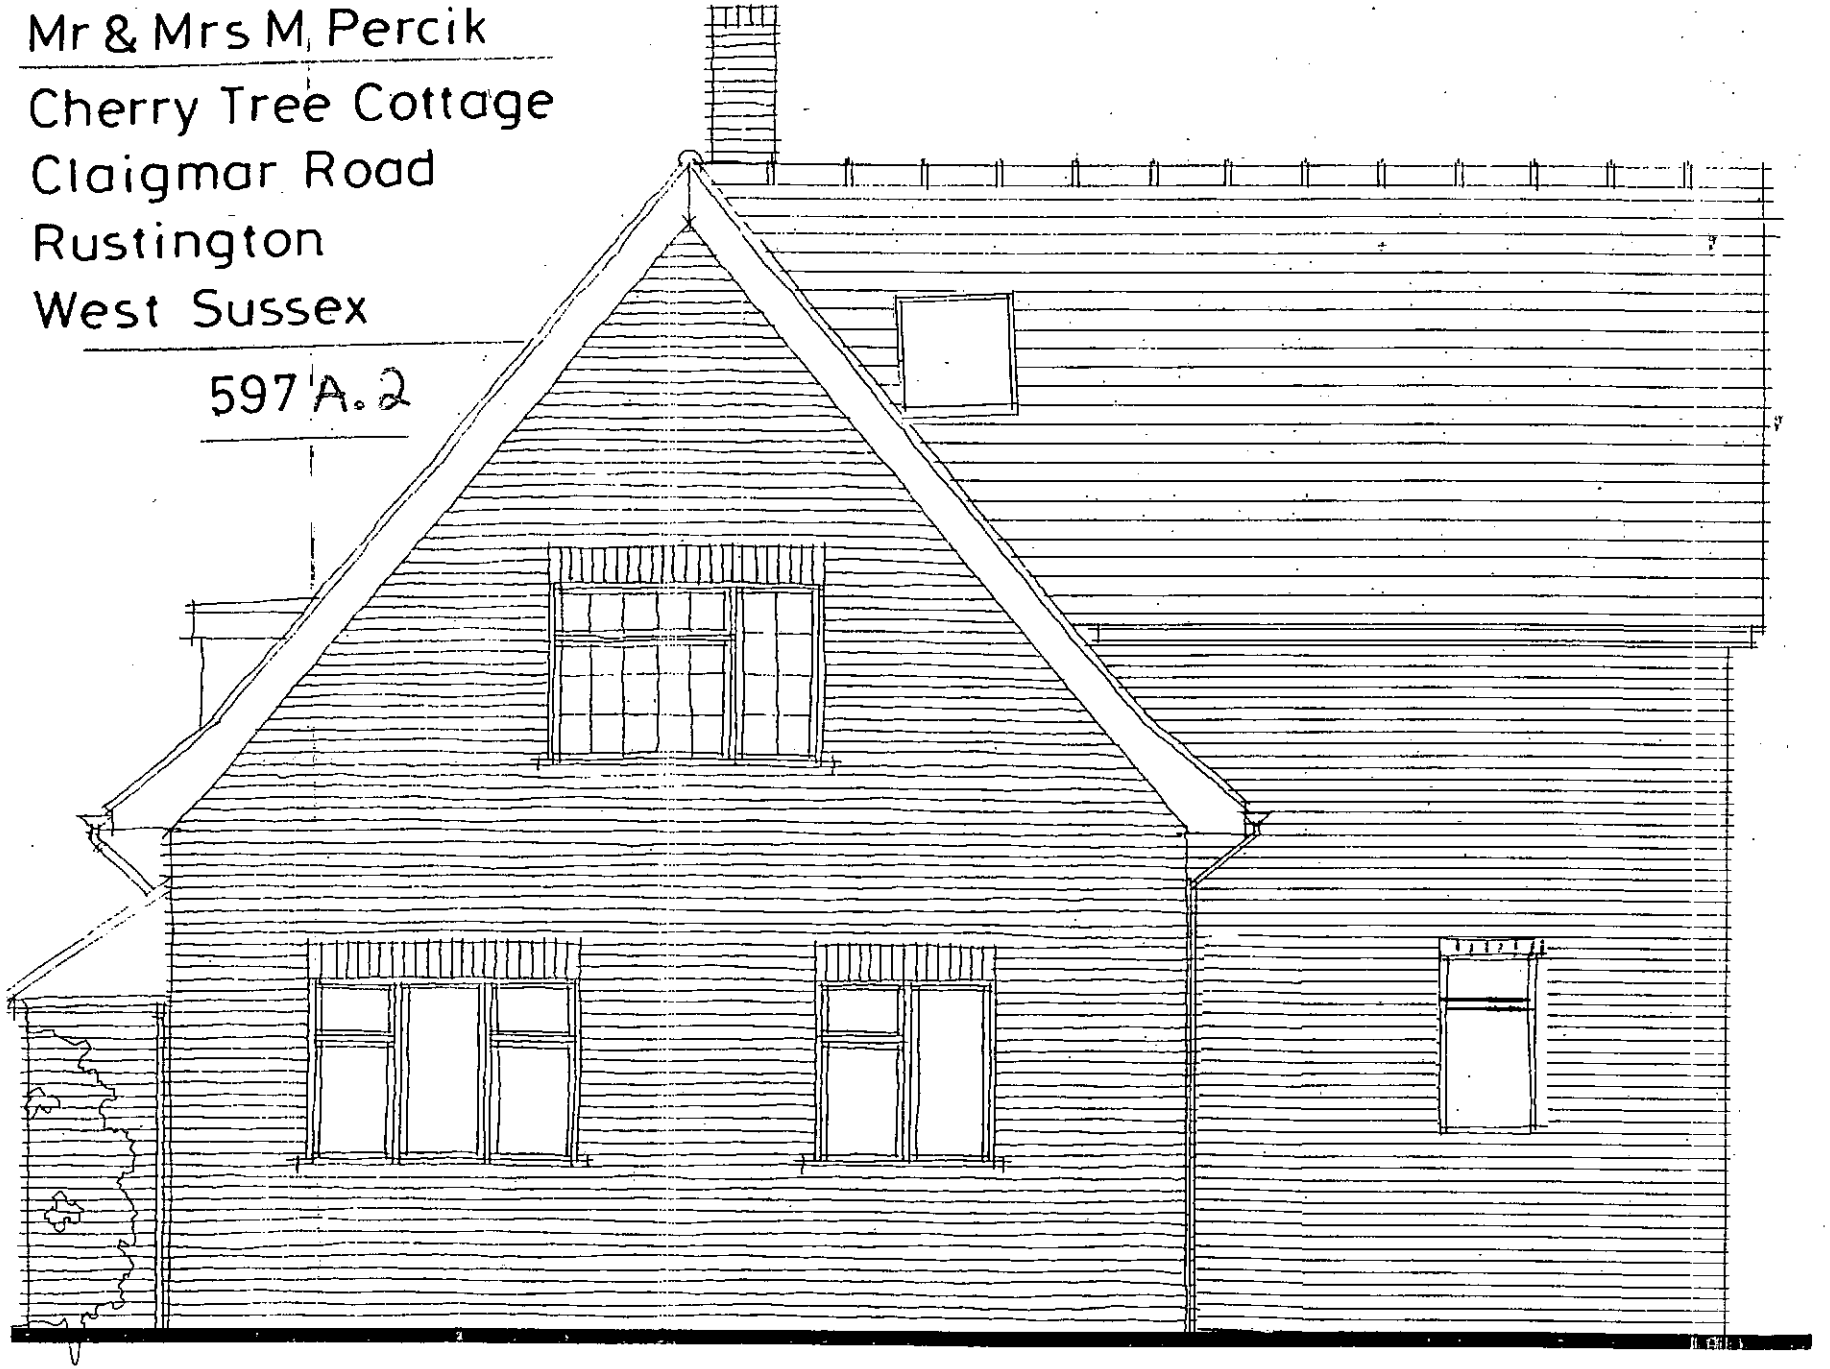

EAST ELEVATION

ARUN DISTRICT COUNCIL R/250/11/NMA