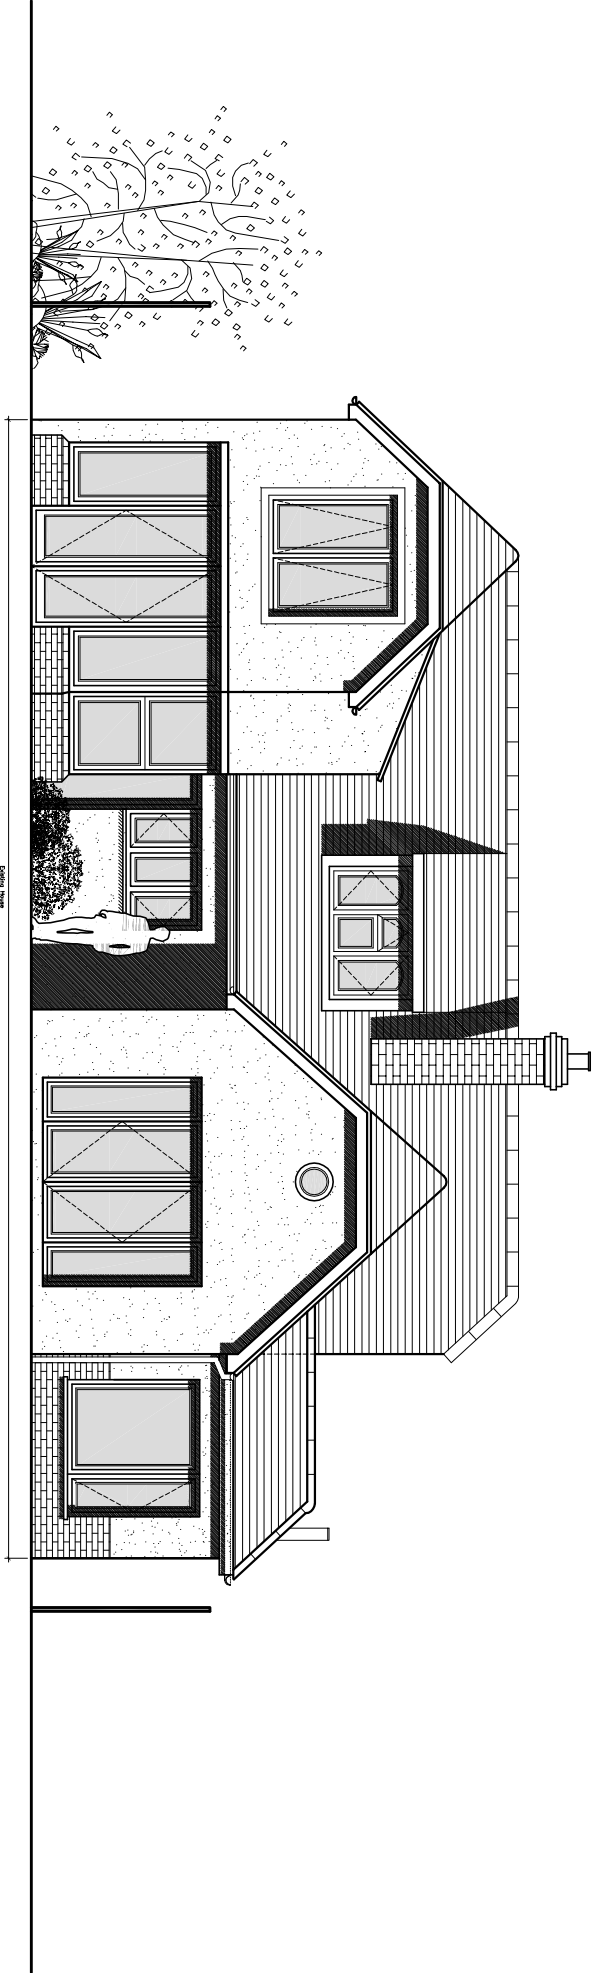
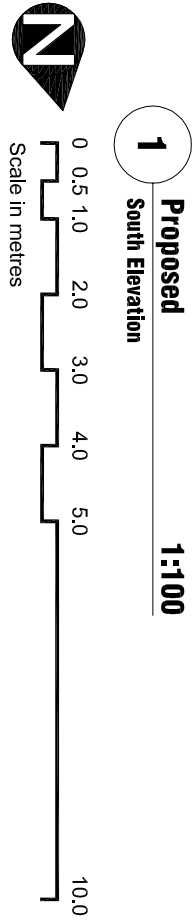
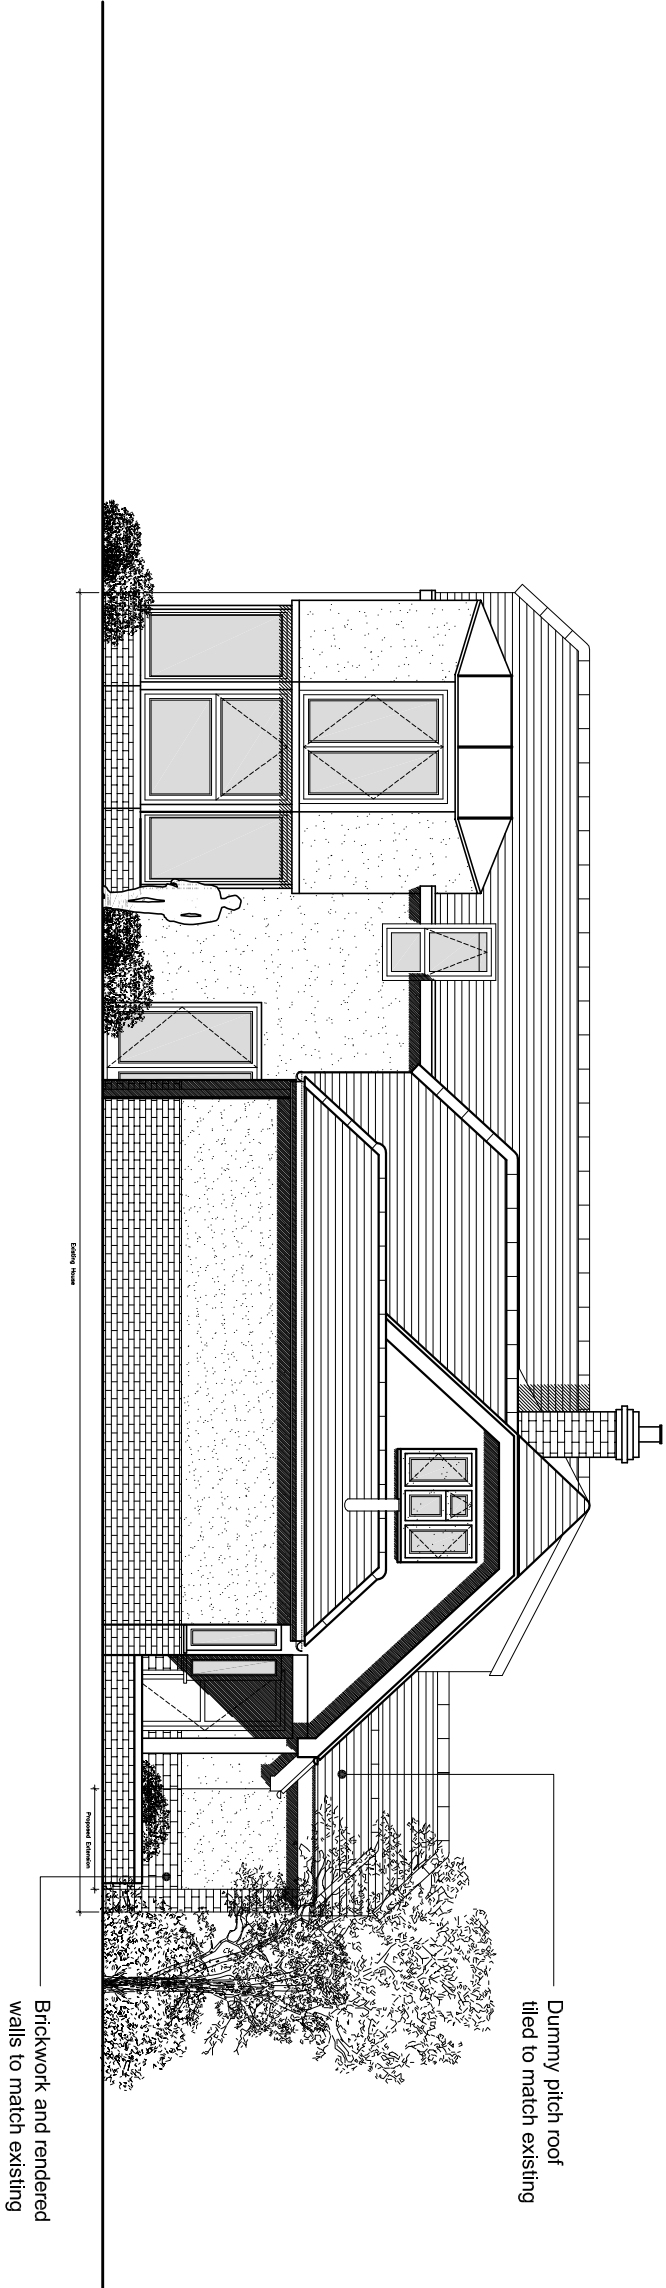


APPROVAL

Drawn by: RG
Checked by: CS
Issued by: RG

2089(31)100 /

Project:
Sea Avenue
84 Sea Avenue, Buxton, West Sussex, BN16 2UL
Roger Bruns & Eric Hutchinson

18/10/2018 Issued for planning

Date: 18/10/2018
Notes: RG
CS

CDMS
ARCHITECTS
1st Floor | Monpellier House | 99 Monpellier Road | Brighton | BN1 3BE
01273 220407 email@cdmsarchitects.com www.cdmsarchitects.com