



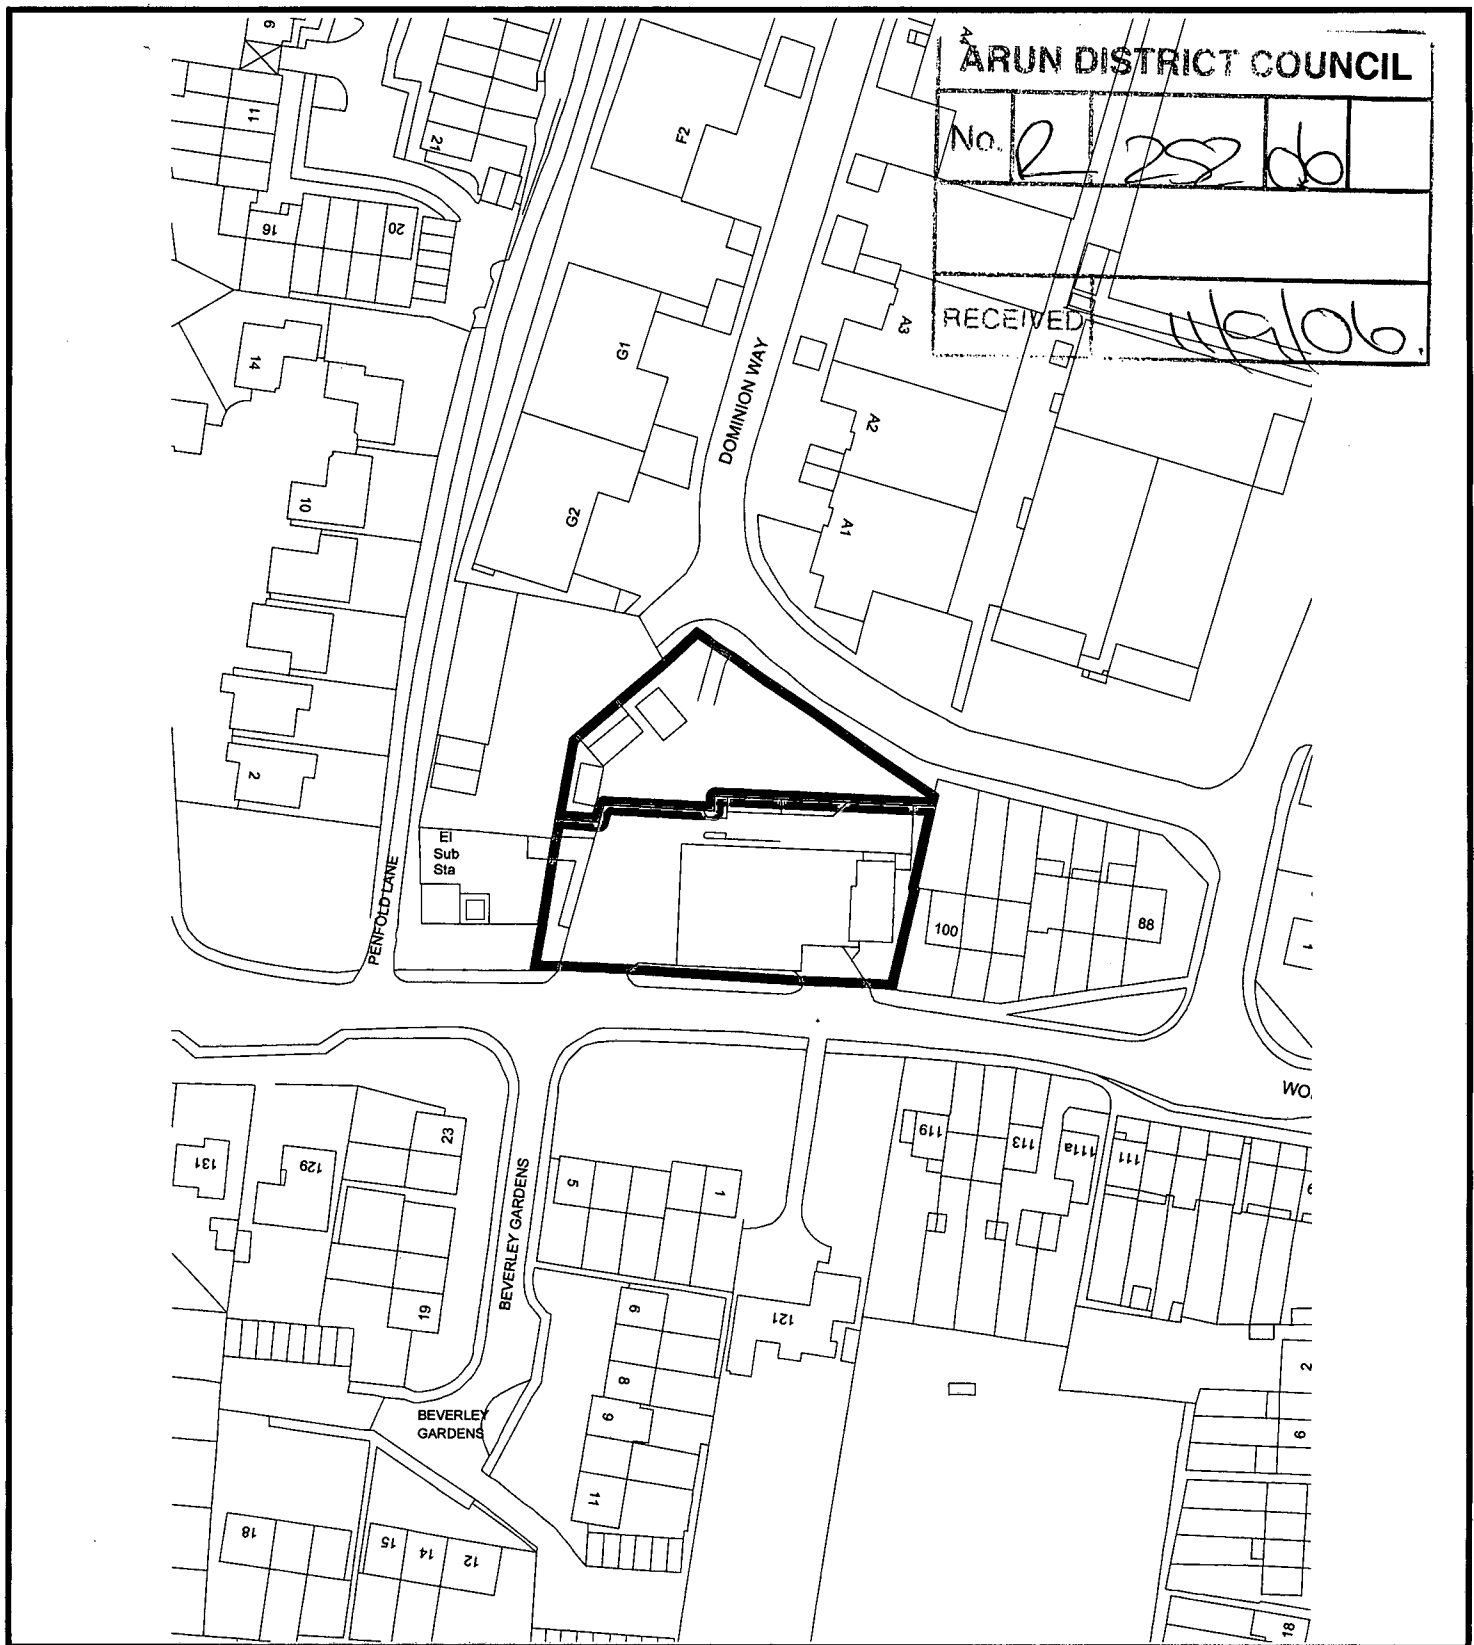

## SITE LOCATION PLAN

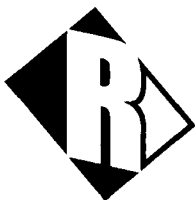

# Rapleys

Commercial Property  
and Planning Consultants

Maddox House, 1 Maddox Street, LONDON. W1S 2PZ  
National Tel: 0870 777 6292 Fax: 020 7439 7678

Also at Bristol, Edinburgh, Huntingdon and Manchester

NORTH



SCALE

1:1250

PLAN No.

604/12/1

2

This map is for identification purposes only and should not be relied upon for accuracy.

Reproduced by permission of Geographers' A-Z Map Co. Ltd. Licence No. A0347.  
This product includes mapping data licensed from Ordnance Survey® - © Crown Copyright 2001.  
Licence No. 100017302 and © Crown Copyright, All rights reserved. Licence No. ES 100004619