ARUN DISTRICT COUNCIL:R/253/07/

ARUN DISTRICT COUNCIL
No. R 253 07
Received

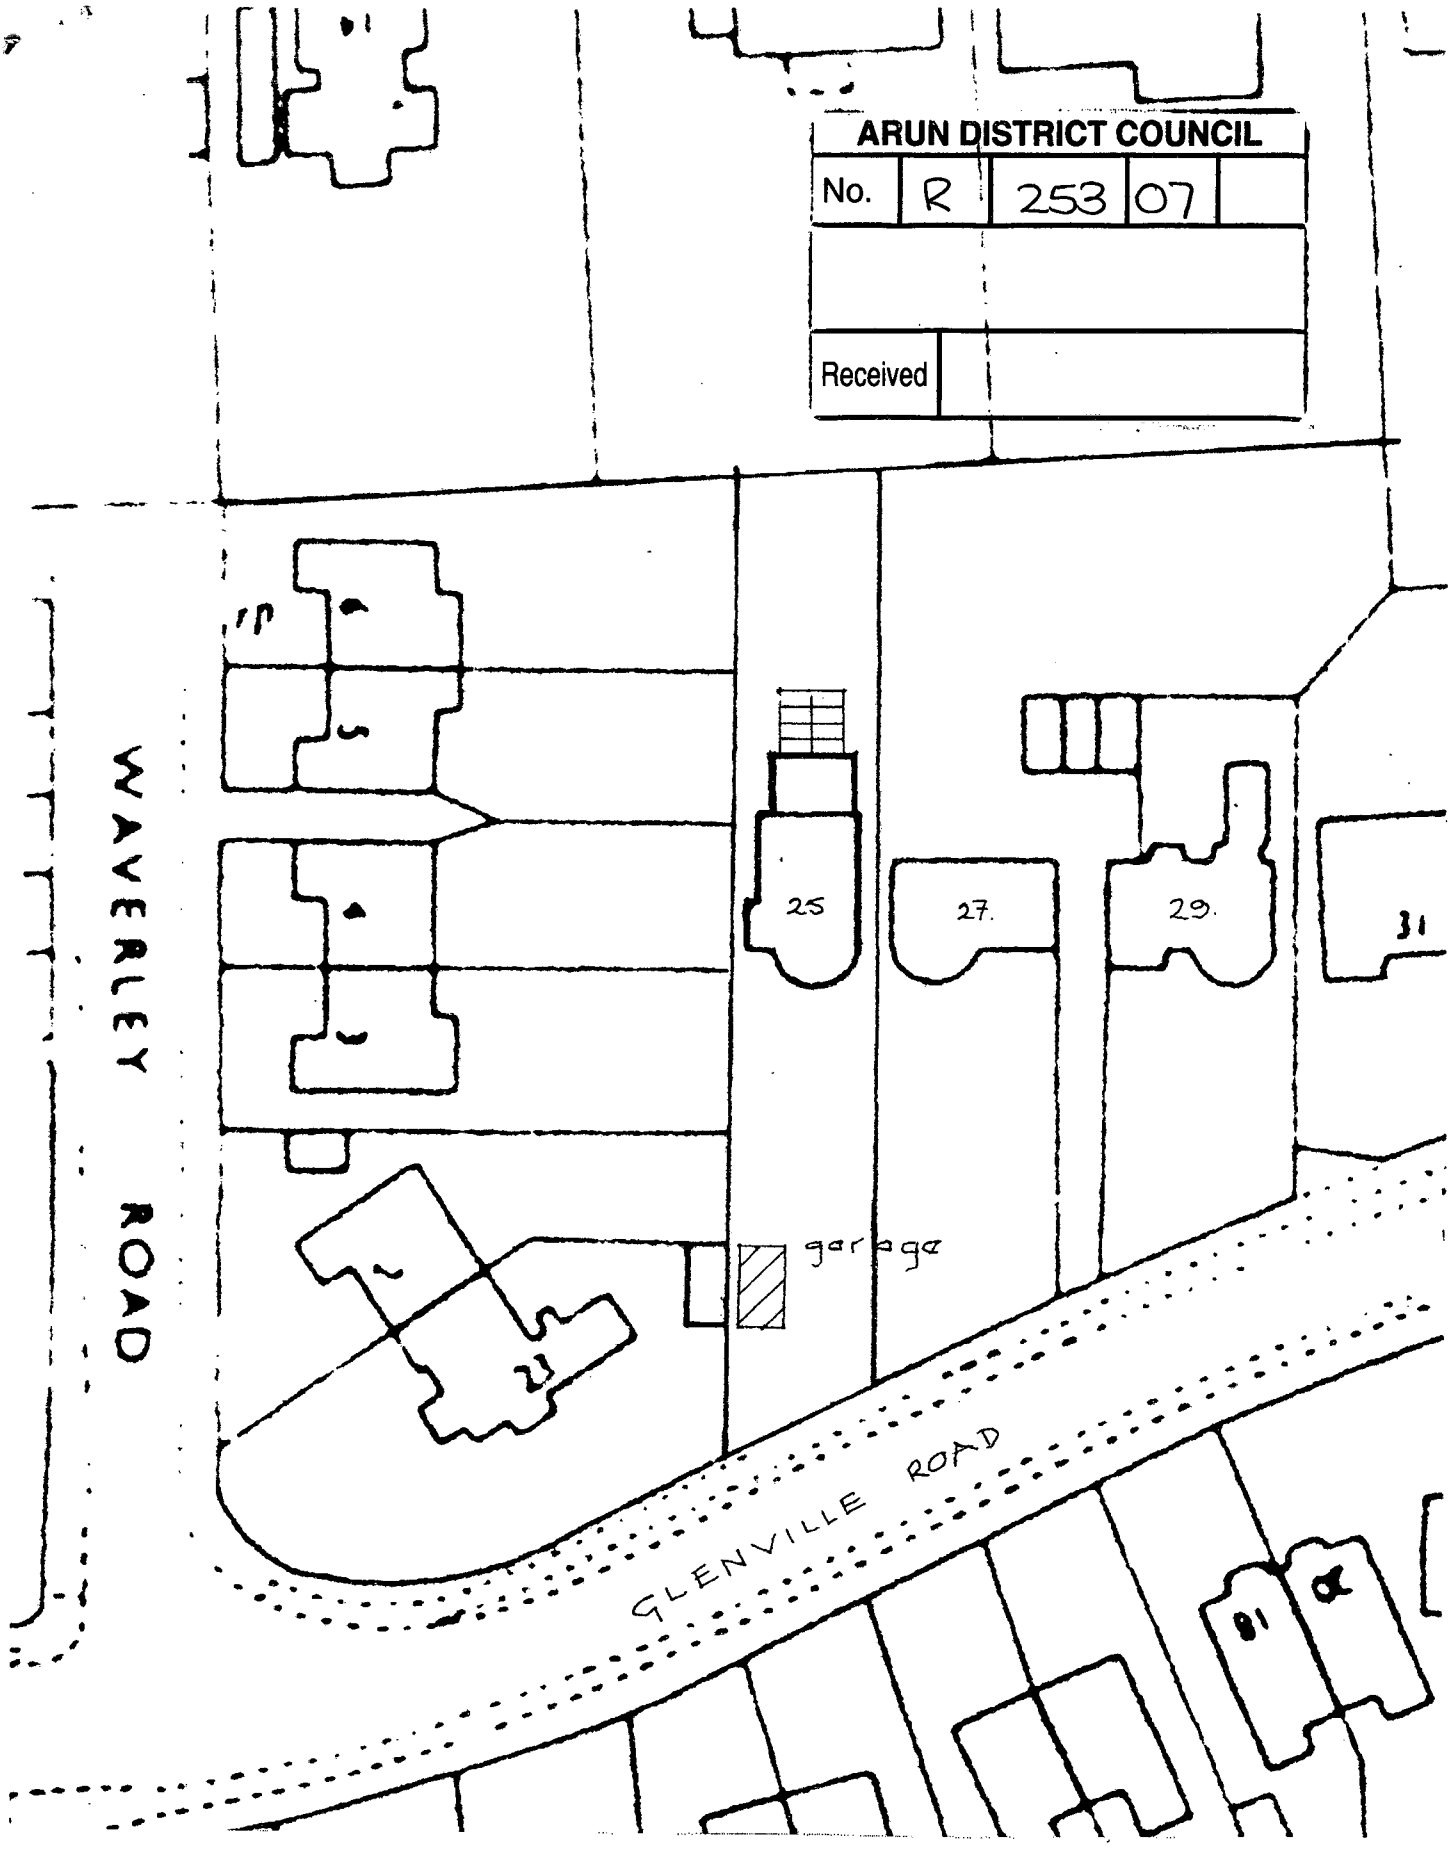

Block Plan

Proposed garage at 25, Glenville Road, Rustington

Scale 1: 500 (2)