




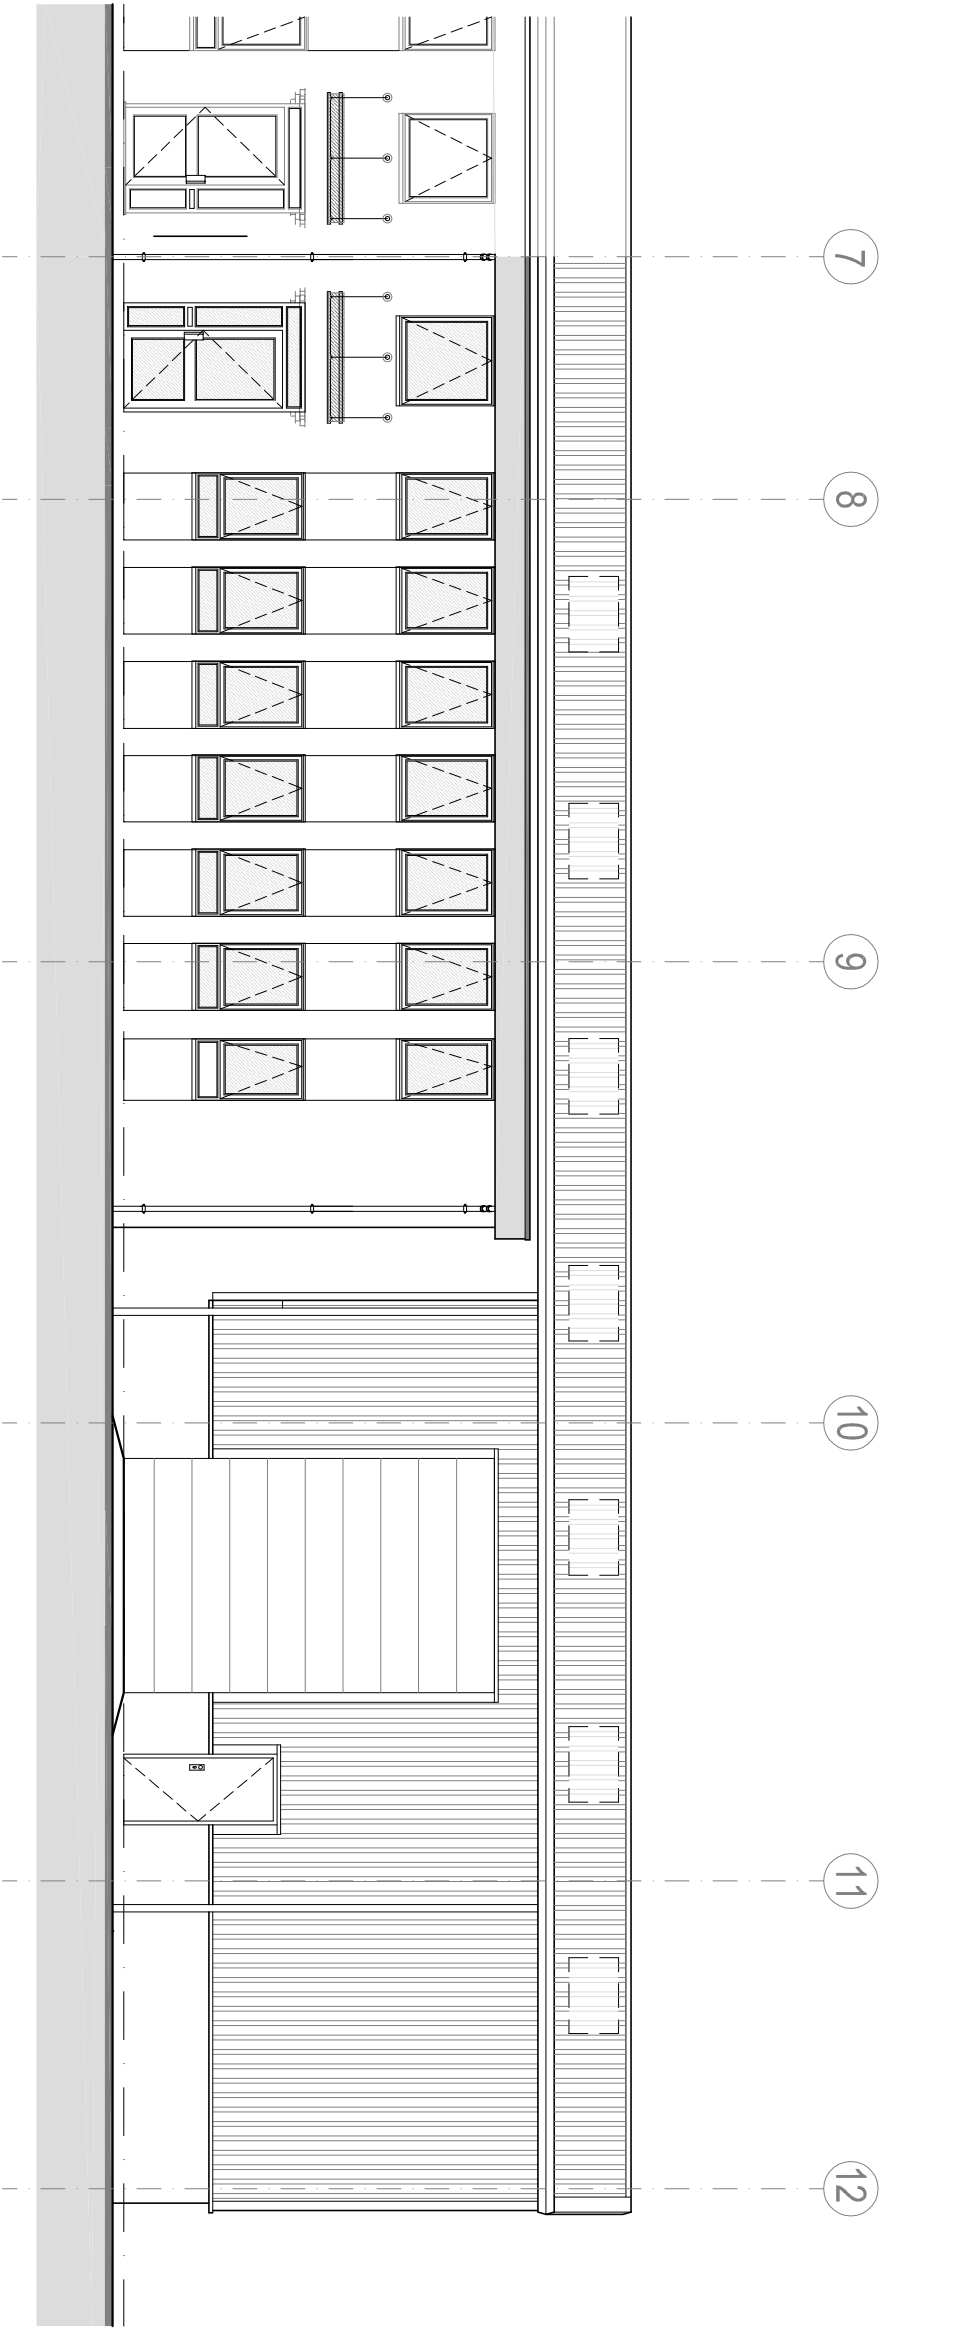


EAST ELEVATION
1:100

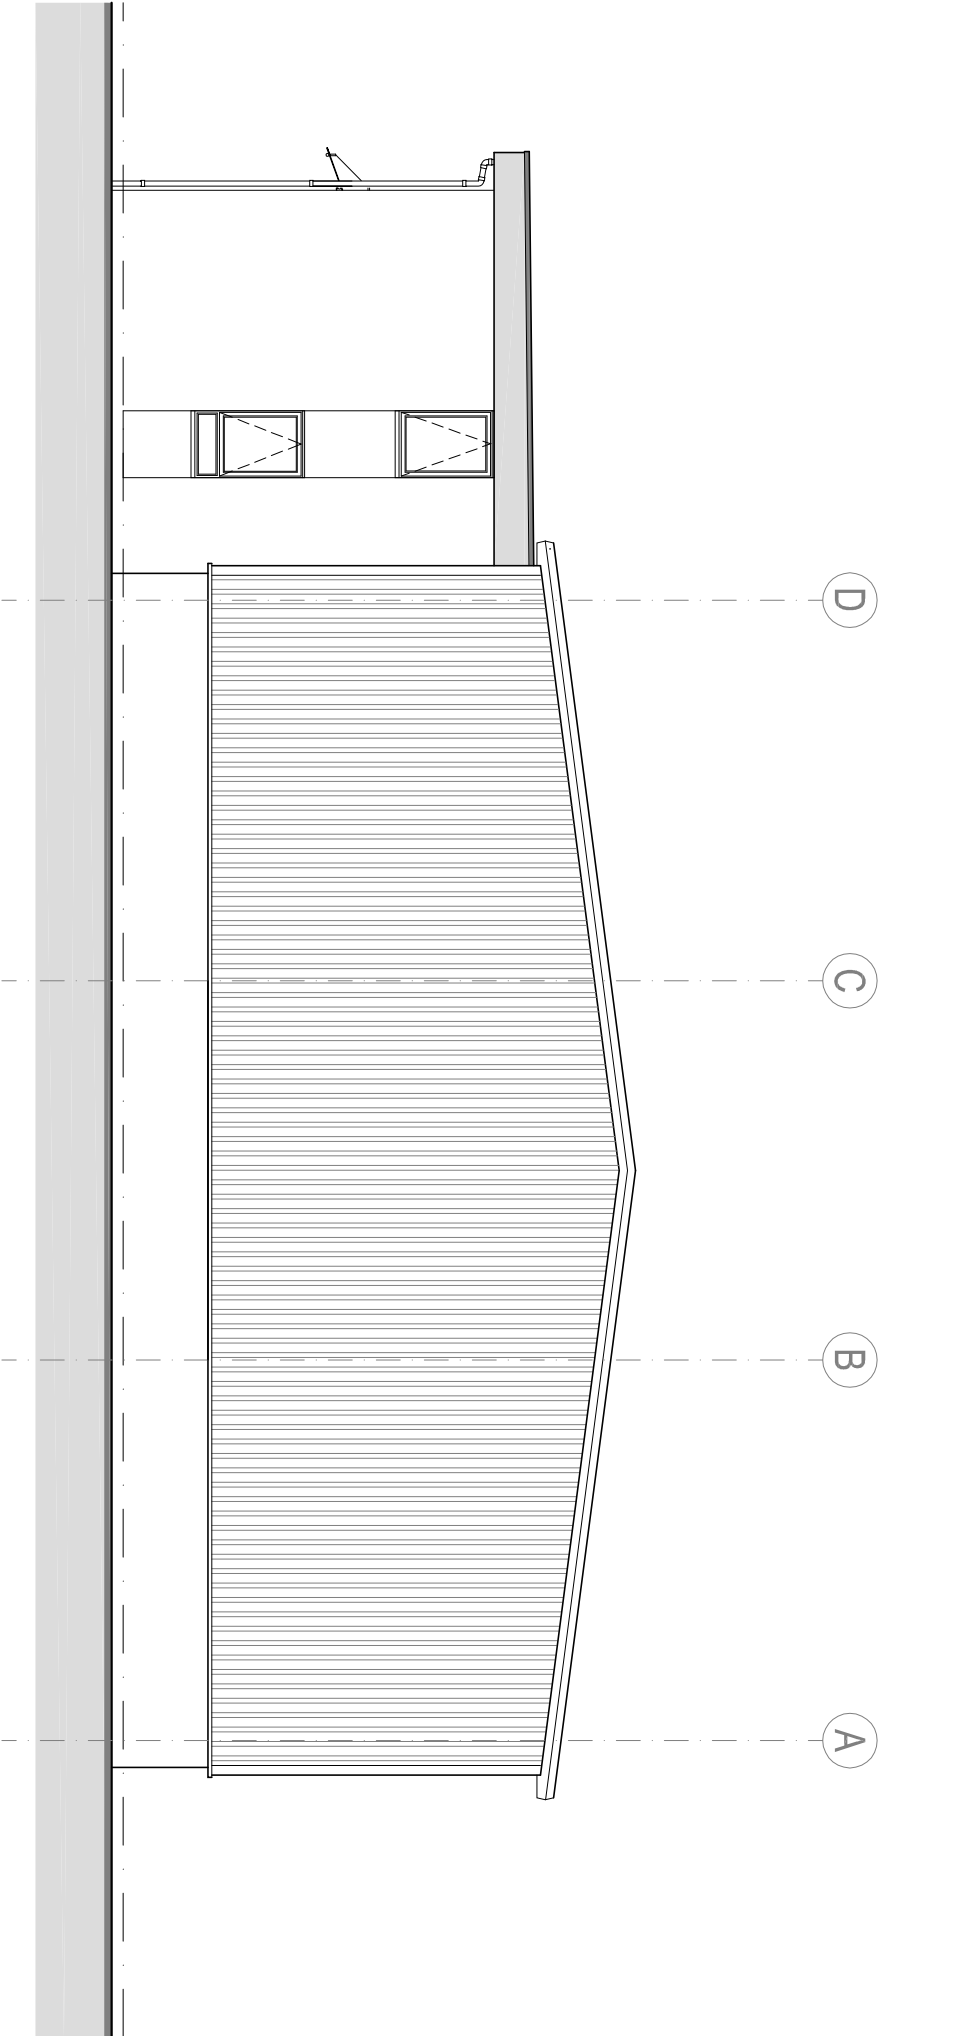

NORTH ELEVATION
1:100

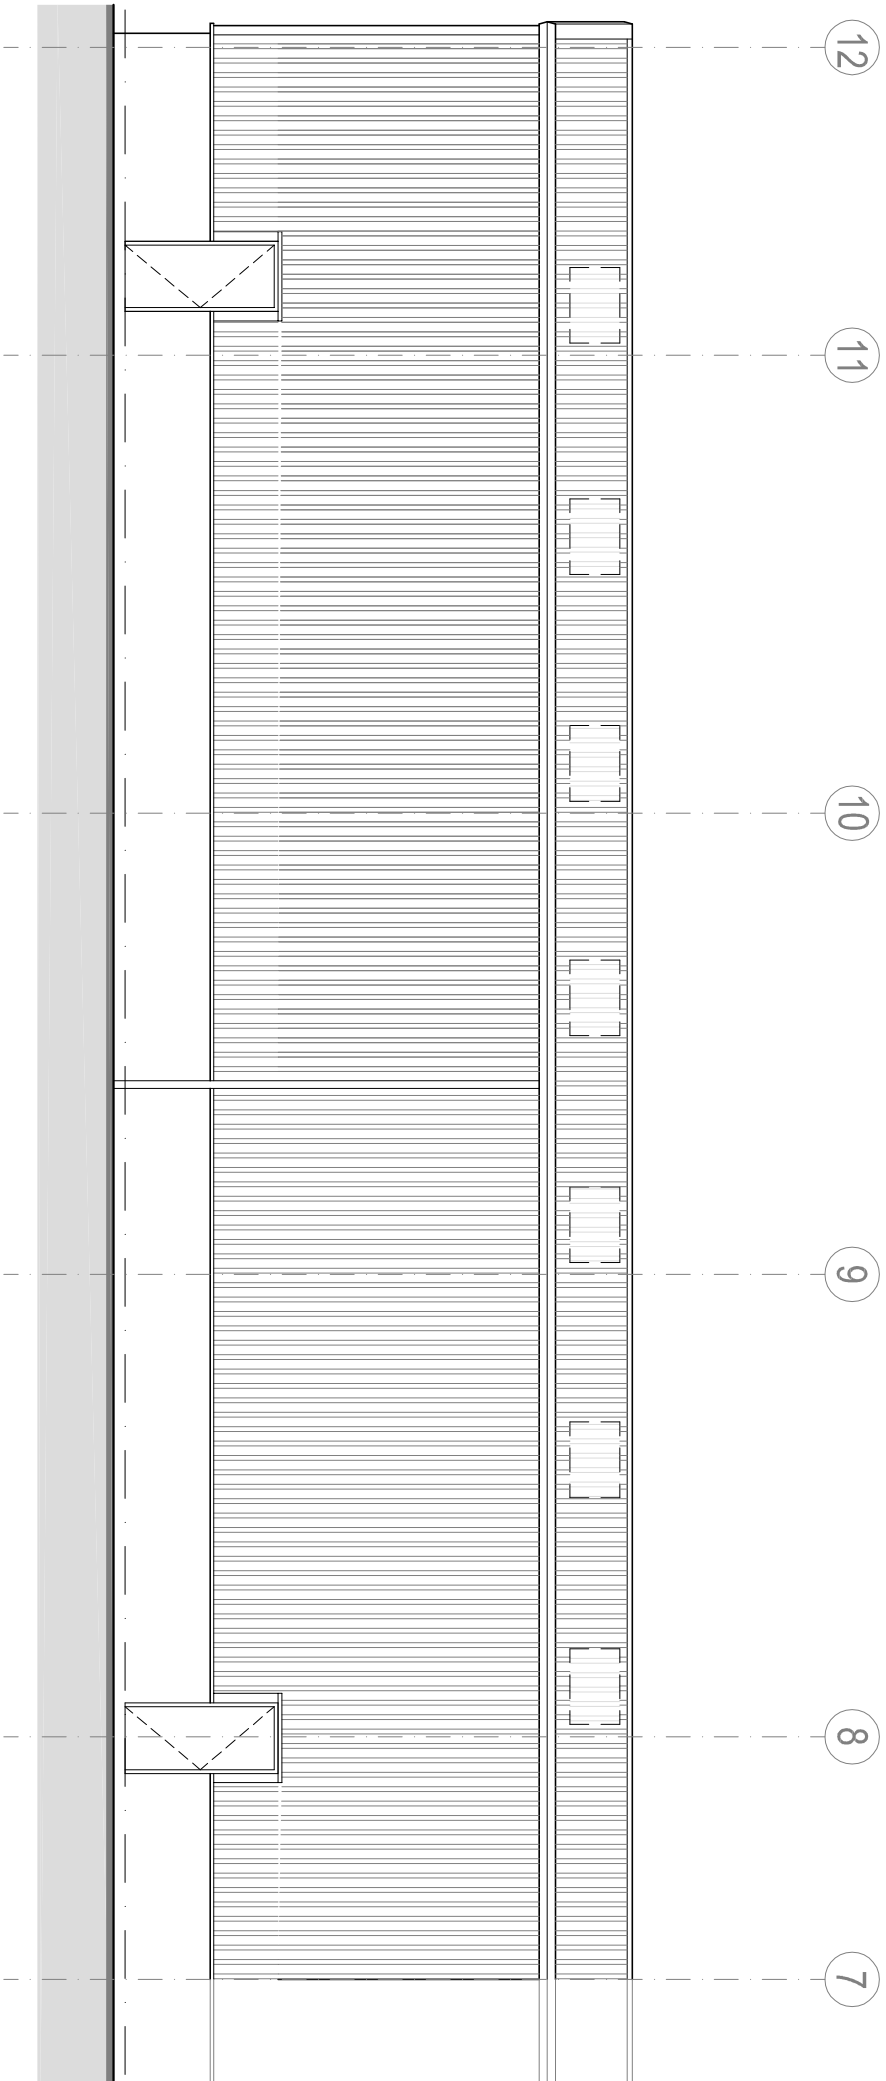

WEST ELEVATION
1:100

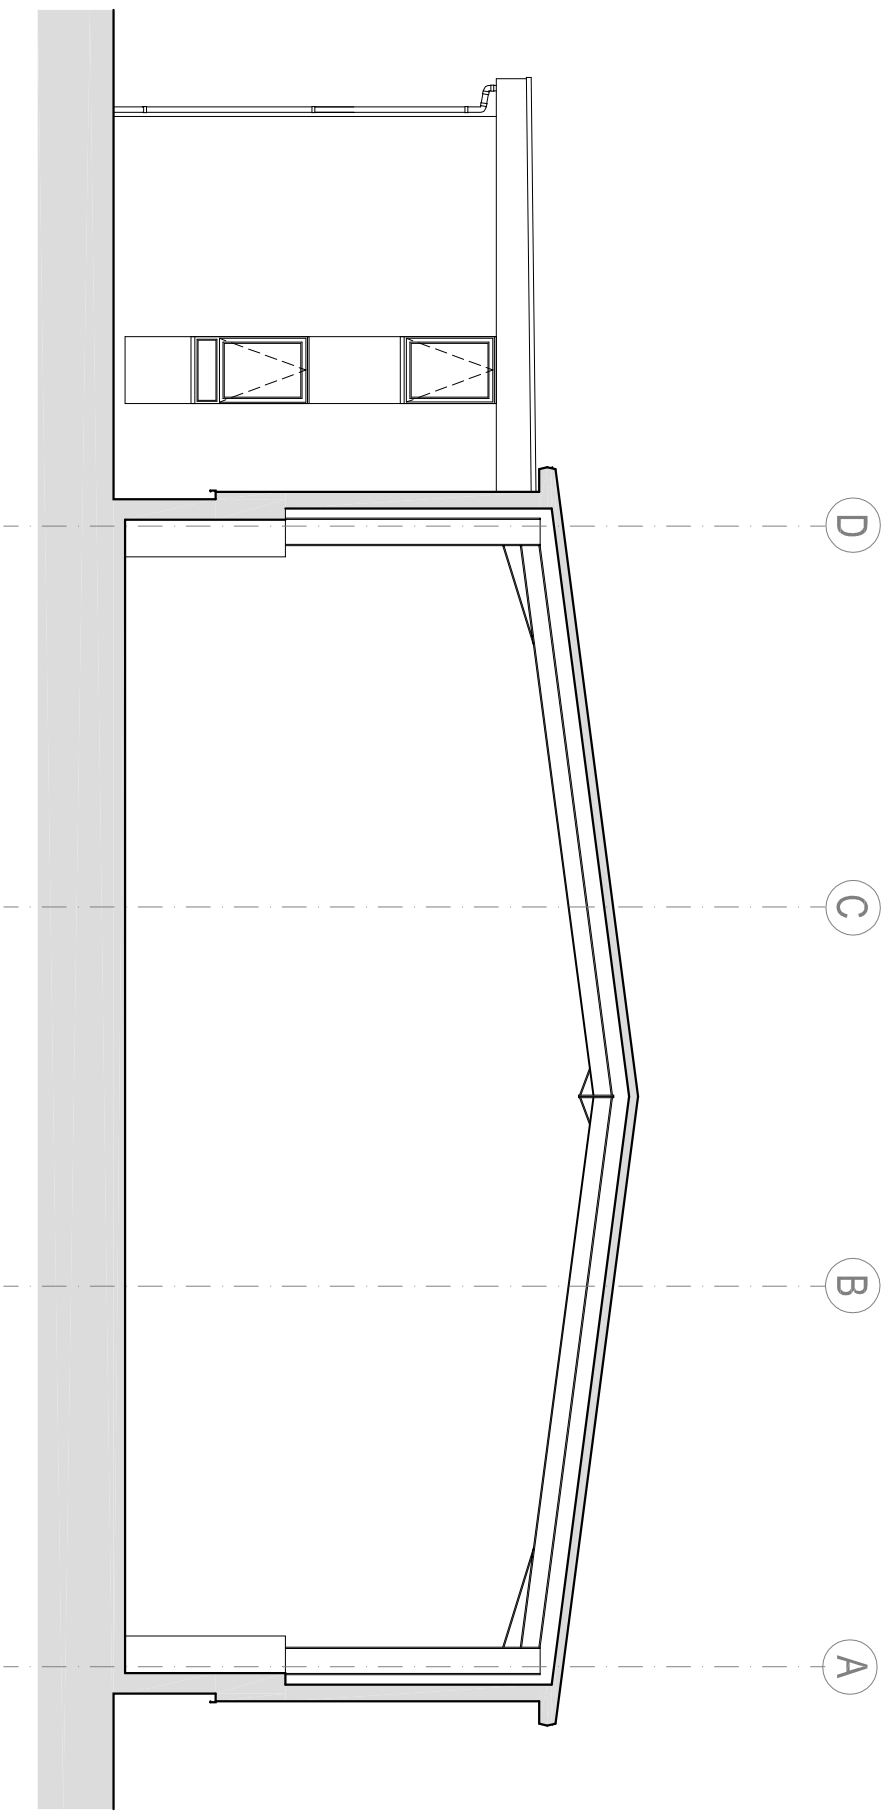

SECTION A-A
1:100

REV.	DATE	DESCRIPTION	DR.	CHK.
1	10/10/2019	10/10/2019	10/10/2019	10/10/2019
OTHER THAN FOR THE PURPOSES OF PLANNING, DO NOT SCALE THESE DRAWINGS. USE INVENTED DIMENSIONS ONLY. ALL DIMENSIONS TO BE CHECKED ON SITE PRIOR TO COMMENCEMENT OF WORK.				
THIS DRAWING IS THE COPYRIGHT OF SIMPSON HILDER ASSOCIATES LIMITED AND MAY NOT BE REPRODUCED OR TRANSMITTED IN ANY FORM OR BY ANY MEANS WITHOUT PERMISSION.				

SIMPSON HILDER ASSOCIATES LIMITED
67a High Street, Lyndhurst
Hampshire, SO43 7BE
T: 023 80 283798
F: 023 80 283688
E: sha@simpsonhilder.co.uk

www.simpsonhilder.co.uk

EXISTING AND PROPOSED
ELEVATIONS

DRAWING STATUS: PLANNING

UNIT G1
RUSTINGTON TRADG EST.
DOMINION WAY
RUSTINGTON
BN16 3HQ

DATE	ISSUED BY	DATE CHECKED	DATE OF REVIEW
OCTOBER 2019	GL	10/10/2019	10/10/2019
SCALE @ A1	1:100	1:100	1:100
100 TO	8206	103	

