


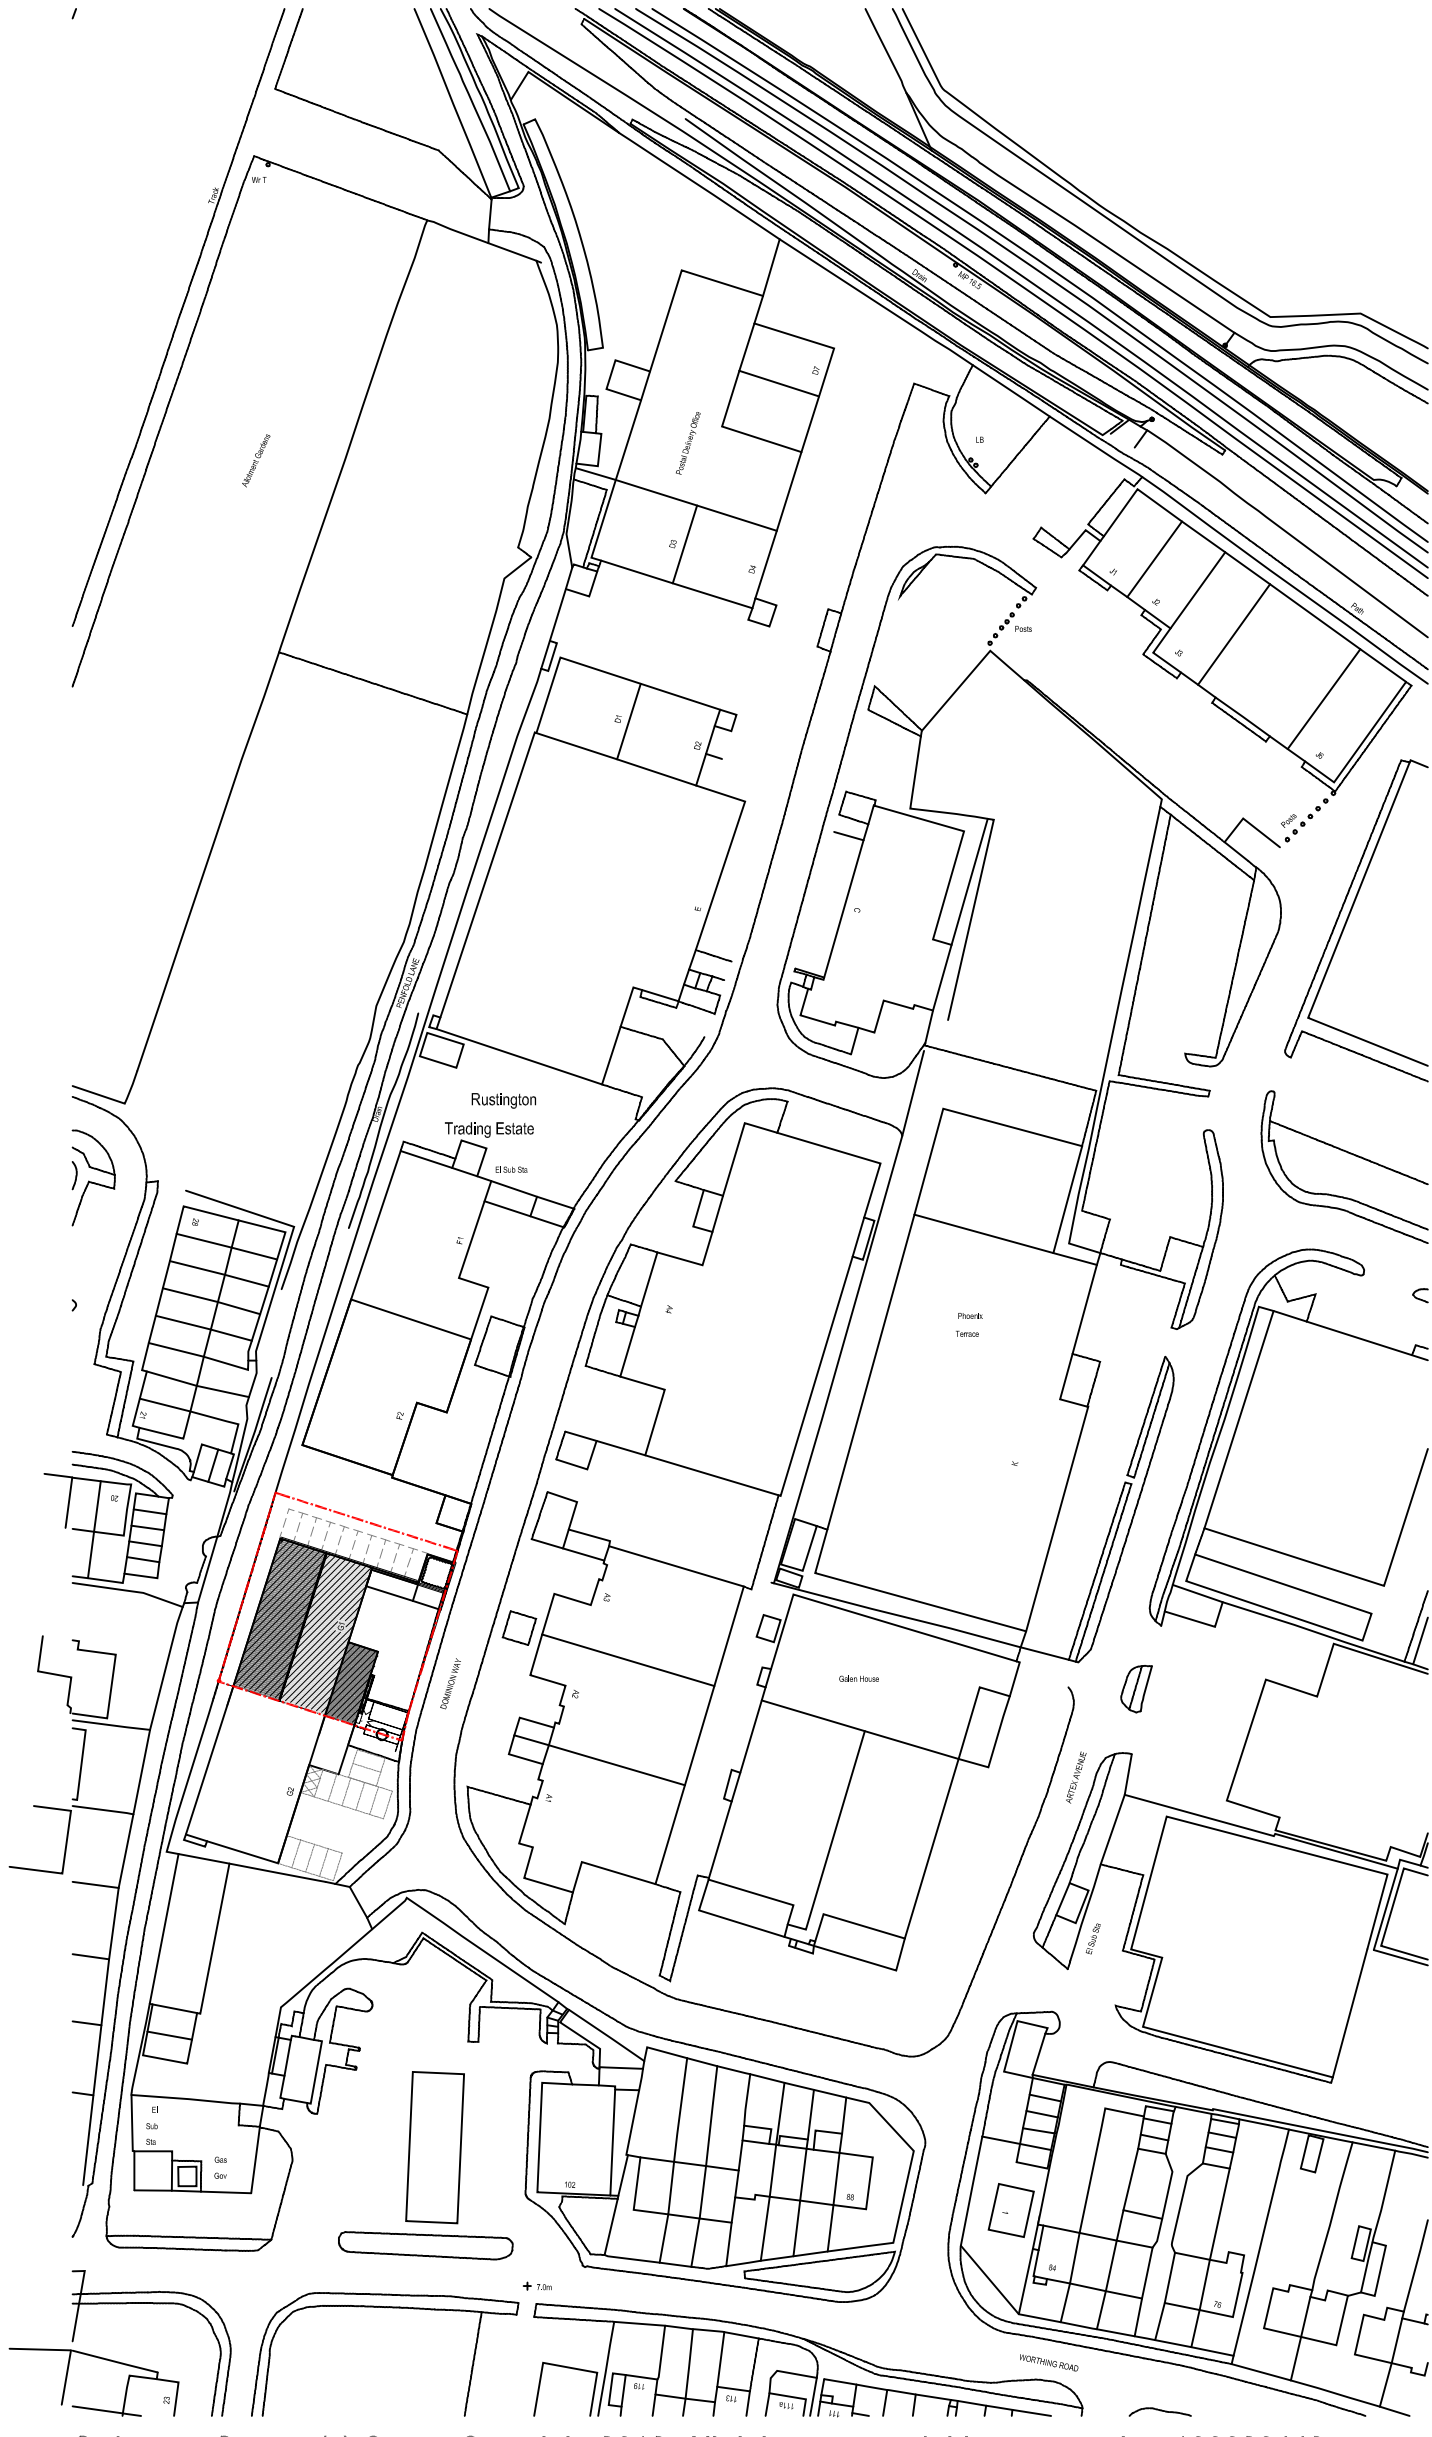

LOCATION PLAN 1:1250

NOTE:
LOCATION PLAN BASED ON ORDNANCE SURVEY PROMAP DATA.
CROWN COPYRIGHT LICENCE REF. 1 00020449.