


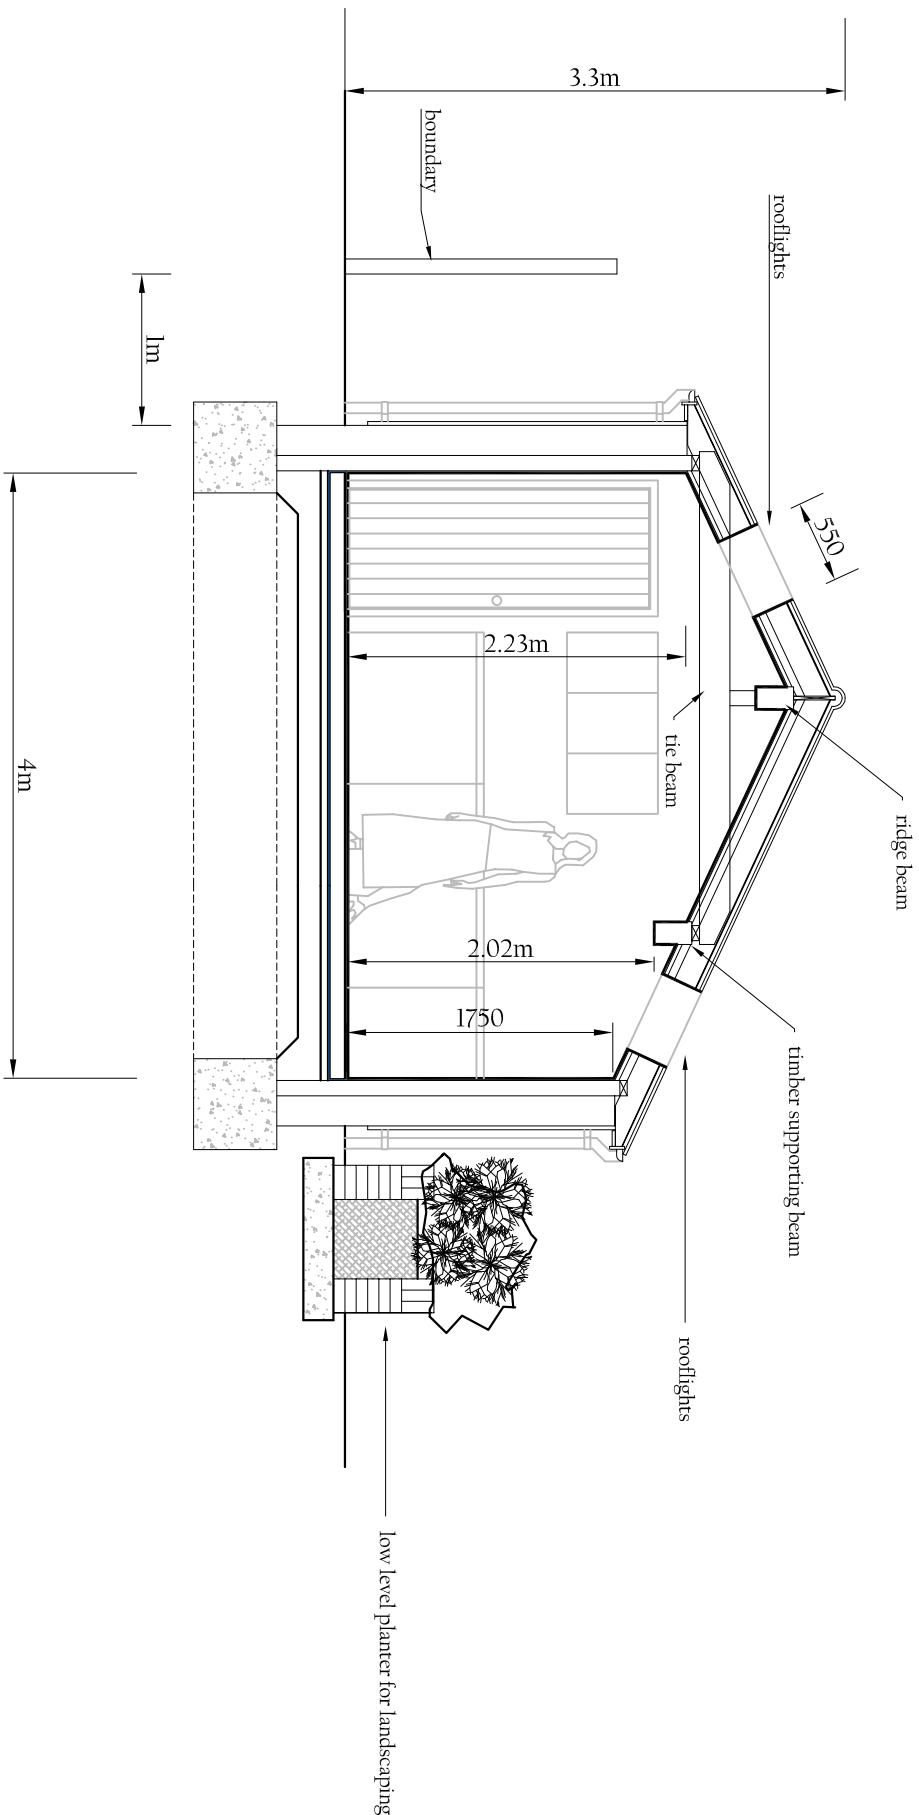


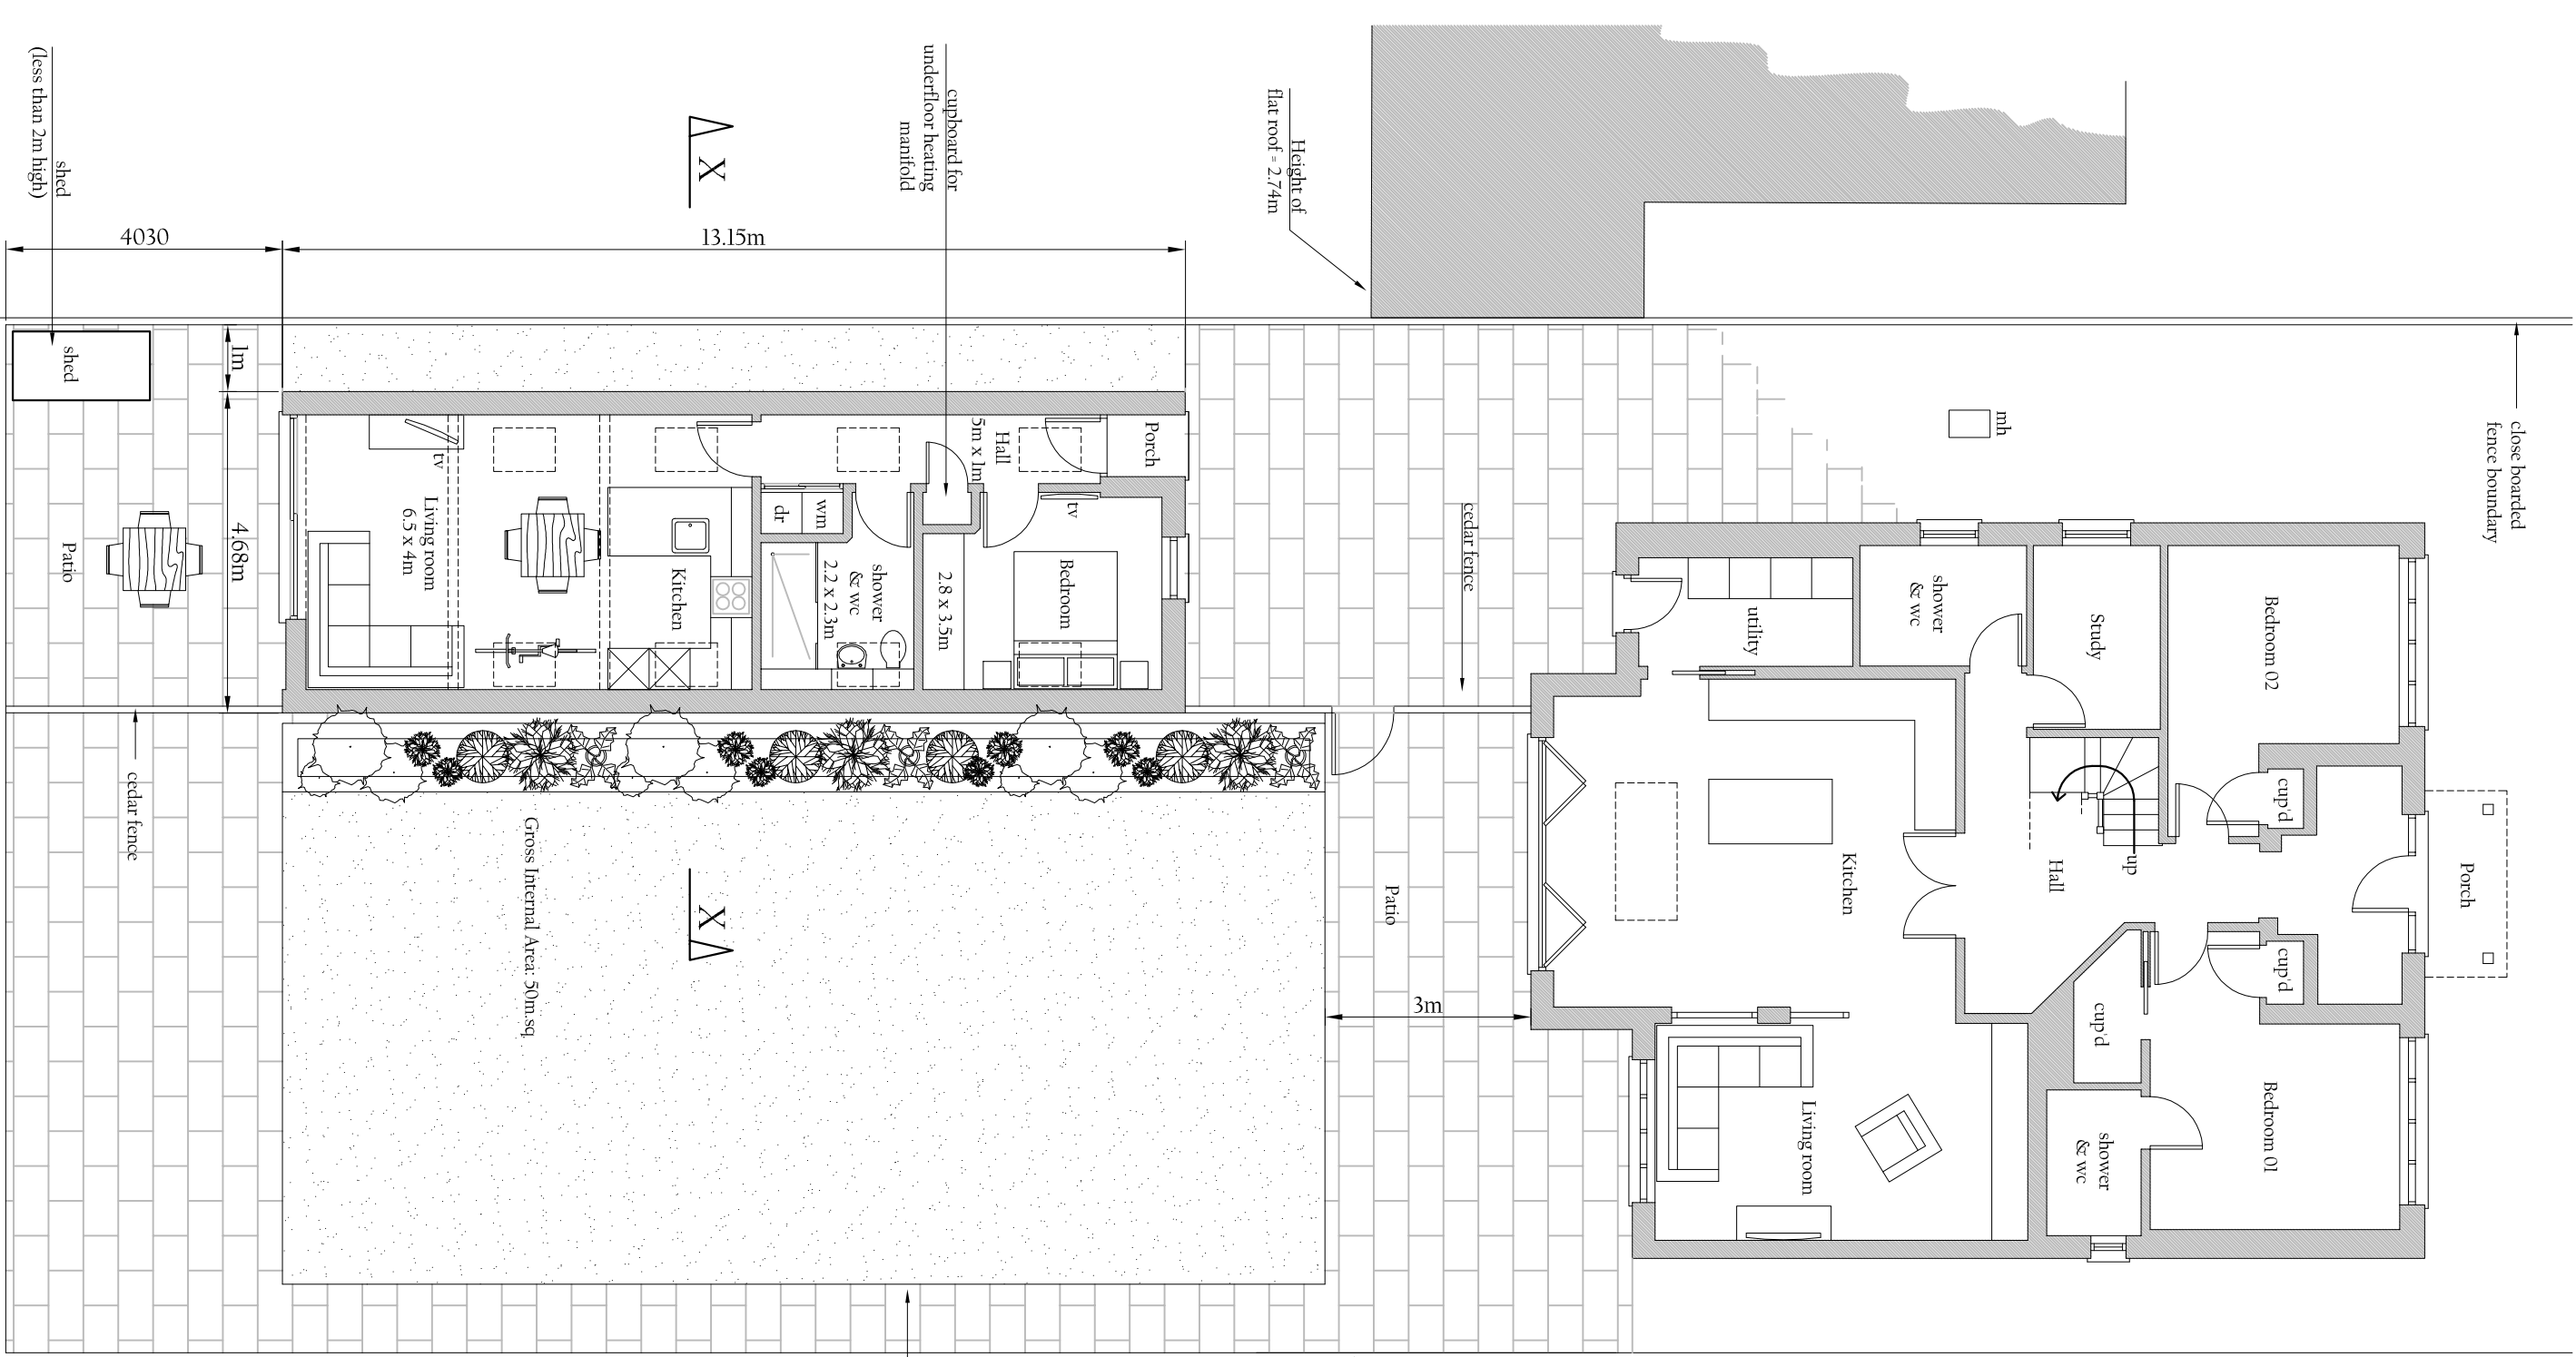


ANNEXE
PROPOSED EAST (SIDE) ELEVATION 1:100

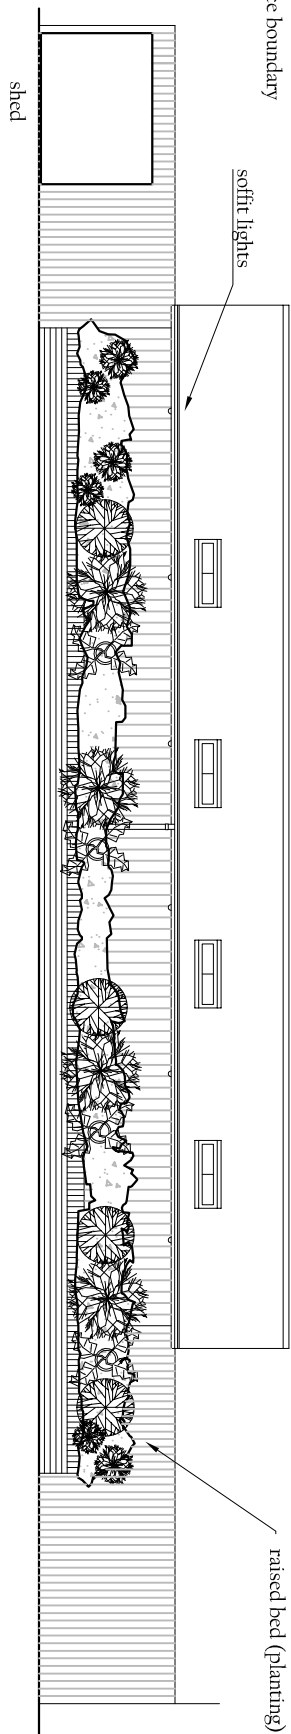



PROPOSED NORTH (FRONT) ELEVATION 1:100

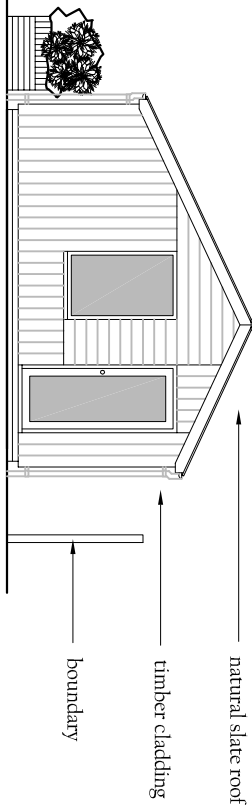

PROPOSED WEST (SIDE) ELEVATION 1:100

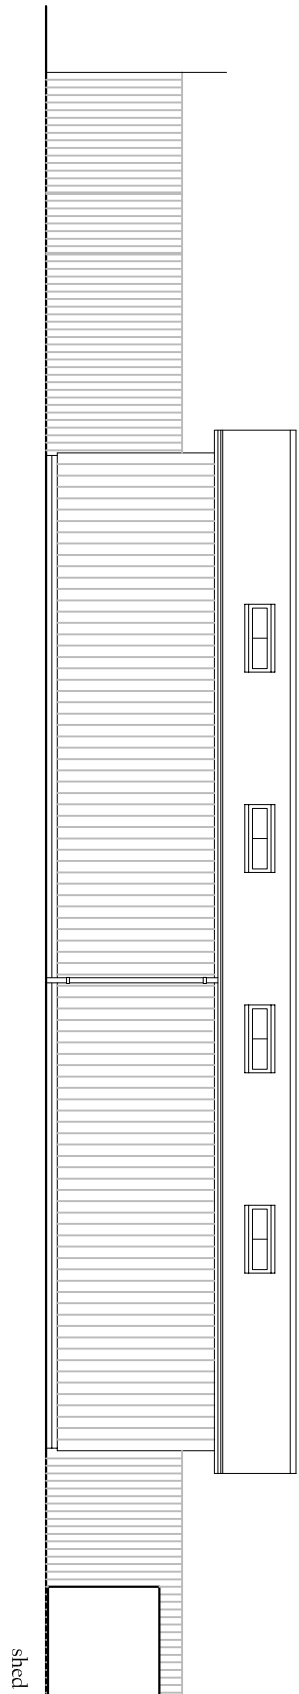

PROPOSED SOUTH (REAR) ELEVATION 1:100

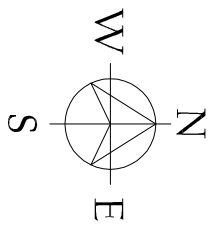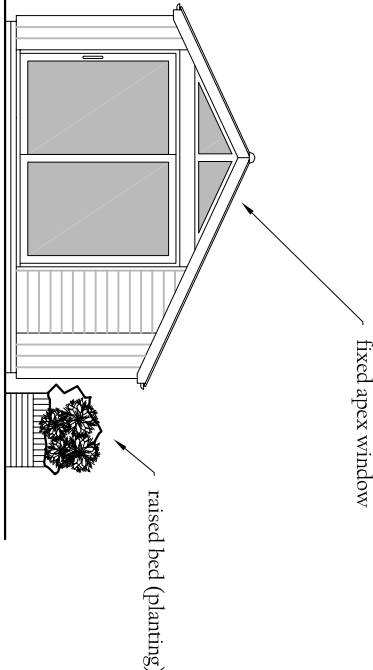

JAMES BRECKELL : ARCHITECT : ARB : RIBA

Adur Business Centre, Little high Street, Shoreham by Sea, BN43 5EG, Tel 01273 467 621, Email: james@breckell.co.uk

PROPOSED PLAN 1:100

