




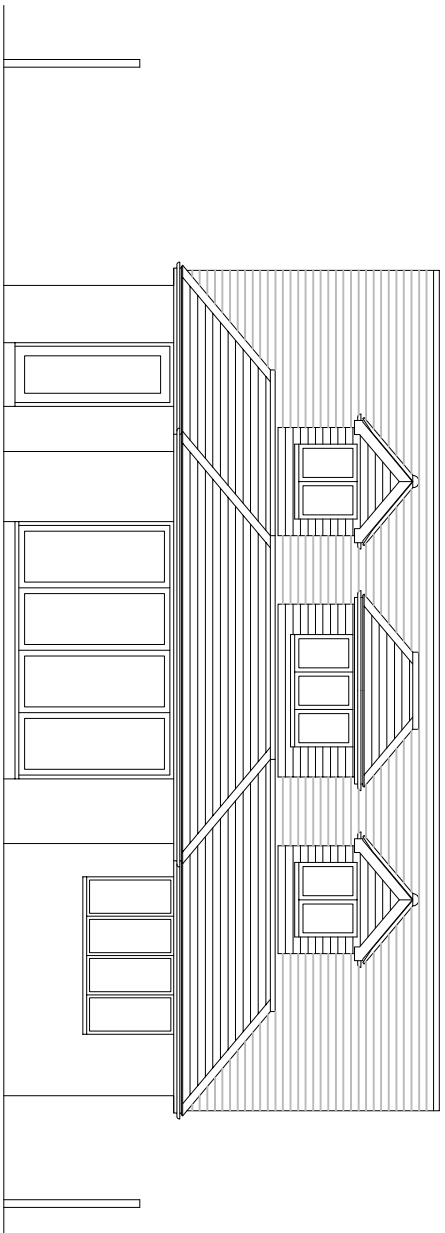


EXISTING SOUTH (REAR) ELEVATION 1:100

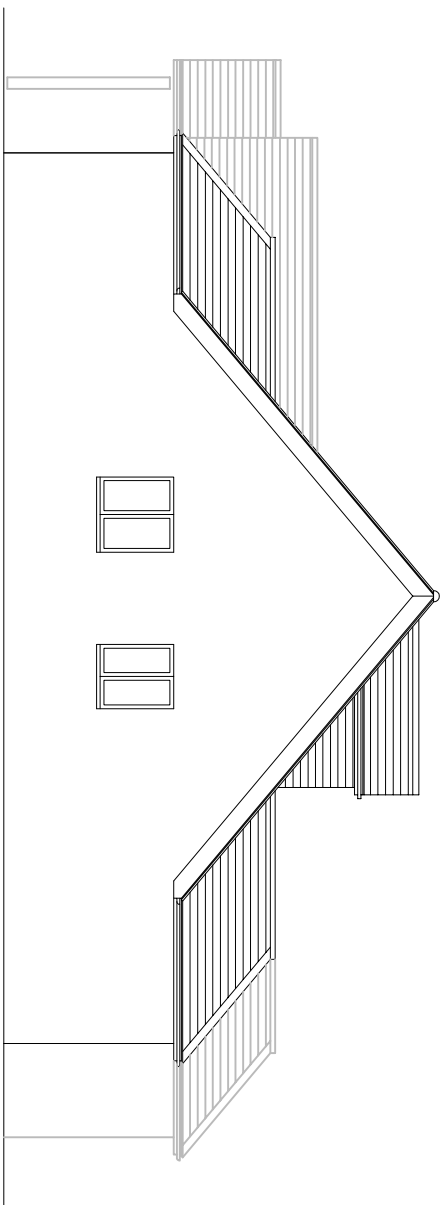


EXISTING WEST (SIDE) ELEVATION 1:100

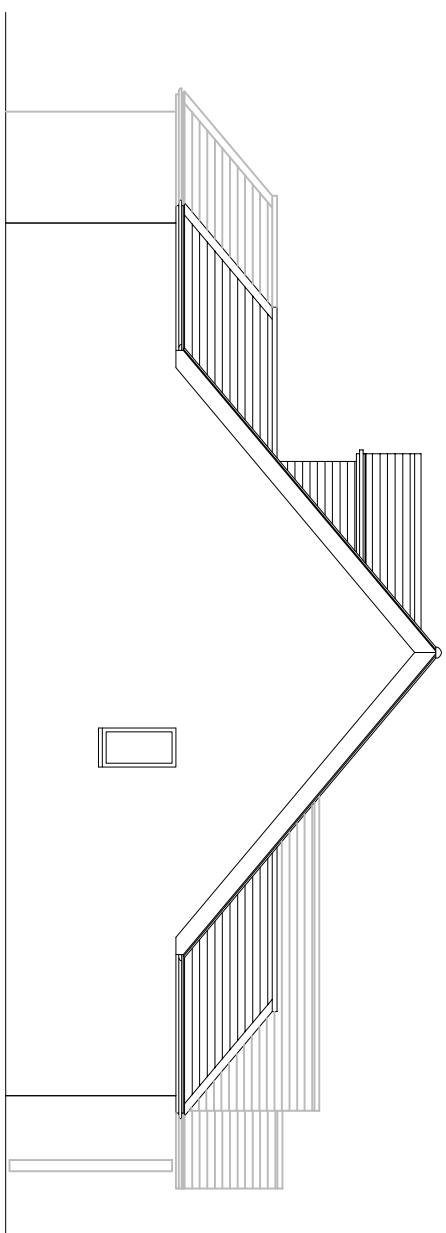

EXISTING EAST (SIDE) ELEVATION 1:100

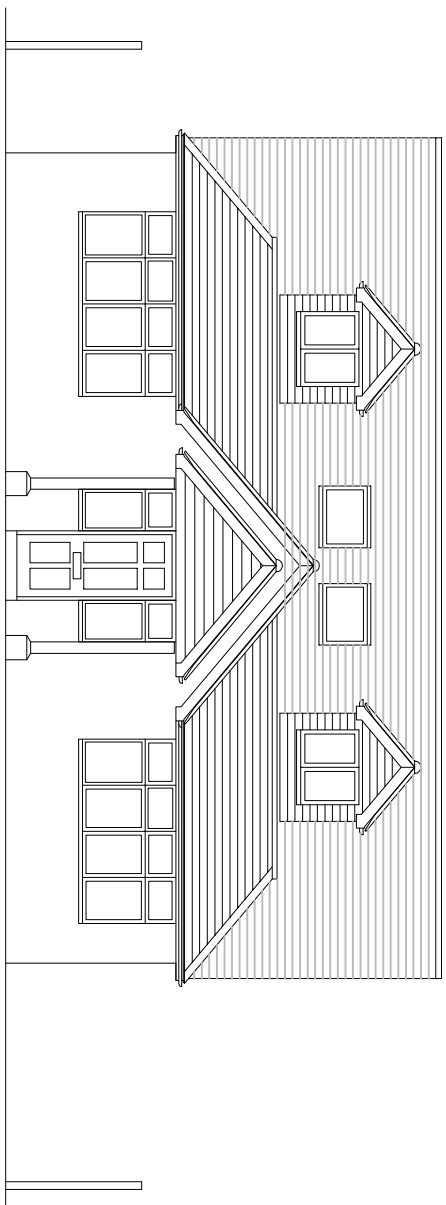

EXISTING NORTH (FRONT) ELEVATION 1:100

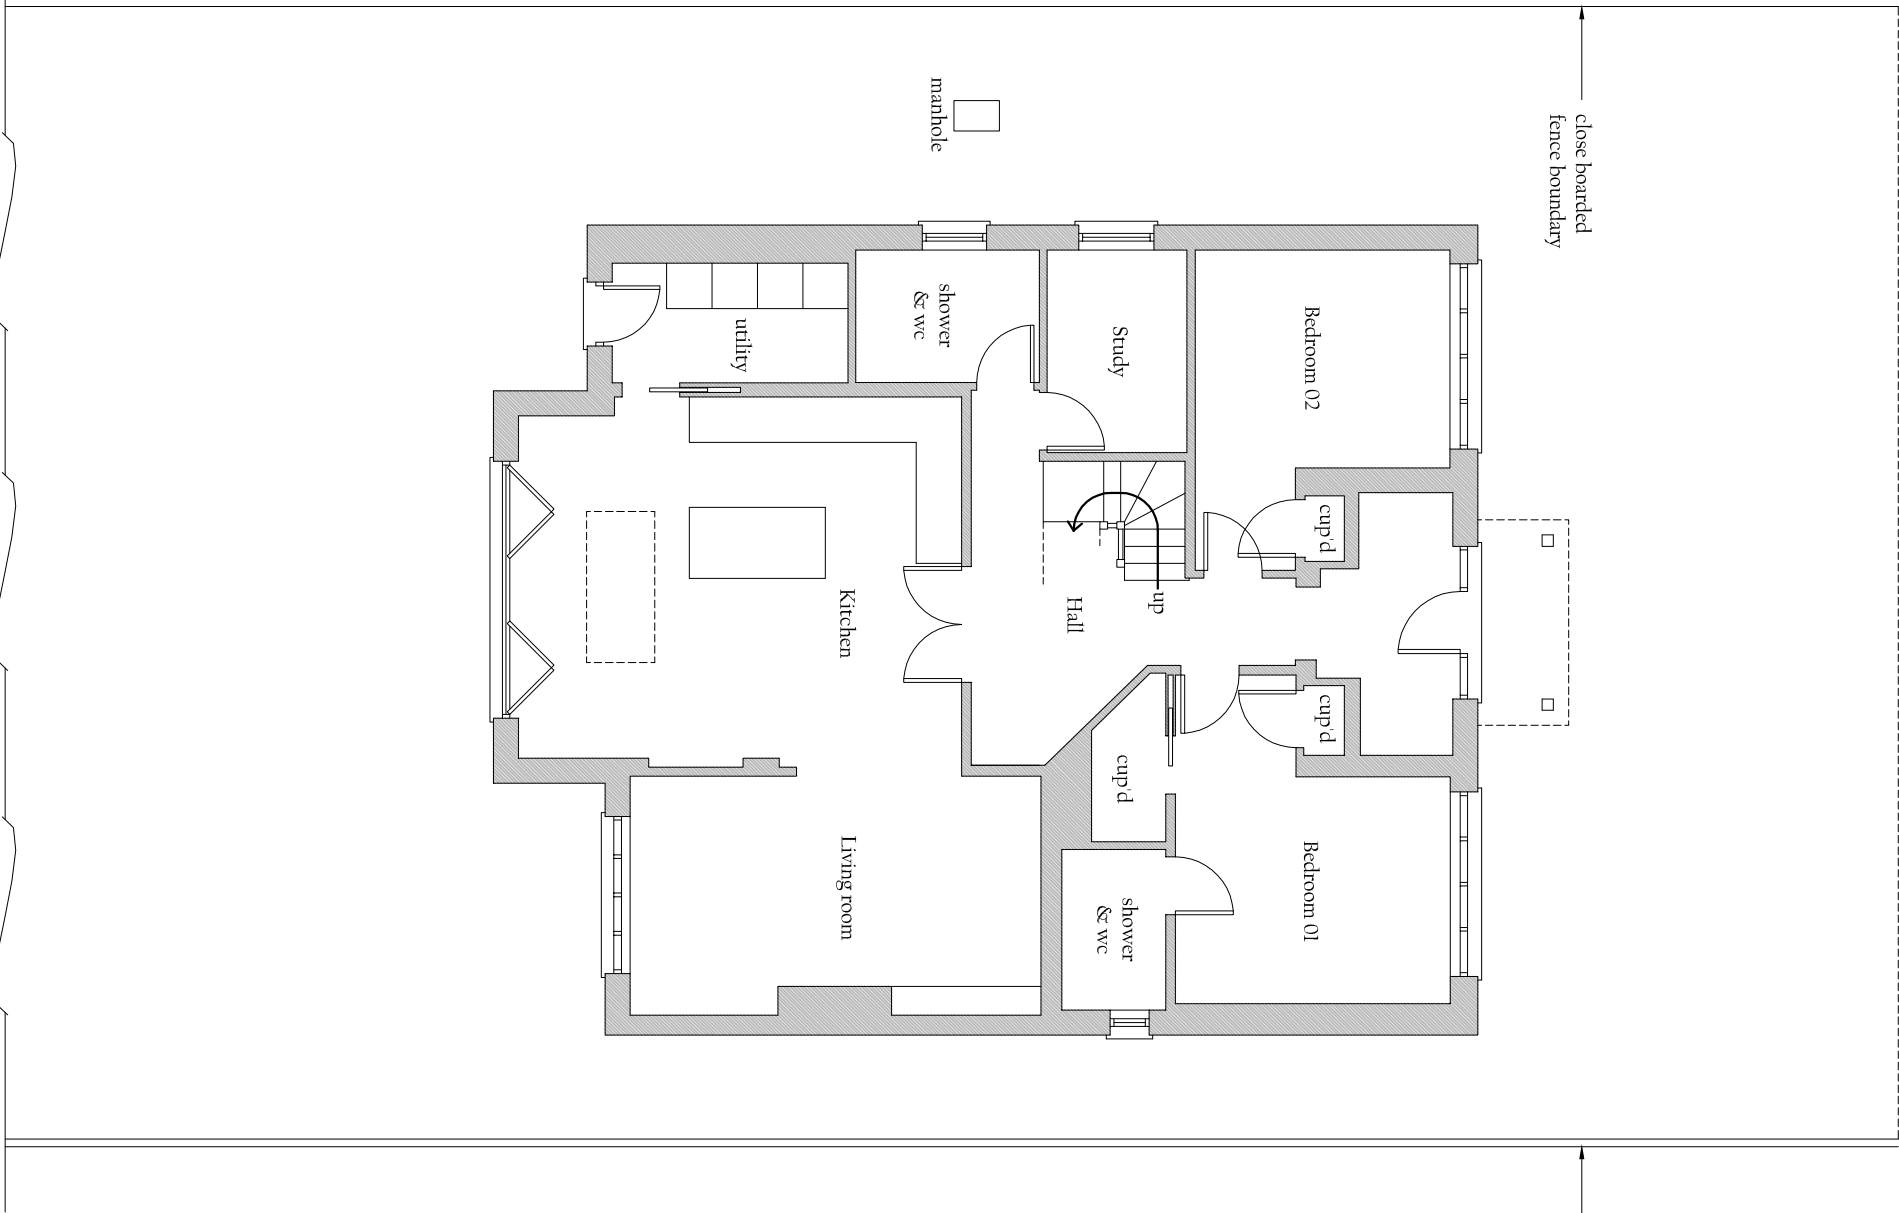

EXISTING GROUND FLOOR PLAN 1:100

