

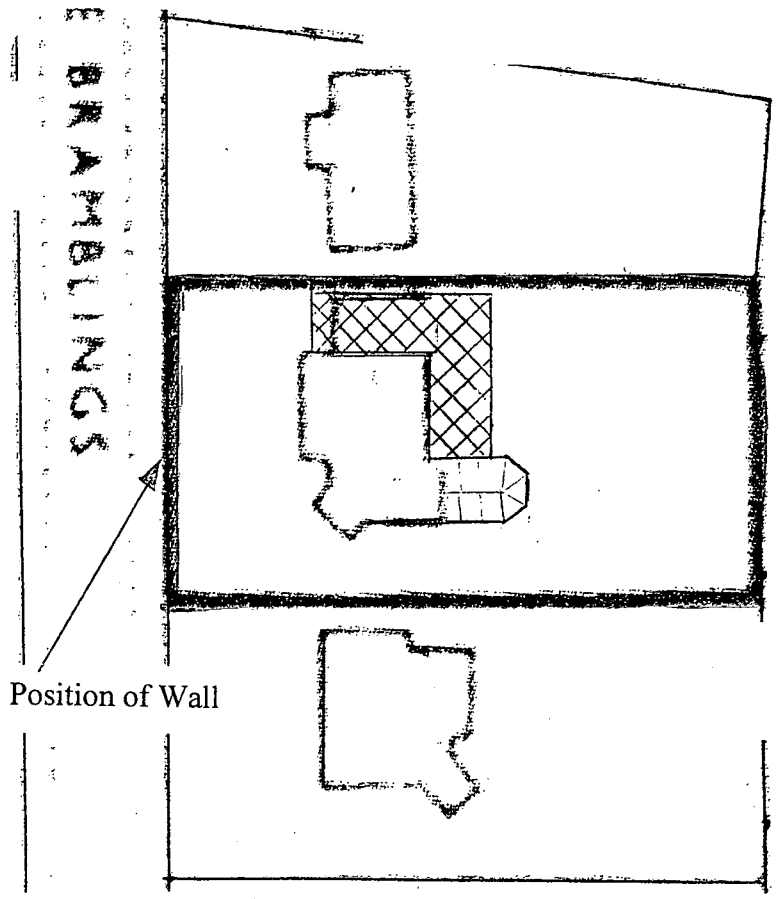


Block Plan 1:500 (proposed)

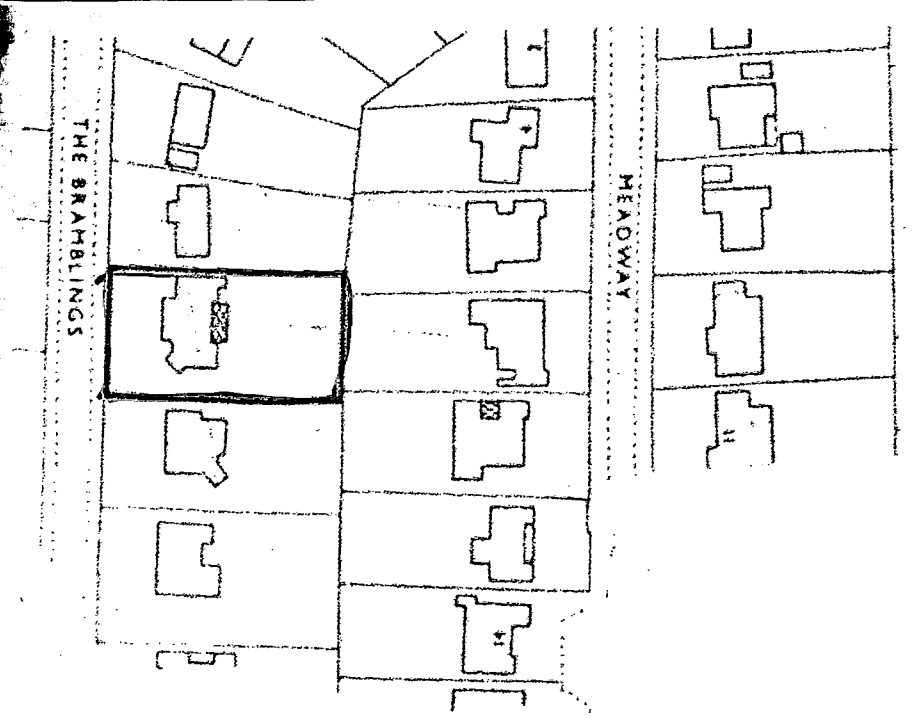

Location Plan 1:1250 (existing)

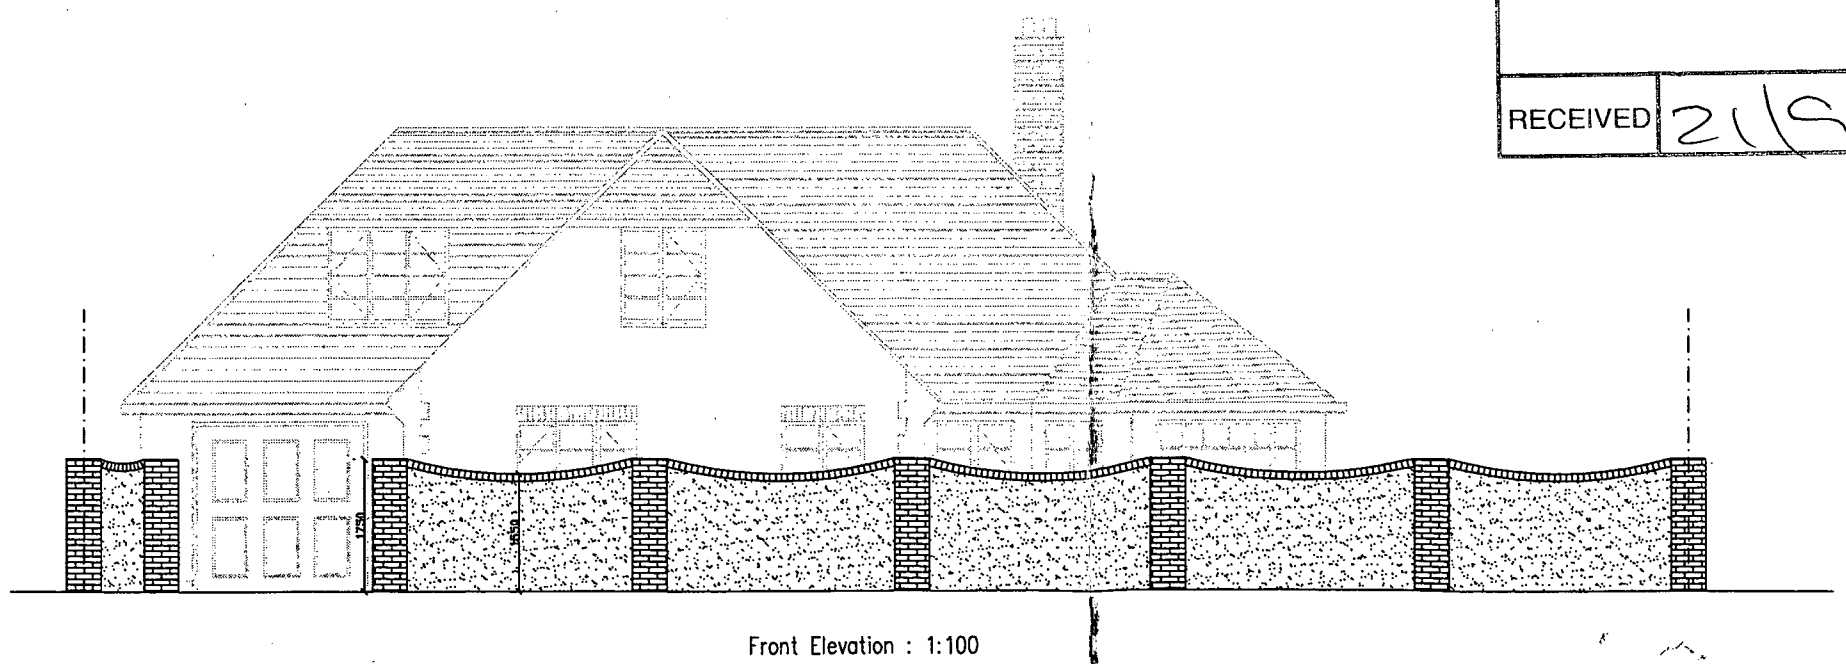

Front Elevation : 1:100

ARUN DISTRICT COUNCIL

No. 2/2540/06

RECEIVED 21/9/06

- All dimensions must be checked on site and not scaled from this drawing, apart from by Local Authority.

- No work is to be commenced untill full Planning Permission/ Building Regulations have been approved and any conditions discharged. Any work started prior to approval is entirely at clients/ contractors risk.

- The contractor is responsible for taking and checking all levels, dimensions etc, prior to ordering materials and starting work.

- Where approval of materials by Local Authority is a condition of the Planning Concent, samples must be supplied to the relevant officer or approved in writing before relevant works are commenced.

- It is the responsibility of the building owner, or tennant, to comply with the requirements of 'The Party Wall Act 1996' in respect of excavation and construction in proximity to certain buildings or structures; and for connected purposes.

ROBERTS & WRIGLEY ASSOCIATES
7 CHESHAM CLOSE, GORING BY,SEA, WEST SUSSEX, BN12 4BJ
TEL: 01903 240169 EMAIL: rwassociates@tiscali.co.uk

CLIENT: MR & MRS SINNOTT

Company:

Site Address: 22 THE BRAMBLINGS
SEA ESTATE
RUSTINGTON
WEST SUSSEX

DRAWING TITLE: RETROSPECTIVE APPLICATION FOR WALL TO FRONT OF PROPERTY

DRAWN: SIMON WRIGLEY

DATE: 19TH AUG 06

SCALE: 1:100

JOB No.: 06/000

All Dimensions of existing buildings/ boundarys to be verified on site by contractor, with any discrepencies reported back before commencement of work.
This drawing is the copyright of Roberts & Wrigley Associates and shall not in any way be used or reproduced without written consent.

DRAWING No.: DRAWING 1
PROPOSED FLOOR PLANS

REV.	Date
REV.	Date
REV.	Date

ARUN DISTRICT COUNCIL:R/254/06/ 21/09/2006
Front elevation superseded 30/10/06