


Location & Block Plan
29 Frobisher Way, Rustington

Client: Williams
Drawing No: A001
Date: July 17
Scale: 1:1250 1:500
Status: Planning
Revision: P3



Existing Location Plan
1:1250

0 1250m 2500m 5000m 10000m
1:1250

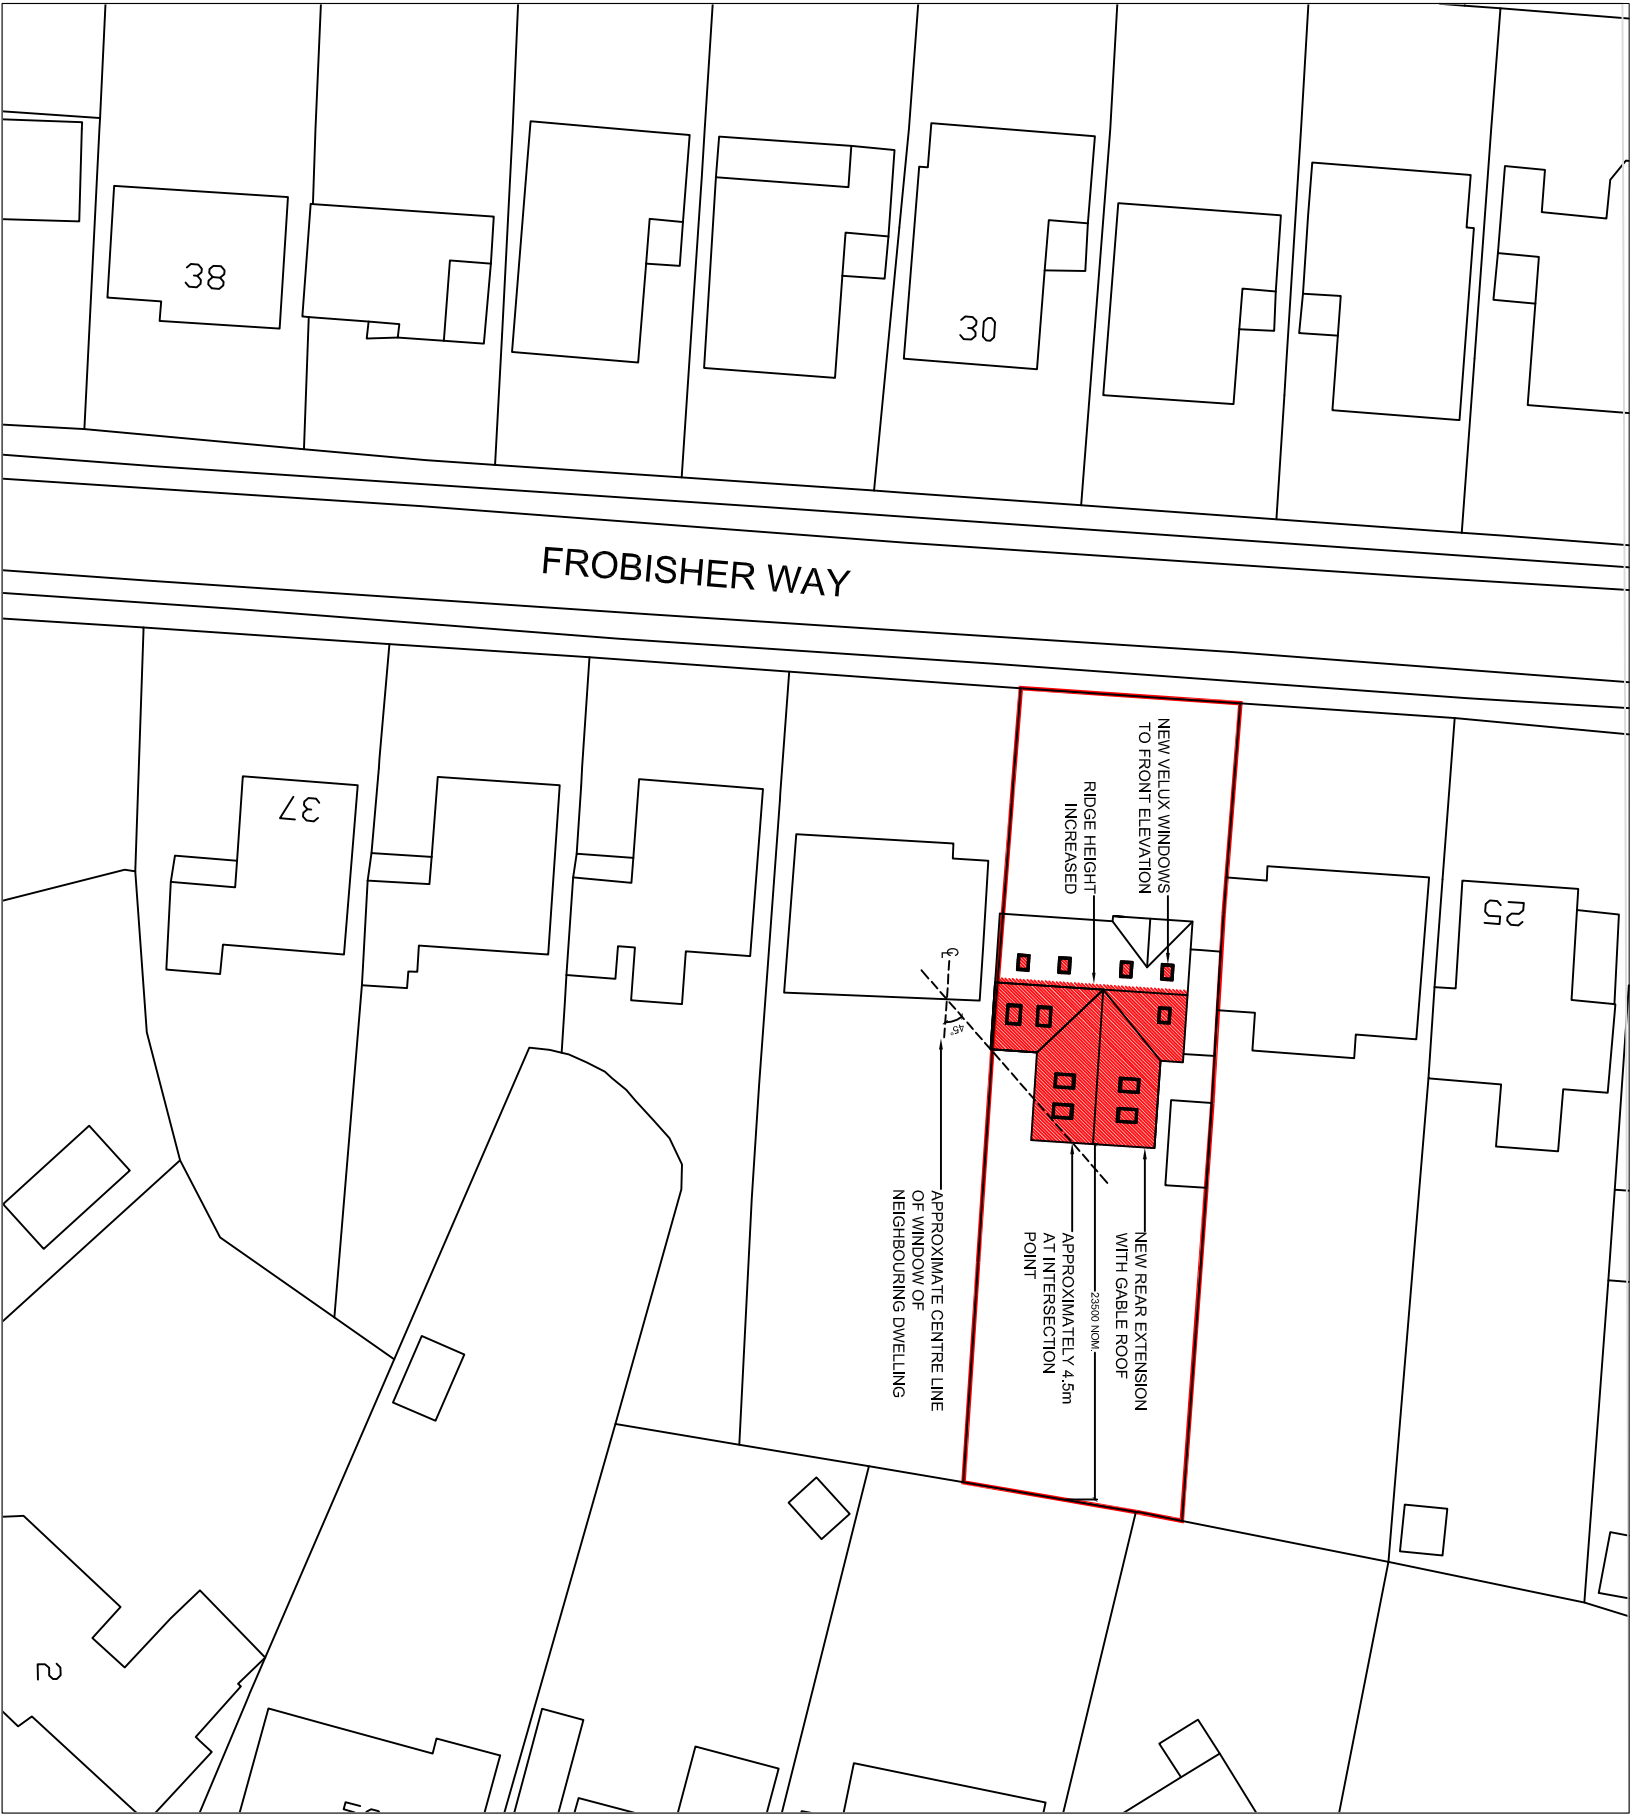

Proposed Block Plan
1:500

0 5m 10m 20m 40m
1:500



rob smith | design

email: rob_smith100@hotmail.co.uk
mobile: 07716099719

Drawings are for planning purposes only. All areas have been measured from current drawings. They may vary because of (eg) survey, design development, construction tolerances, statutory requirement 1:50 or re-definition of the areas to be measured.