



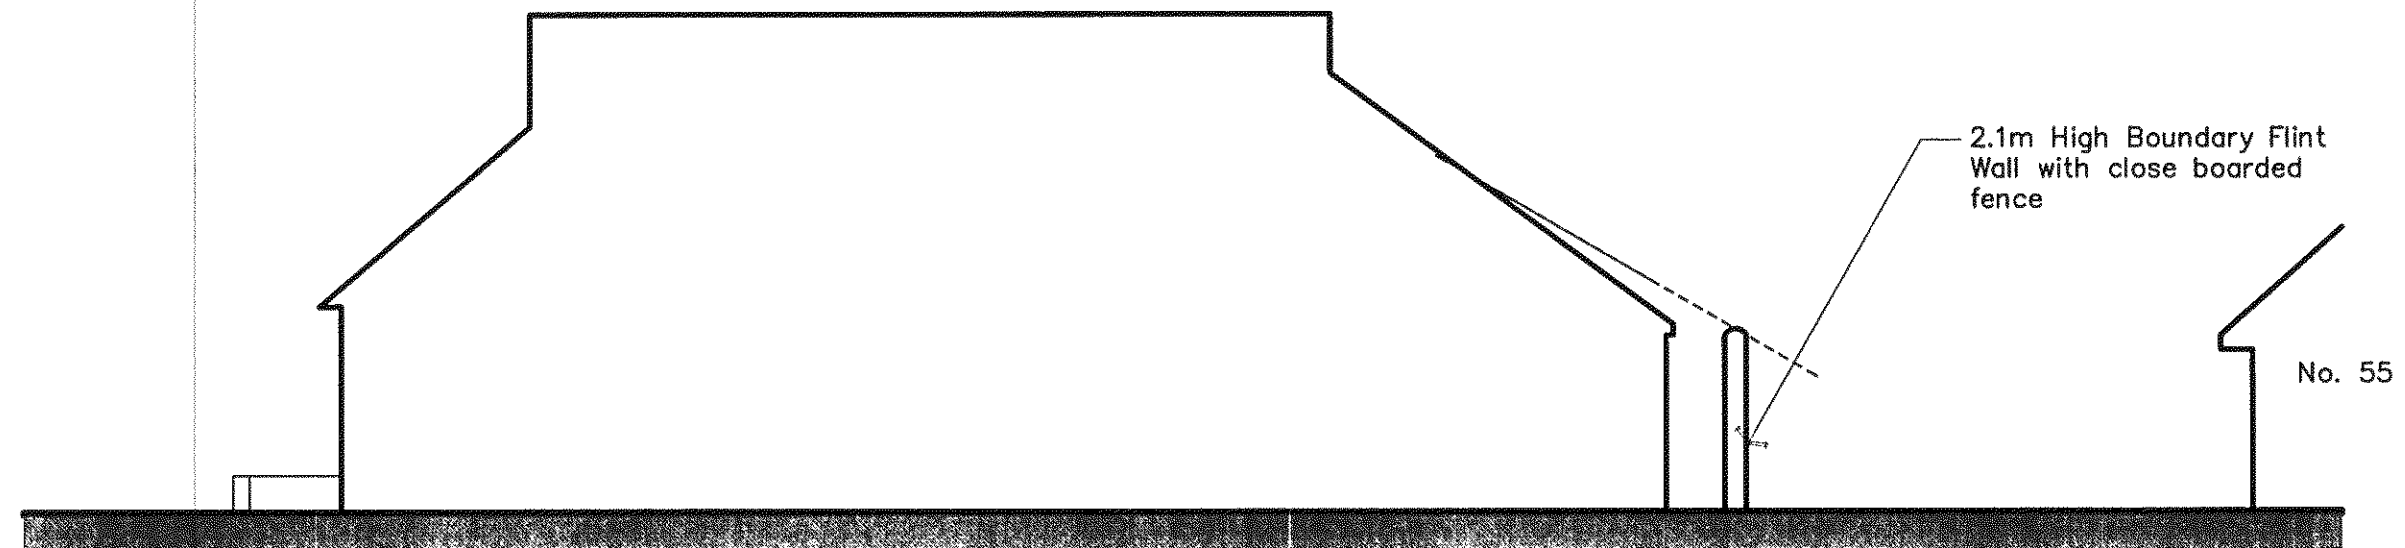

As Approved Site Section - Showing relationship of Eaves to the West Boundary of No.55

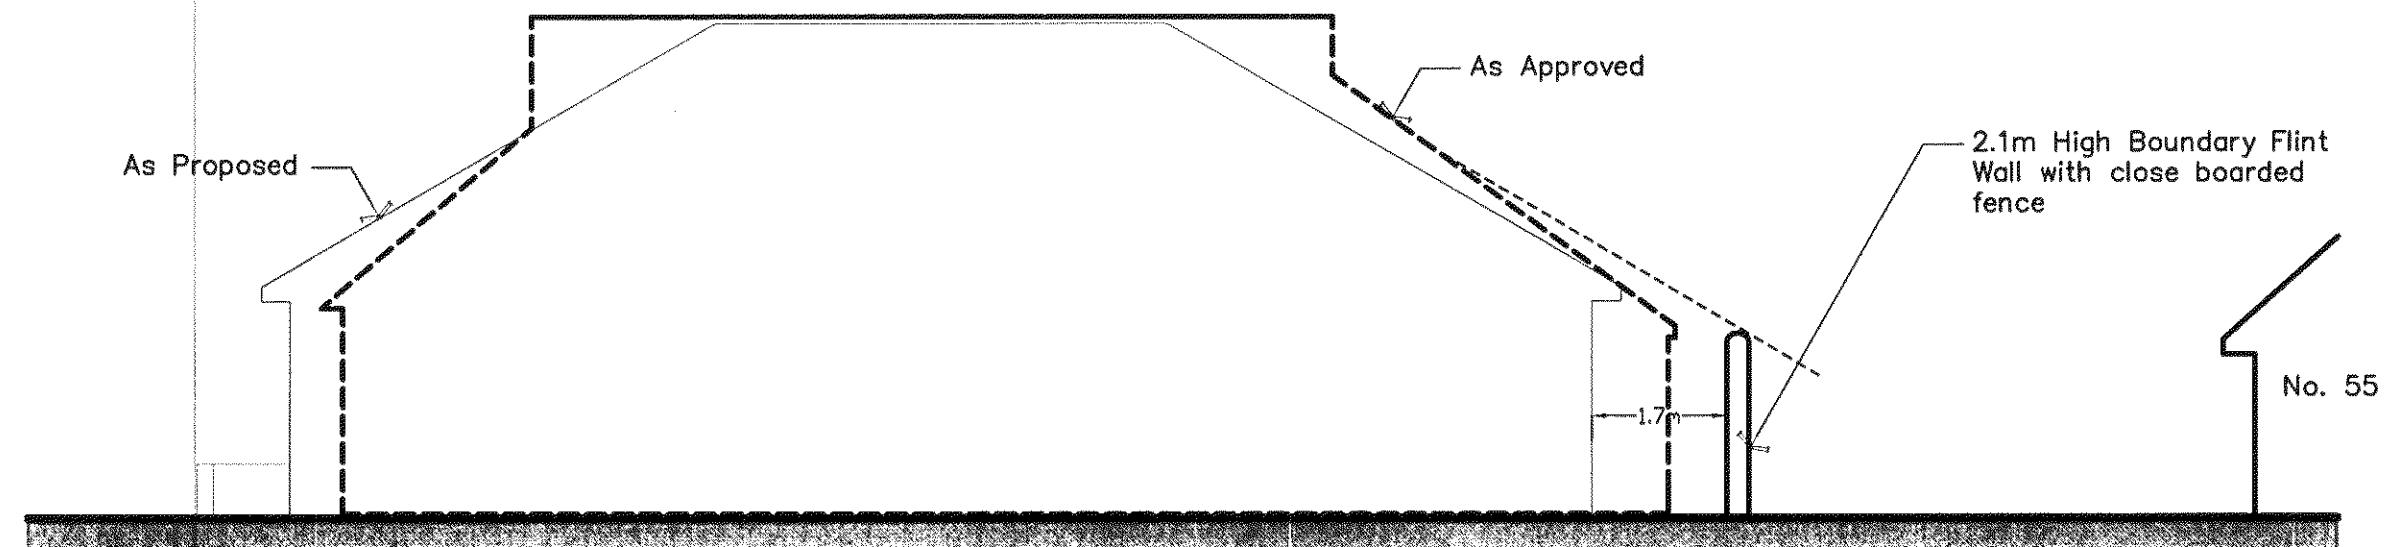

Proposed Site Section - Showing relationship of Eaves to the West Boundary of No.55

Job PROPOSED HALL PLACE OF WORSHIP 65 THE STREET, RUSTINGTON		
Org size A3	Drawing Number RUST/ A-08	Rev. -

Drwg status:	
Title PLANNING As Approved & Proposed Section	
Date July 2009	Scale 1:100 @ A3

Rev.	Date	Description