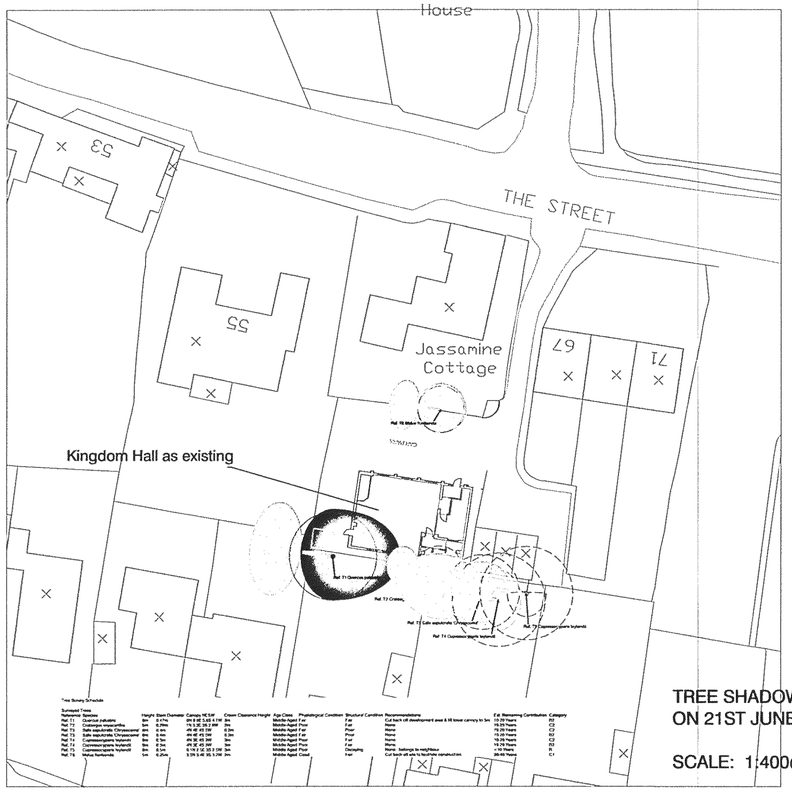

TREE SHADOW PATTERNS AT 8AM ON 21ST JUNE

SCALE: 1:400@A1

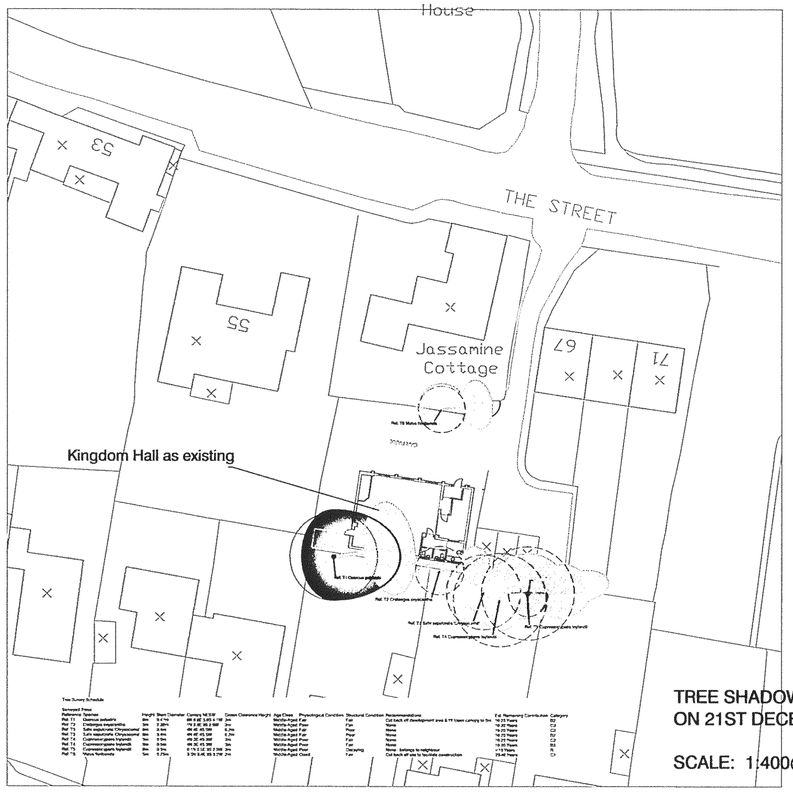

TREE SHADOW PATTERNS AT 9AM ON 21ST DECEMBER

SCALE: 1:400@A1

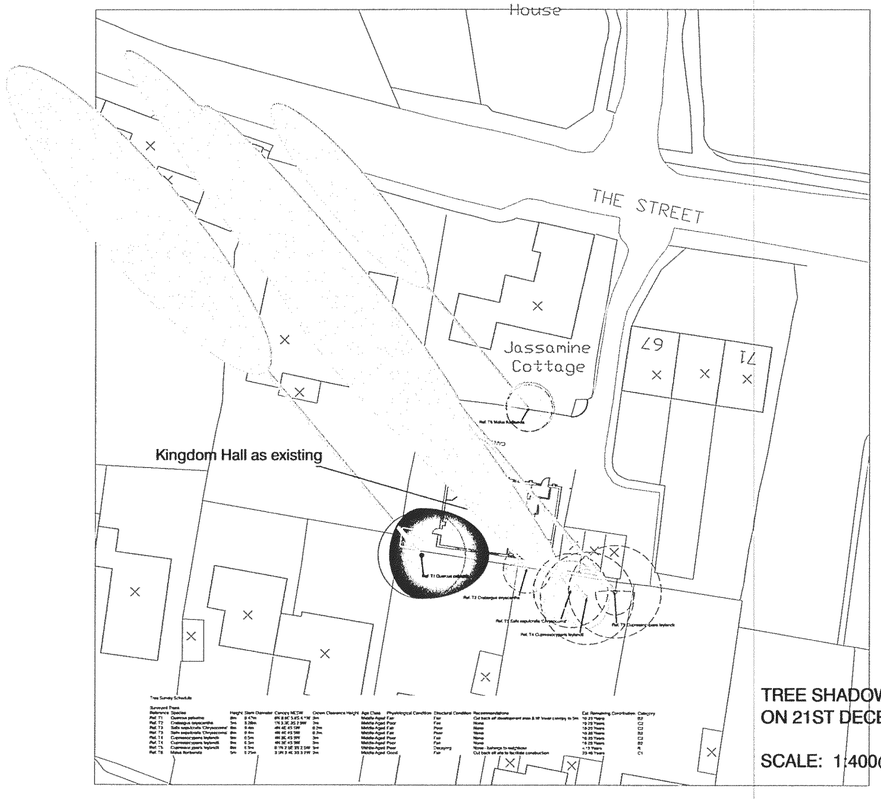

TREE SHADOW PATTERNS AT 9AM ON 21ST DECEMBER

SCALE: 1:400@A1

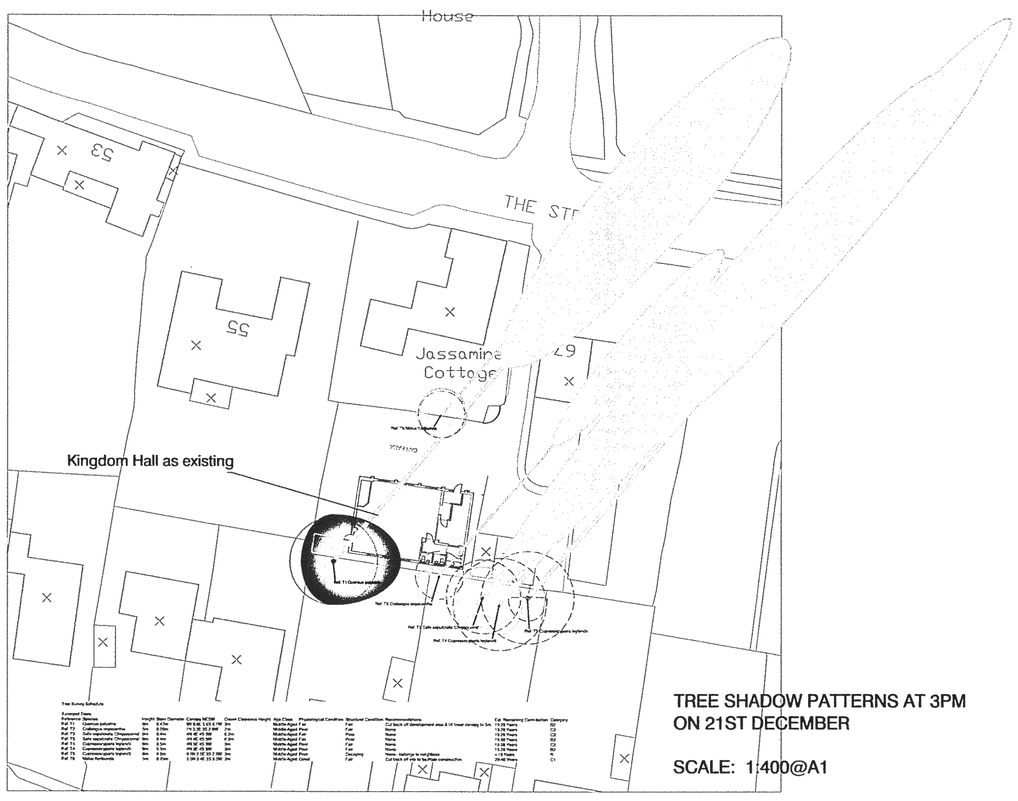

TREE SHADOW PATTERNS AT 3PM ON 21ST DECEMBER

SCALE: 1:400@A1

SITE:

Rustington Kingdom Hall,
65 The Street, Rustington

PROJECT:

Proposed re-development

DRAWING:

BS5837 Tree Shadow Plan for existing site

SCALE:

1:400 @ A1

NOTES:

EXISTING TREE SHADOW PLANS FOR THE SITE AT 9AM & 3PM ON 21ST DECEMBER & 8AM & 4PM ON 21ST JUNE.

PLEASE NOTE THAT THE SHADOW EFFECT PLOTTED DOES NOT TAKE INTO ACCOUNT SEASONAL VARIATIONS IN SHADOW INTENSITY DUE TO LEAF LOSS. NEITHER DOES IT TAKE INTO ACCOUNT DIFFERENCES IN CROWN FORM. THEREFORE THESE SHADOWS SHOULD BE TAKEN AS INDICATIVE ONLY.

DWG NO: 001-B

DATE: 19/5/10

KEY:

= BS5837 A CLASS TREE

= BS5837 B CLASS TREE

= BS5837 C CLASS TREE

= BS5837 R CLASS TREE

= EXISTING FOOTPRINT

= BS5837 ROOT PROTECTION ZONE FOR TREES THAT SHOULD BE RETAINED, THEREBY POTENTIALLY PRESENTED CONSTRAINTS TO THE DESIGN & CONSTRUCTION OF THE PROPOSAL

= BS5837 ROOT PROTECTION ZONE FOR TREES THAT ARE OF LOW QUALITY / VALUE AND DO NOT *NORMALLY* PRESENT CONSTRAINTS TO THE DESIGN & CONSTRUCTION OF THE PROPOSAL

MARK CLEWS (ARBORHELP)
TEL: 020 8785 2612
MOB: 07850 481175
EMAIL: MARKCLEWS@ARBORHELP.CO.UK
WEB: WWW.ARBORHELP.CO.UK