




Unit 2, Phoenix Parade
Artex Avenue, Rustington
West Sussex, BN16 3LN

Existing Ground Floor Plan 1:100

Prepared for Arun District Council

January 2014

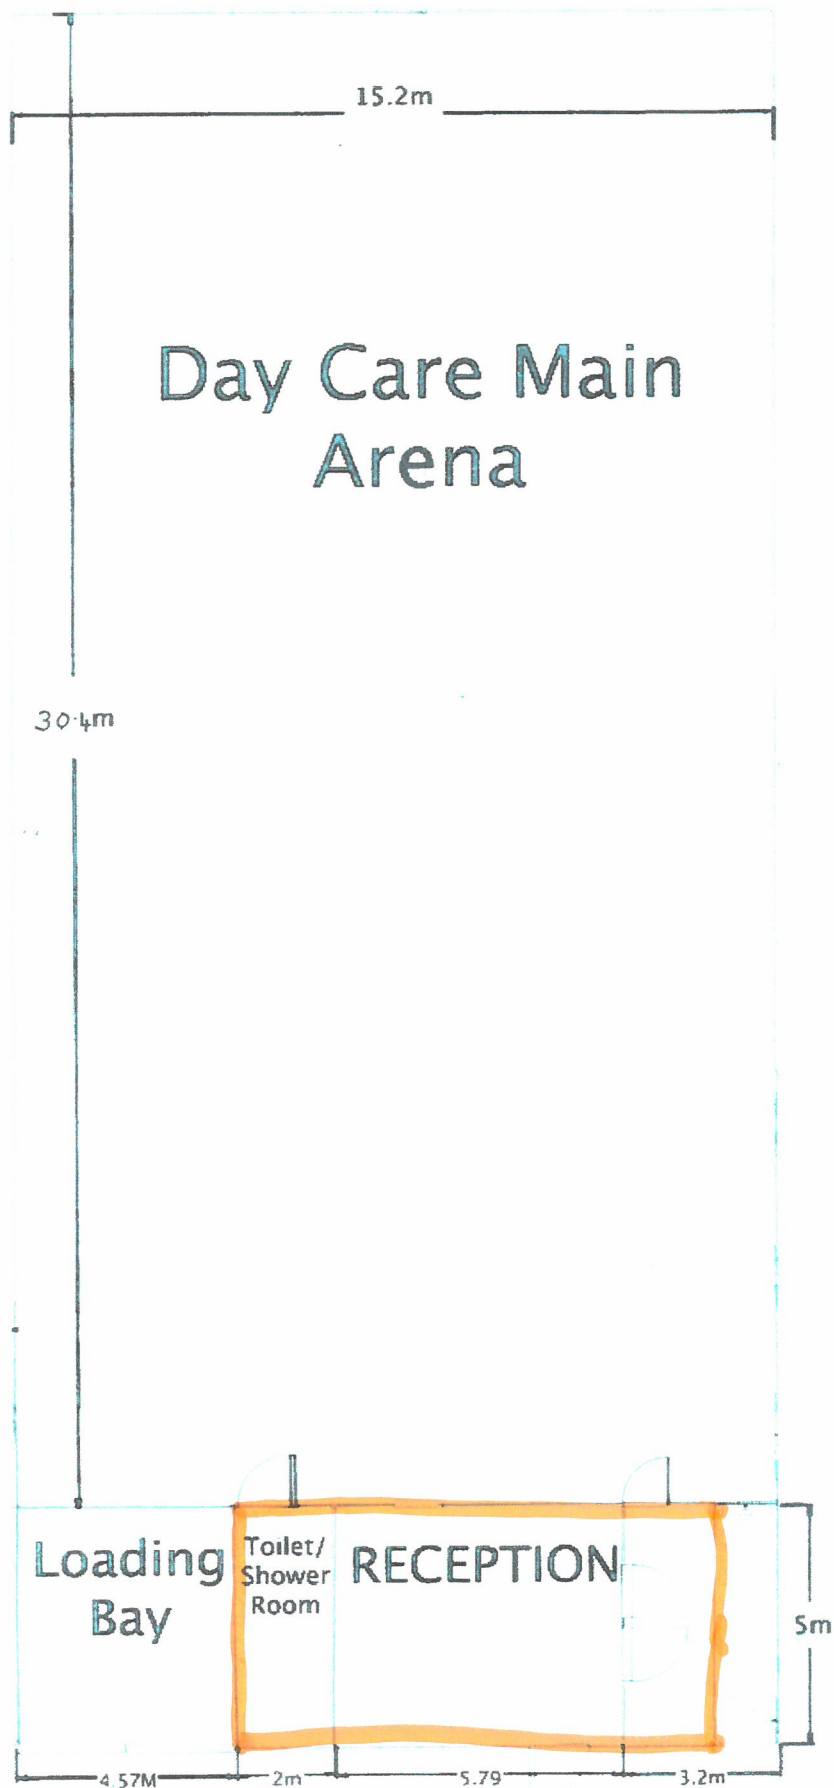

UPSTAIRS OFFICE
NO CHANGES.