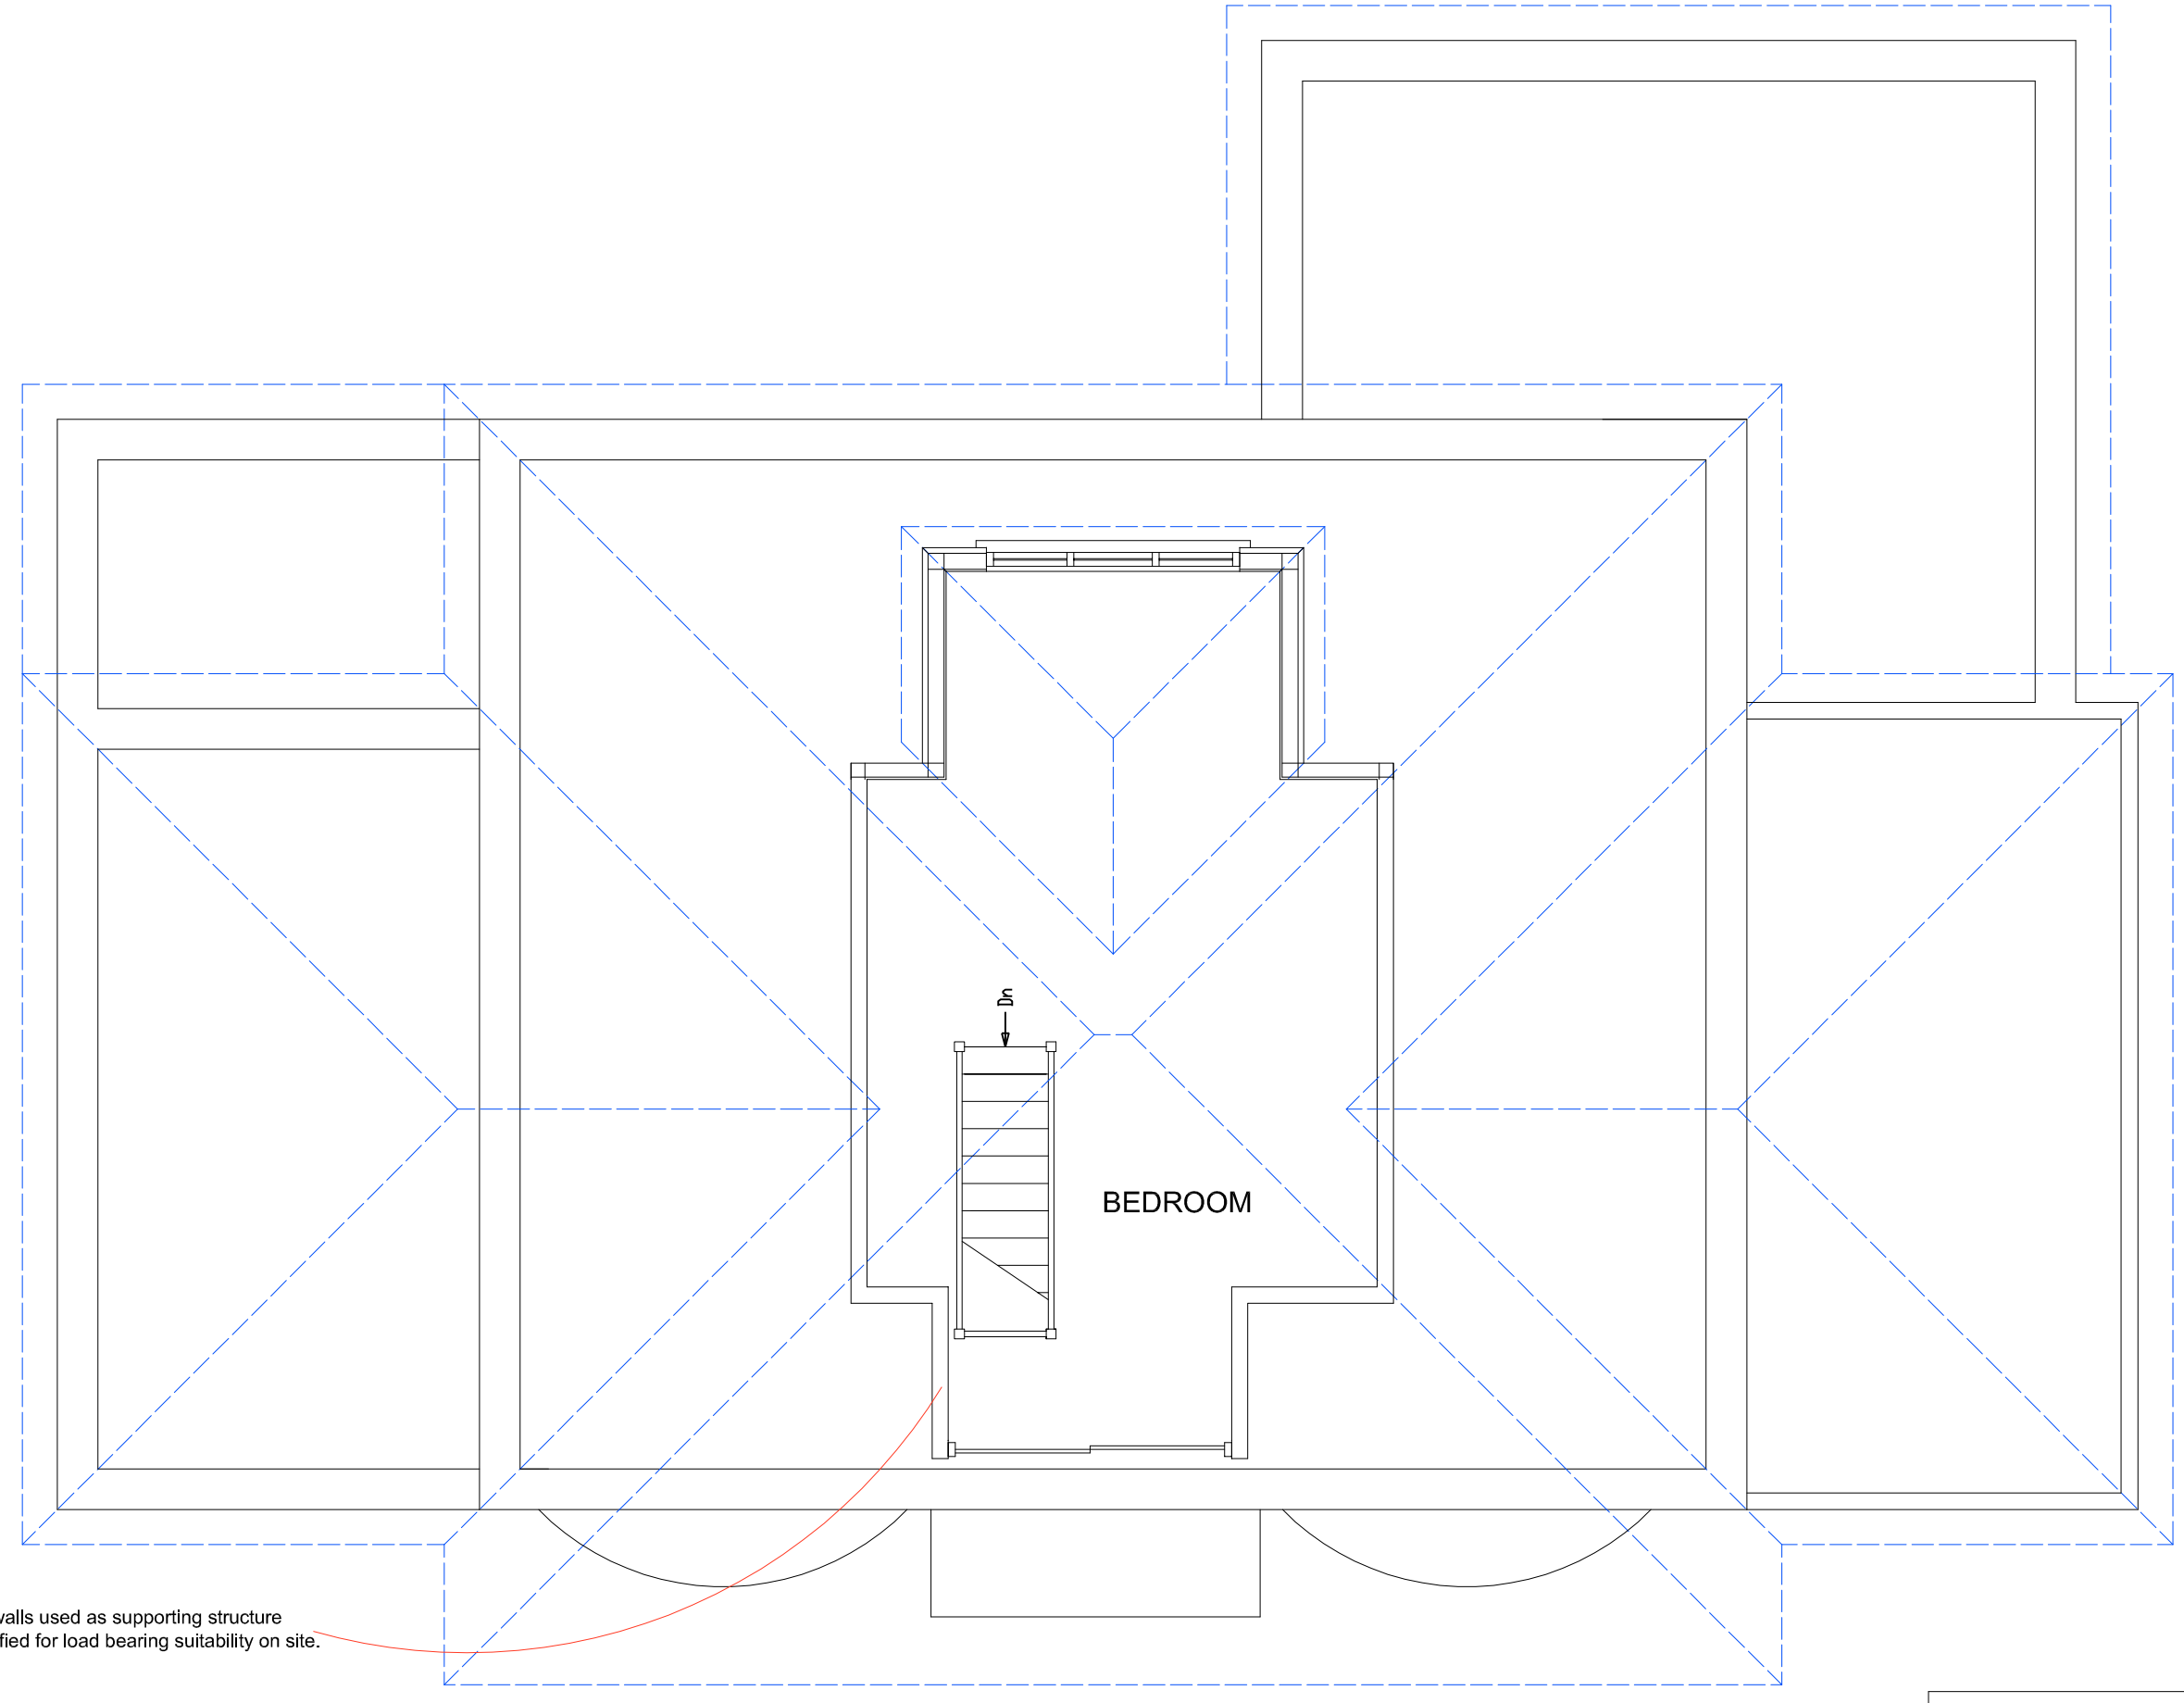

Existing walls used as supporting structure
to be verified for load bearing suitability on site.

PROPOSED FIRST FLOOR PLAN

SCALE 0 1 2 3 4 5 METRES

SUSSEX BUILDING CONSULTANCY LIMITED

94 SEA AVENUE, RUSTINGTON,
WEST SUSSEX.

SCALE - 1/50 REV - DATE - 30/11/2009

SBCL

1 COURDELYS
BERSTED STREET
BOGNOR REGIS
PO22 9QE

TEL/FAX - (01243) 861379

ARUN DISTRICT COUNCIL R/258/09/