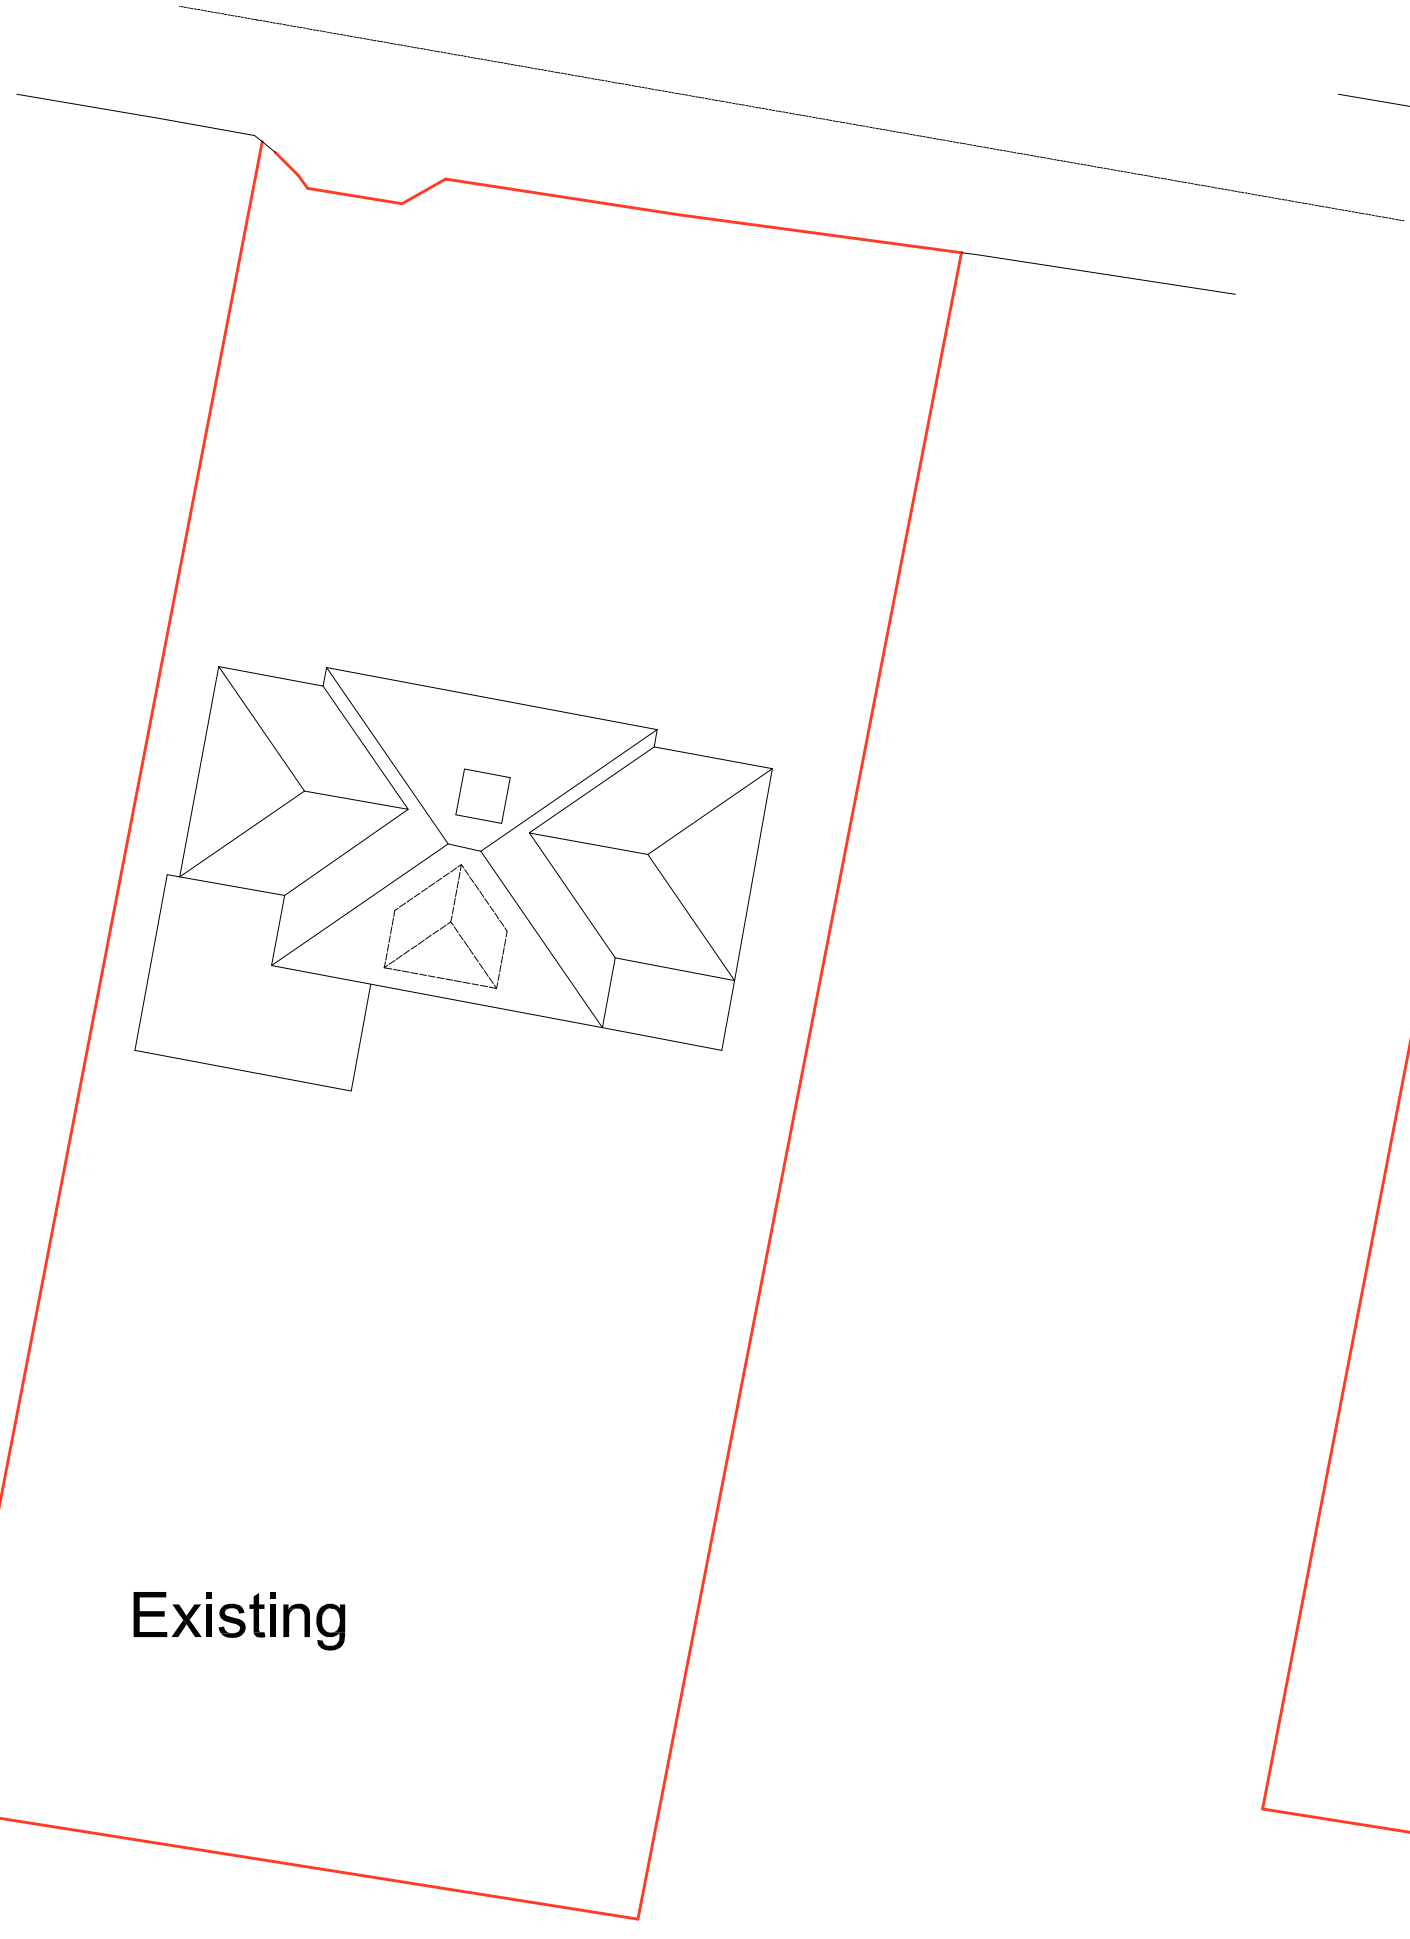

Existing

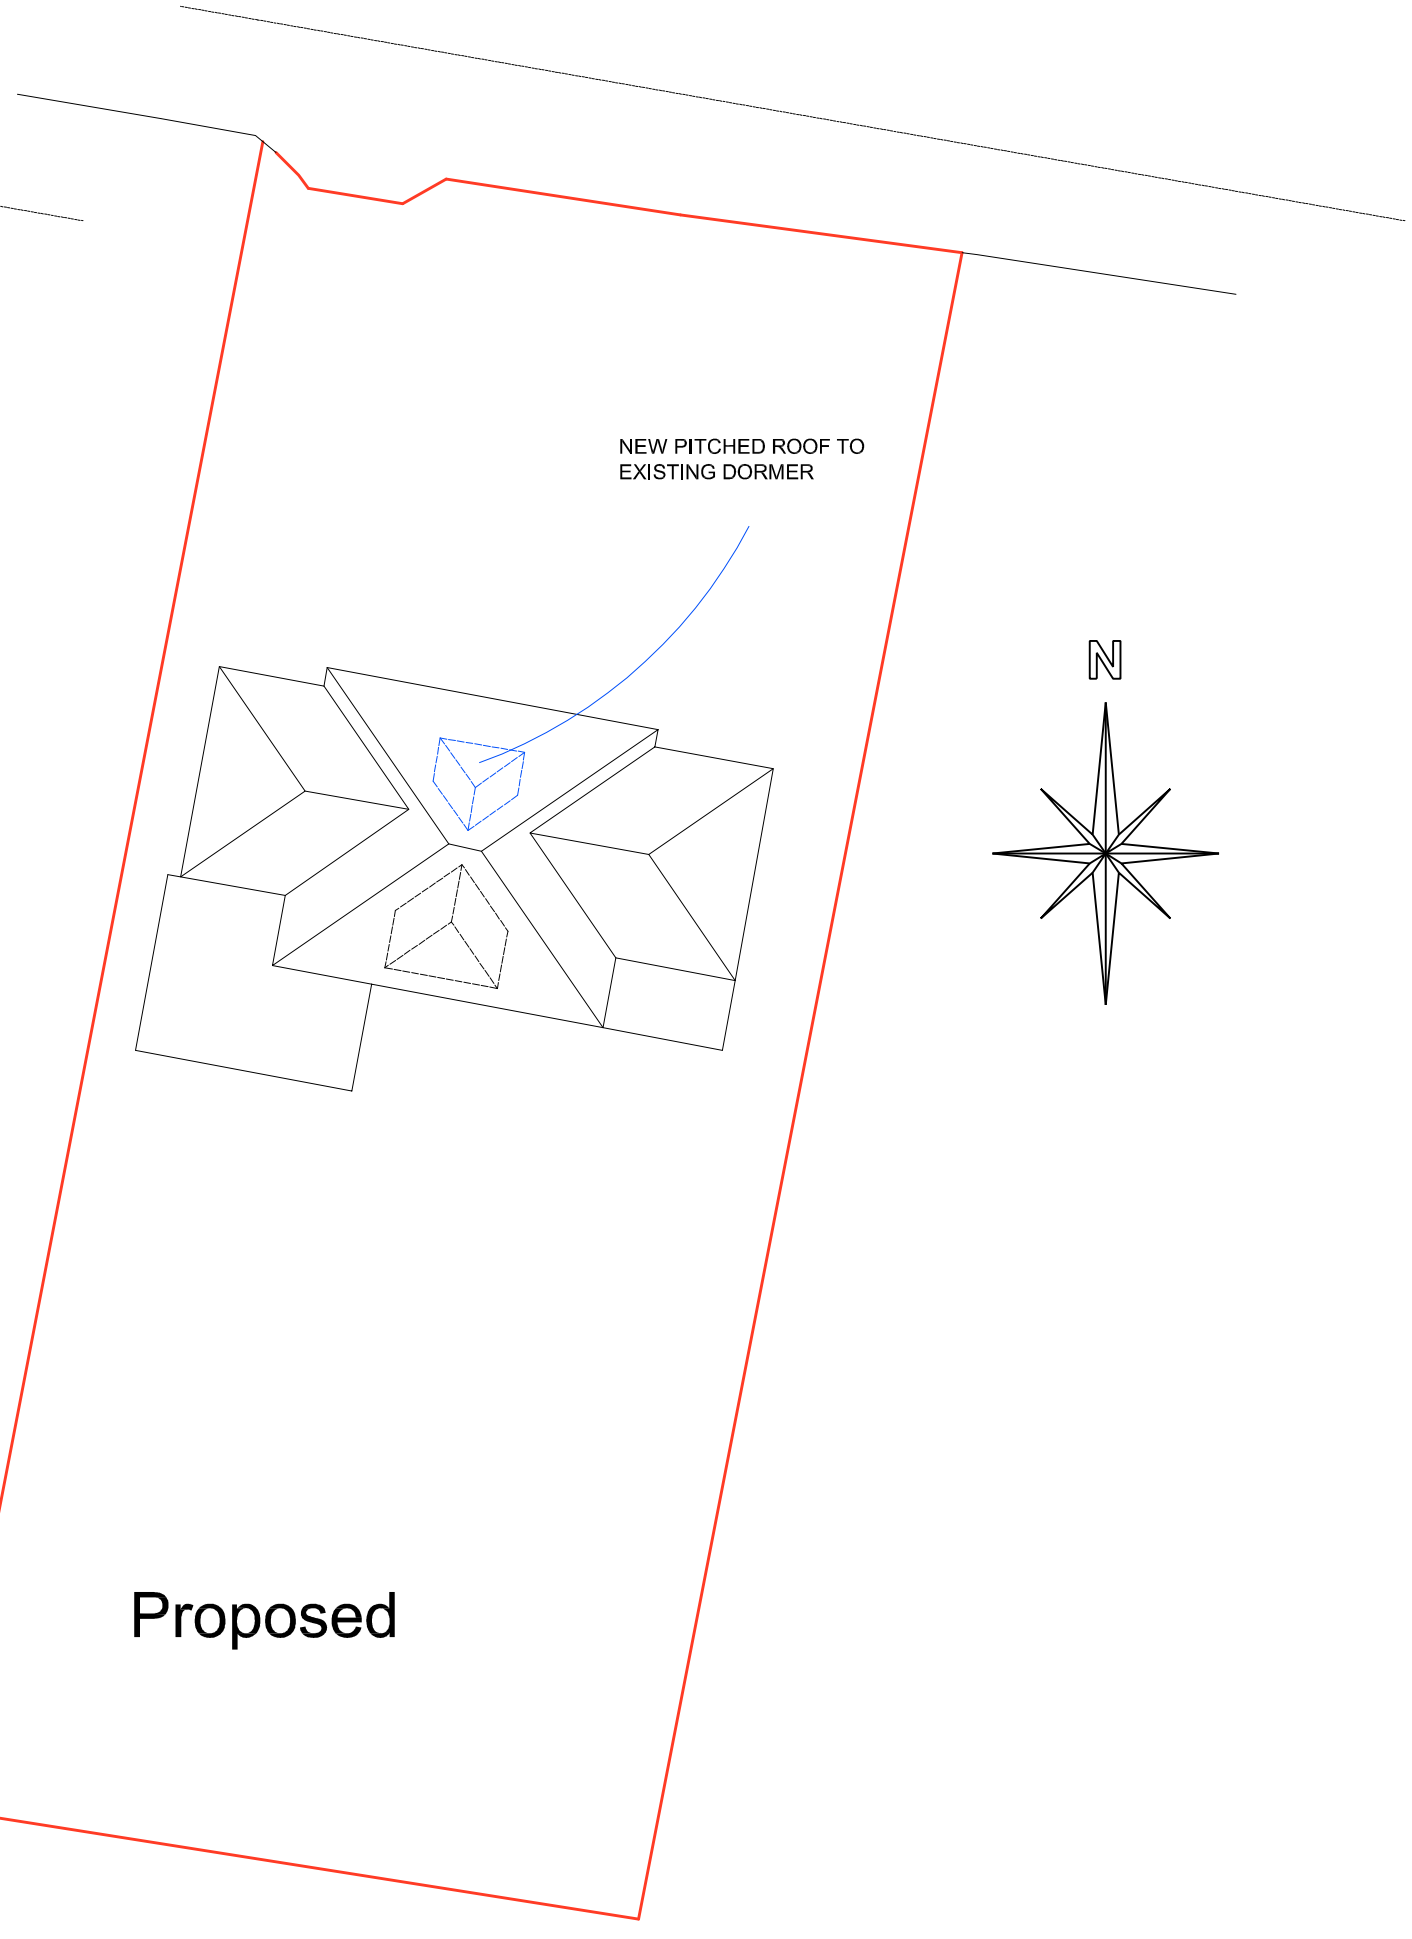

Proposed

Roof Plans (scale 1:500)

SCALE 0 10 20 METRES

SUSSEX BUILDING CONSULTANCY LIMITED

94 SEA AVENUE, RUSTINGTON,
LITTLEHAMPTON.

SCALE - 1/500 REV - DATE - 30/11/2009

SBCL

1 COURDELYS
BERSTED STREET
BOGNOR REGIS
PO22 9QE

TEL/FAX - (01243) 861379

ARUN DISTRICT COUNCIL R/258/09/