



NEW ROOF TO UTILITY ROOM:  
 PLAIN GABLE, ROOF TILES TO MATCH SITE  
 ON 38-23 TREES TO REMAIN ON  
 UTILITY ROOM ROOFING FELT BY 100x50  
 BRICKS & CEMENT @ 400/c. CEMENT  
 TB 4000 BETWEEN BRICKS 20mm cavity  
 PL 4000 ± 12.5mm plaster & skimming  
 FINISH - U=0.16 W/m².K.


Section through proposed  
 utility room 1:50

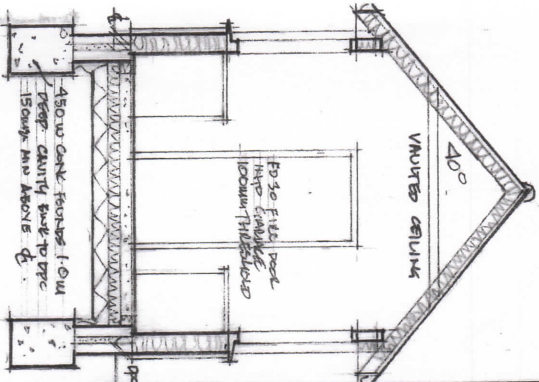


PROPOSED SINGLE STOREY EXTENSION  
 TO LINK KITCHEN & GARAGE &  
 INTERNAL ALTERATIONS AT  
 5 KIRKLAND CLOSE RUSTINGTON  
 BA16 2QZ.  
 GROUND FLOOR PLAN 1:50 (AT A3)  
 REC.Nº KC/1

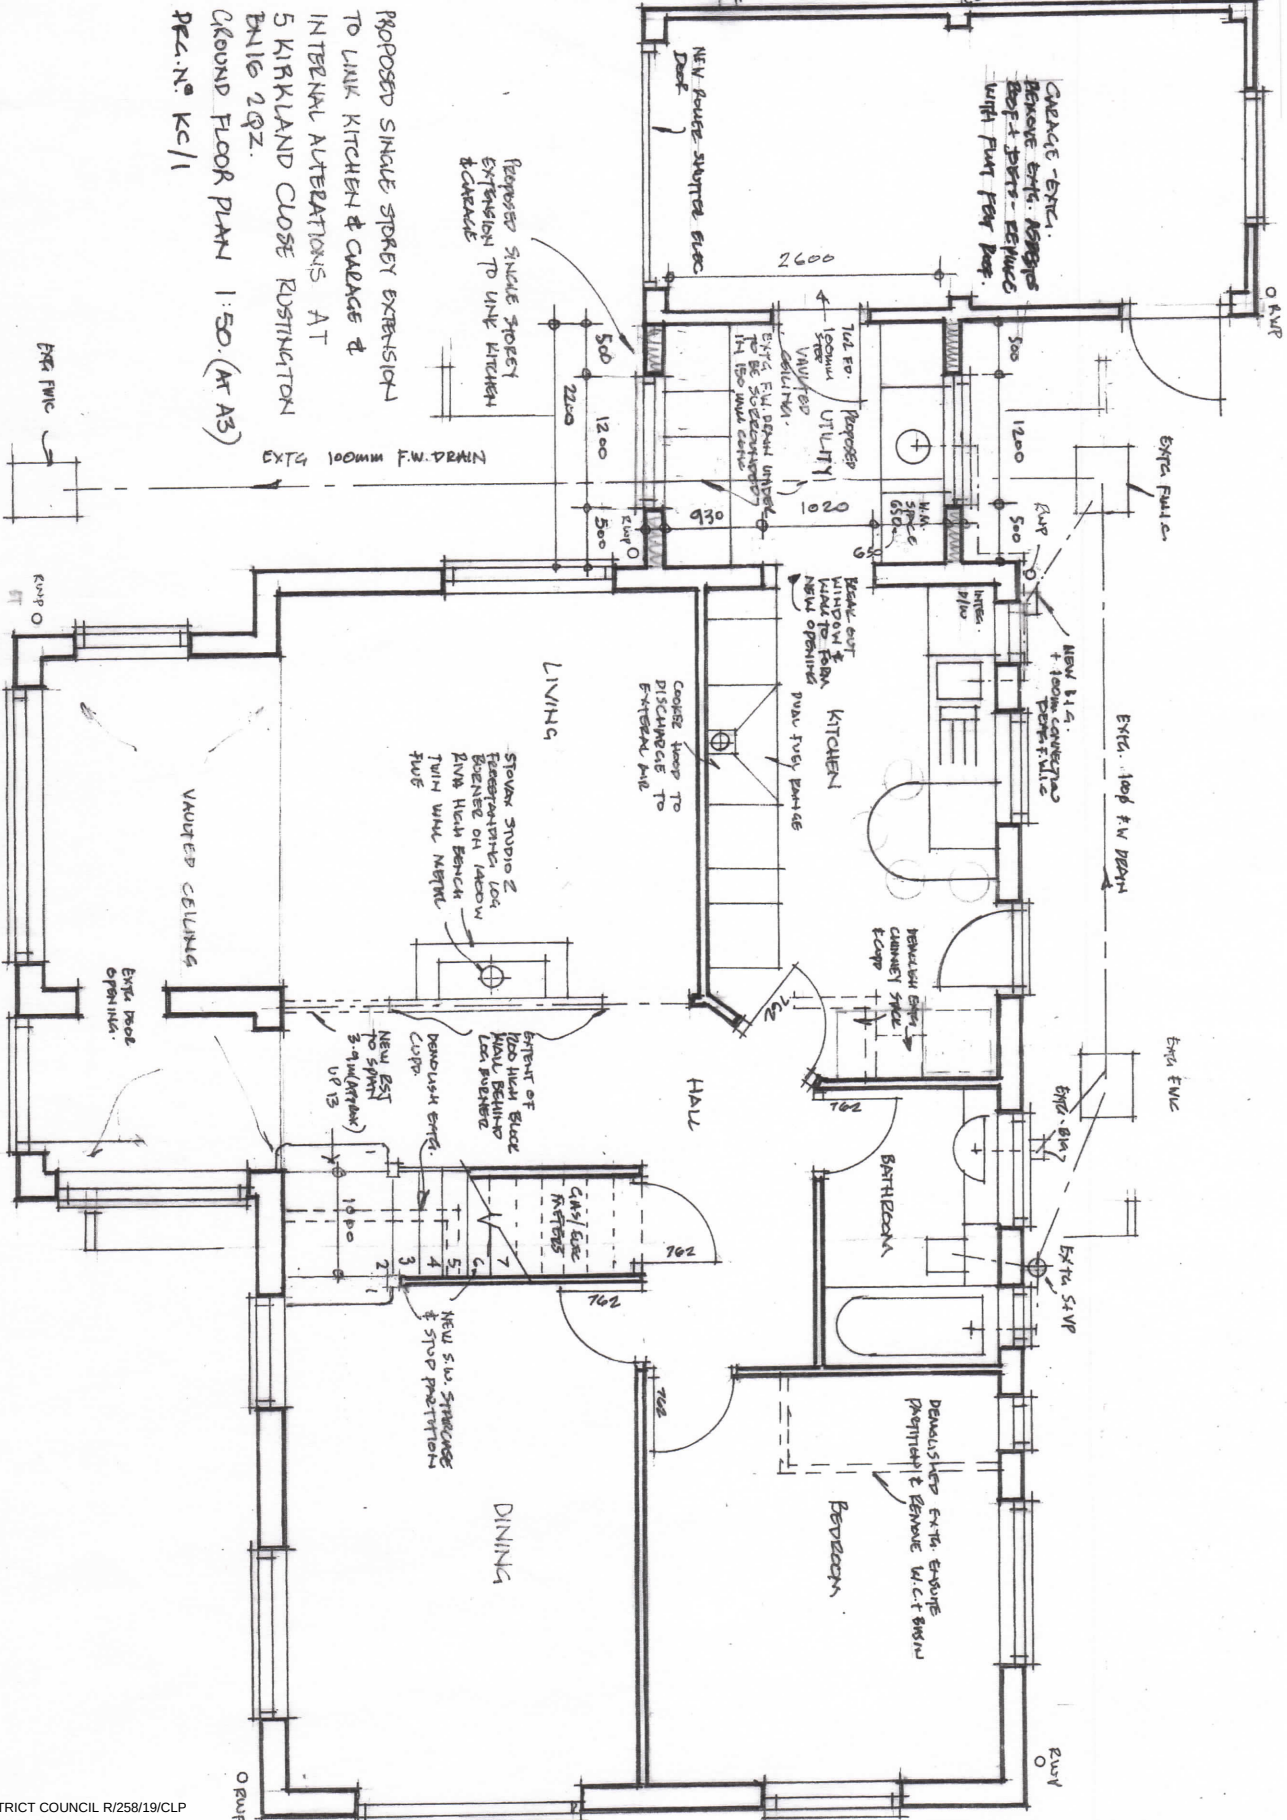





CAREFULLY TAKE OUT EXIST. WINDOW FOR USE  
 IN LEFT CONVERSION BEDROOM. KEEP OUT  
 BRICKWORK PRESENT & INSTALL FULL HEIGHT  
 WINDOW AS SHOWN ON ELEVATION

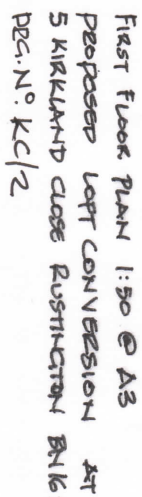

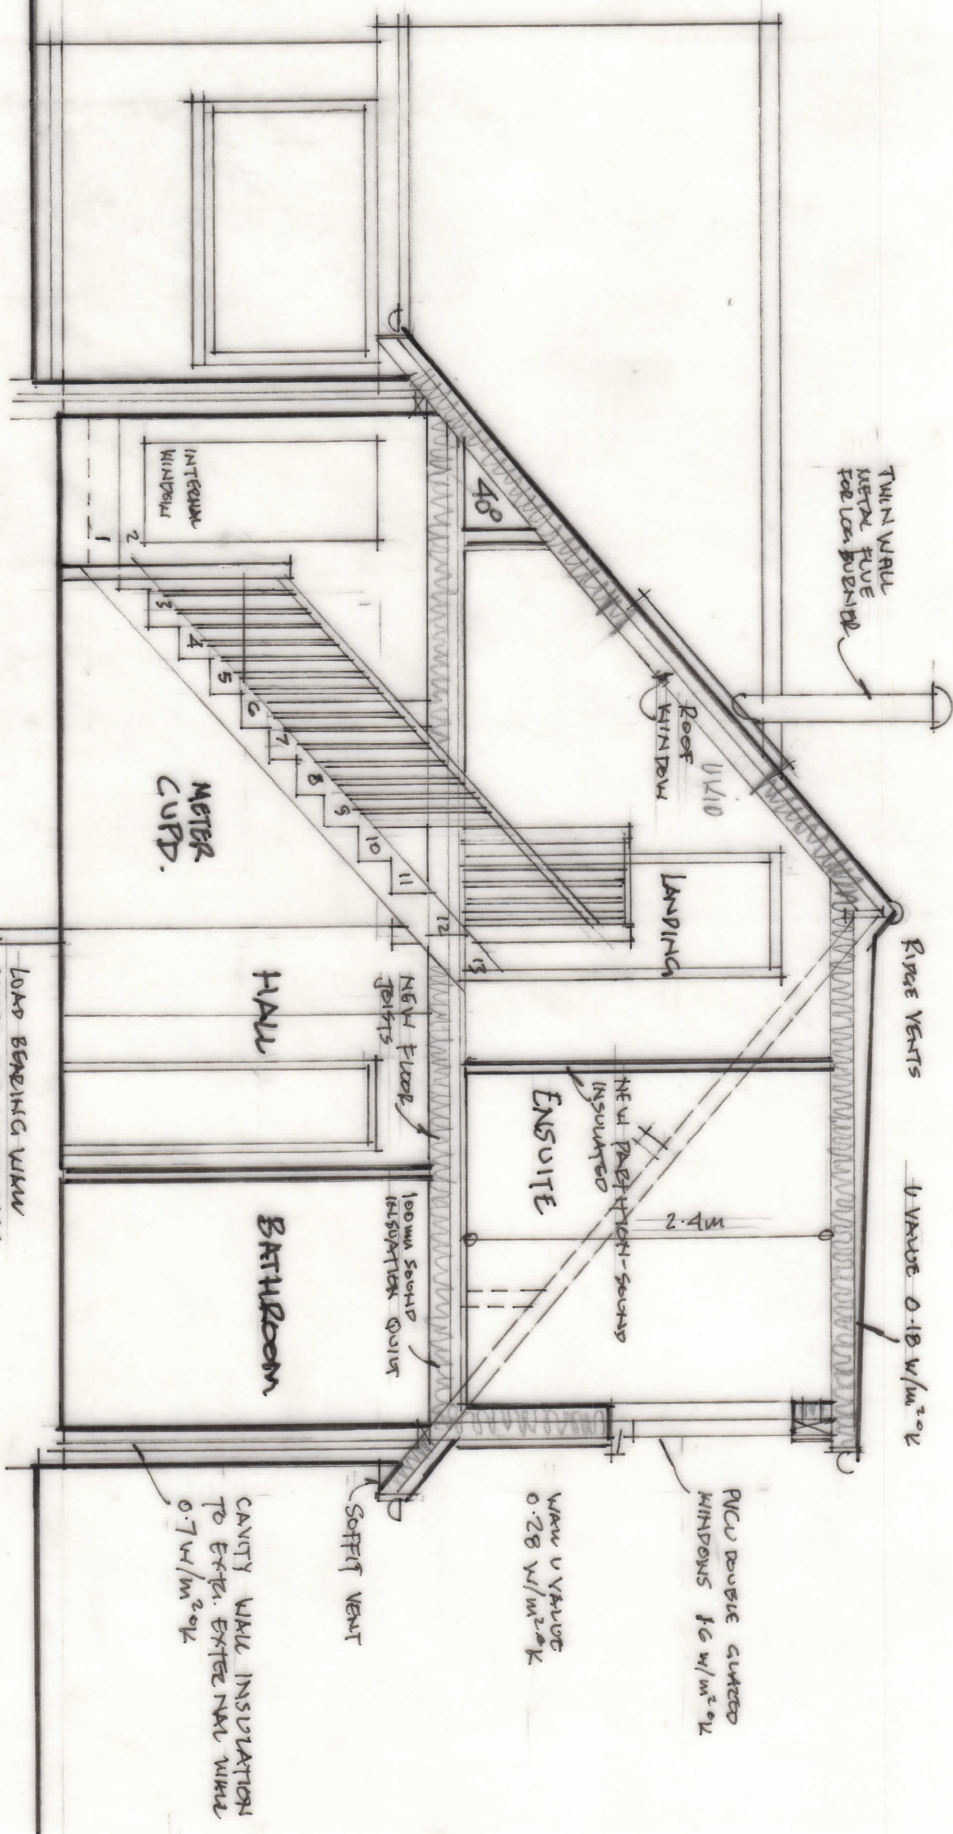


Section 1:50 @ A4


PROPOSED LOFT CONVERSION AT  
5 KIRKLAND CLOSE RUSTINGTON BN16 2QZ  
DEC.N: KC/3

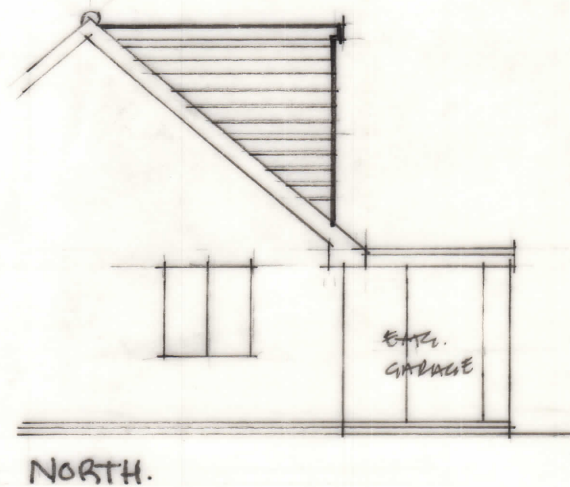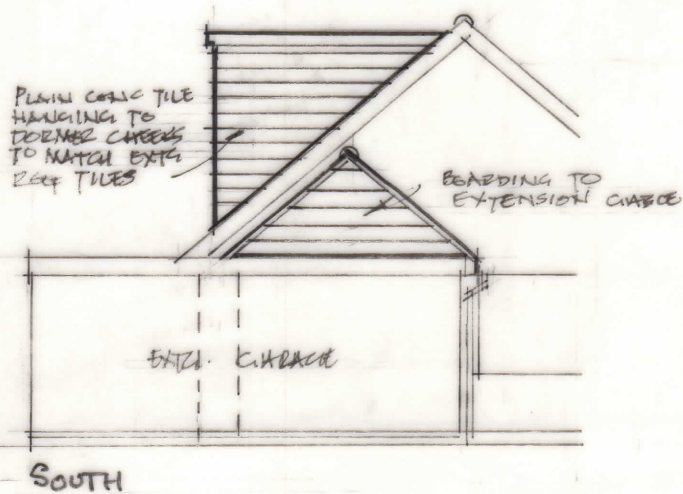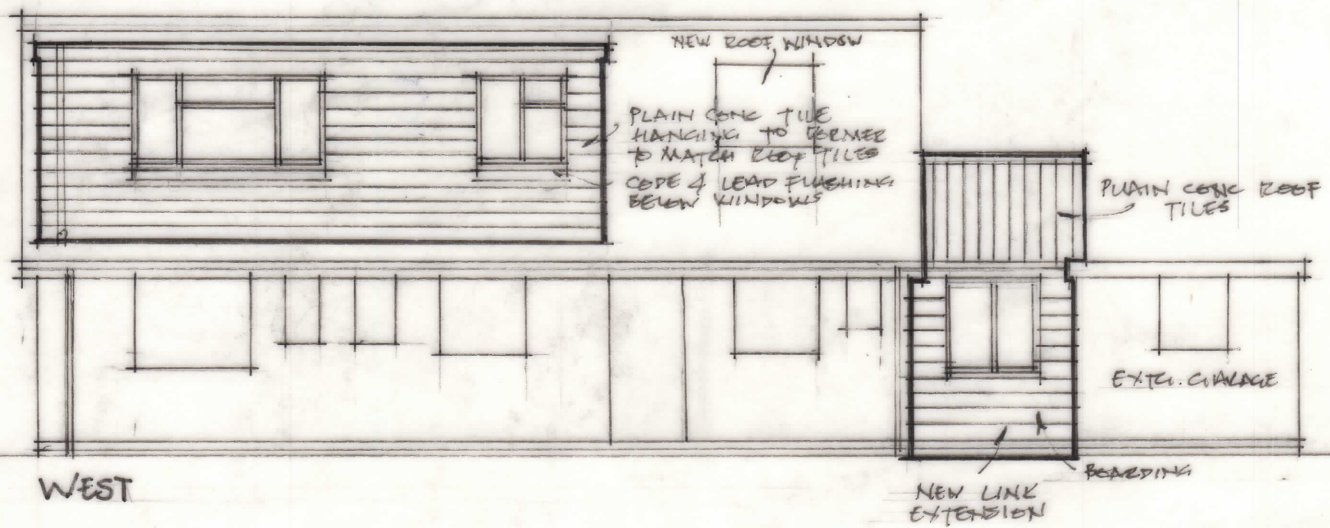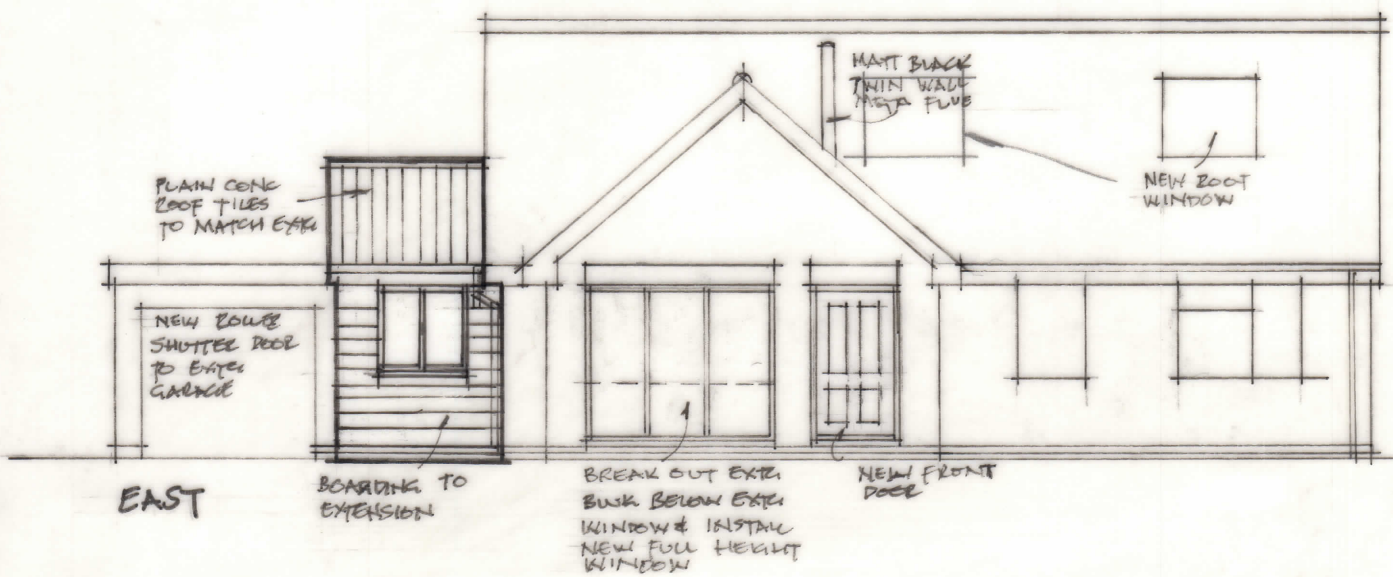

PROPOSED DORMER TO FORM FIRST FLOOR ACCOMODATION &  
 SINGLE STOREY EXTENSION TO LINK KITCHEN & GARAGE AT  
 5 KIRKLAND CLOSE RUSTINGTON BN16 2QZ  
 ELEVATIONS 1:100 @ A4

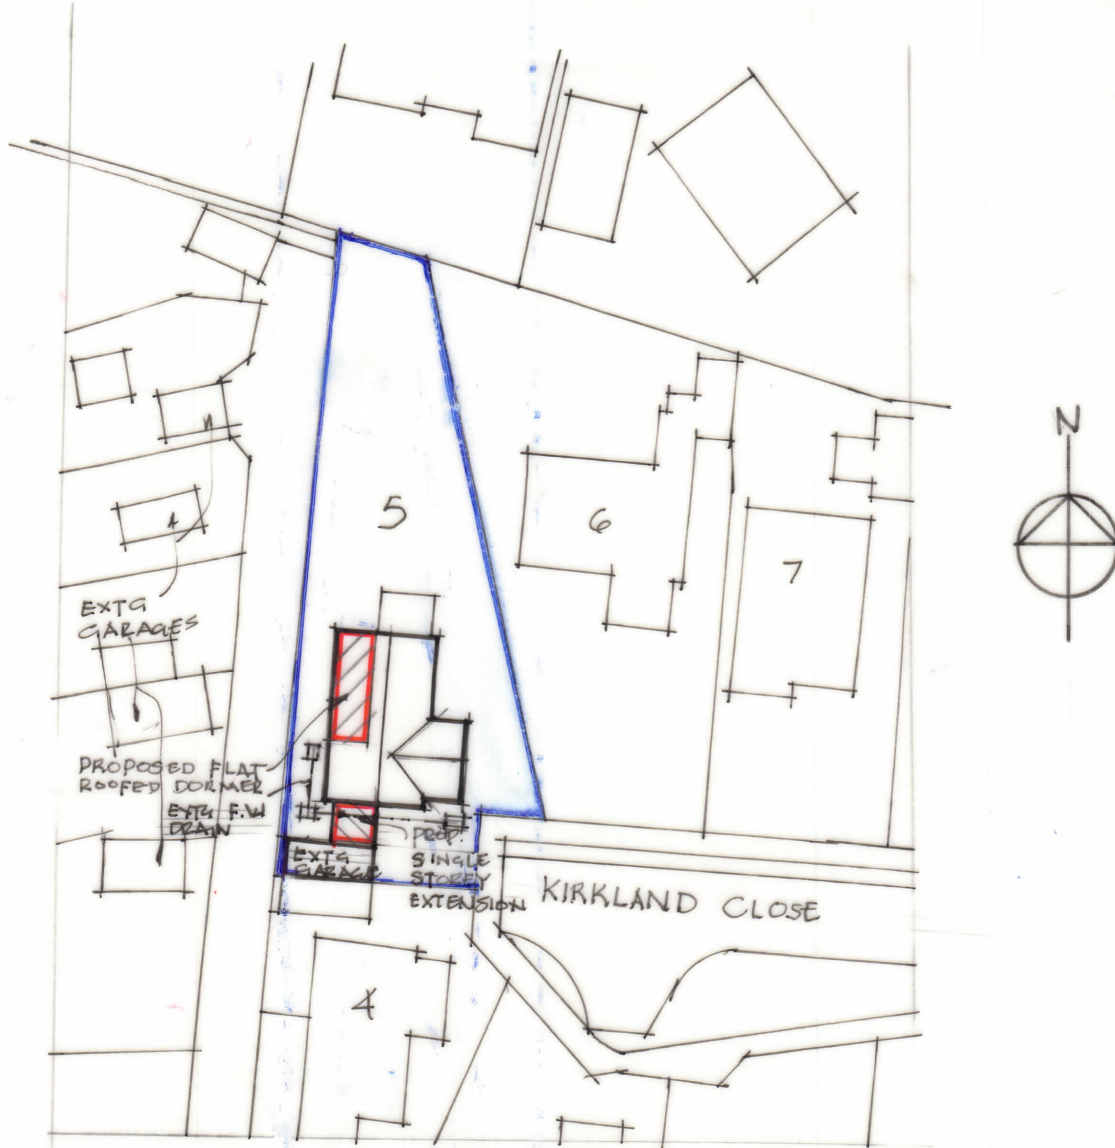

SITE PLAN 1:500 @ A4

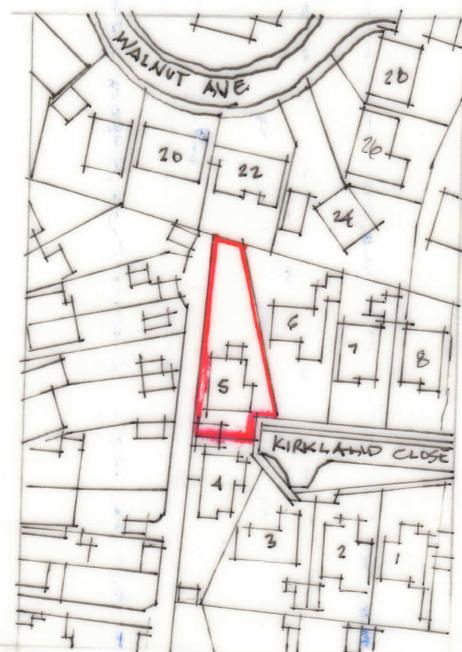

PROPOSED LOFT CONVERSION,  
SINGLE STOREY EXTENSION &  
INTERNAL ALTERATIONS AT  
5 KIRKLAND CLOSE RUSTINGTON  
BN16 2QZ



DRG. NO. KC/5

LOCATION PLAN 1:1250 @ A4