ARUN DISTRICT COUNCIL R/259/19/HH

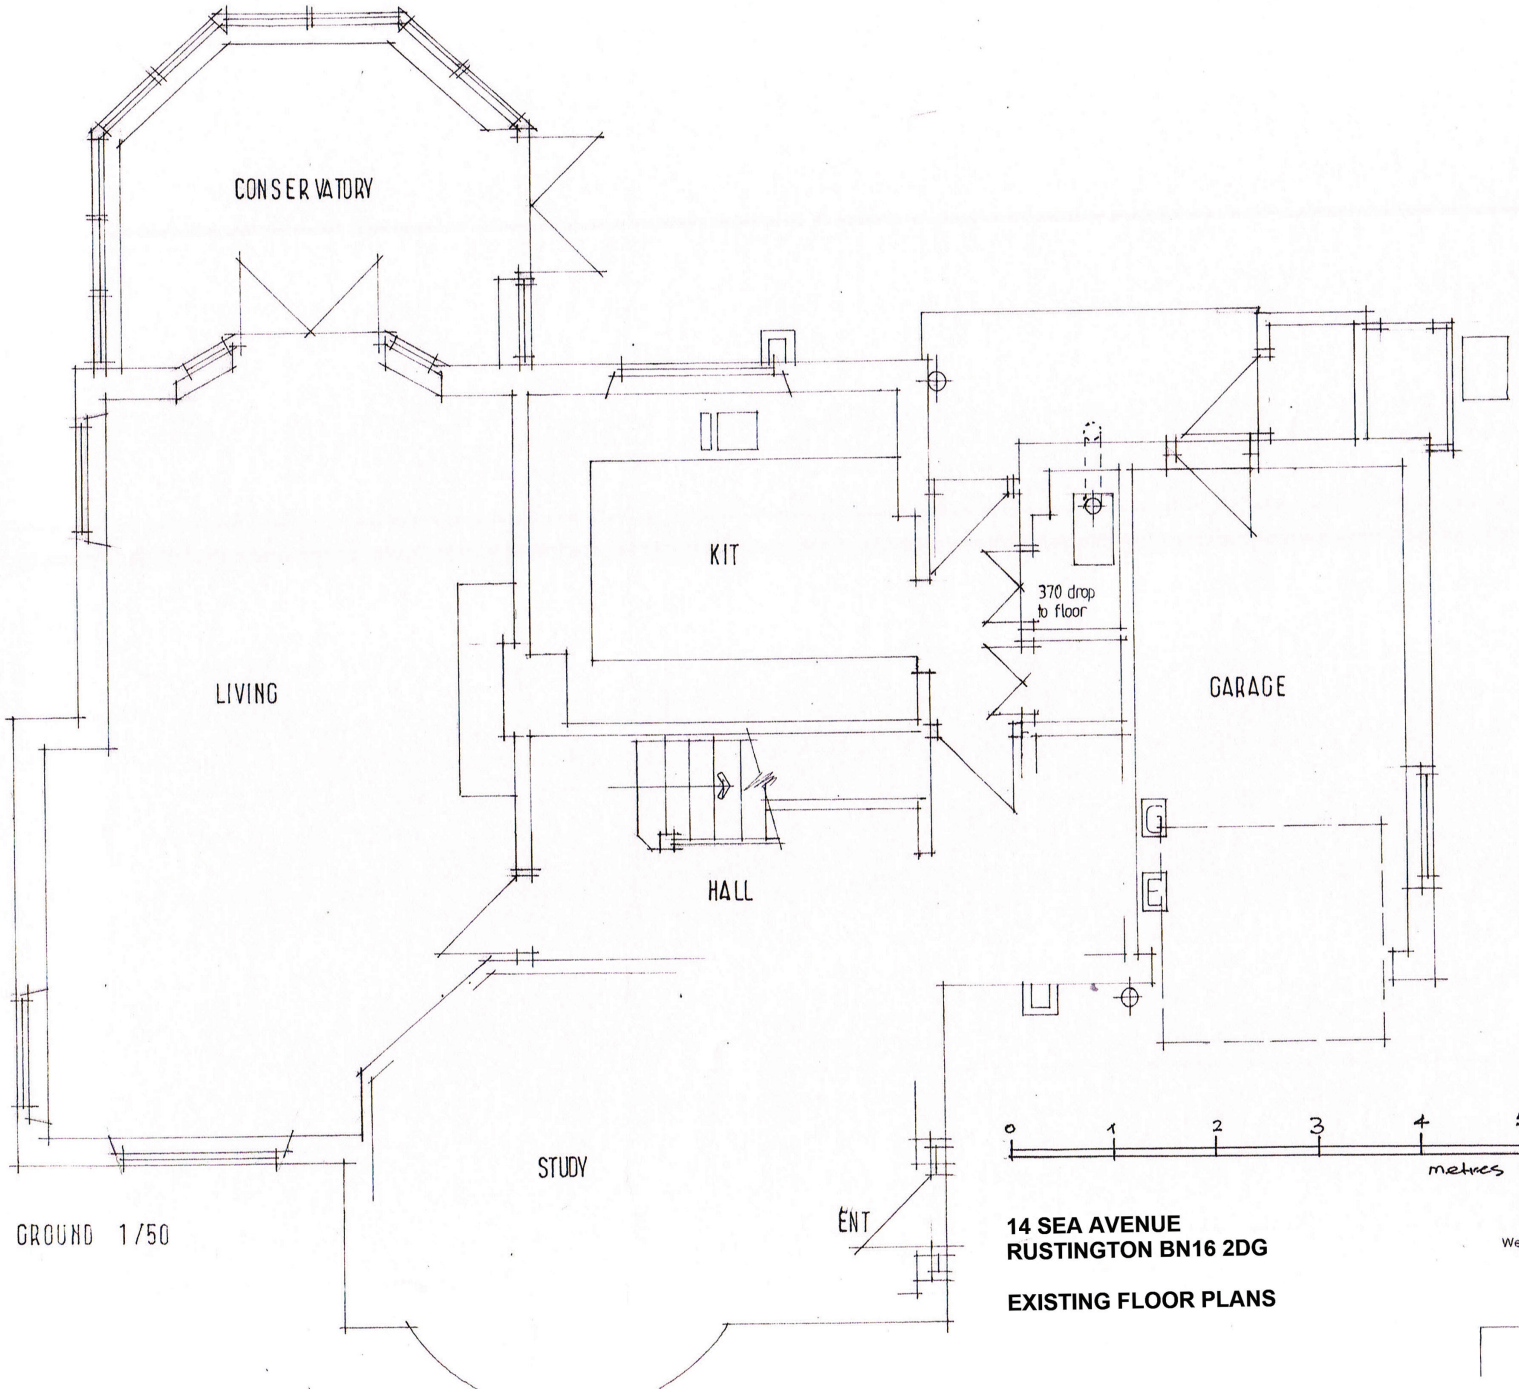

14 SEA AVENUE
RUSTINGTON BN16 2DG

EXISTING FLOOR PLANS

Trevor Unsted Ltd
55-57 Sea Lane
Rustington
West Sussex BN16 2RQ
Tel: 01903 859090