
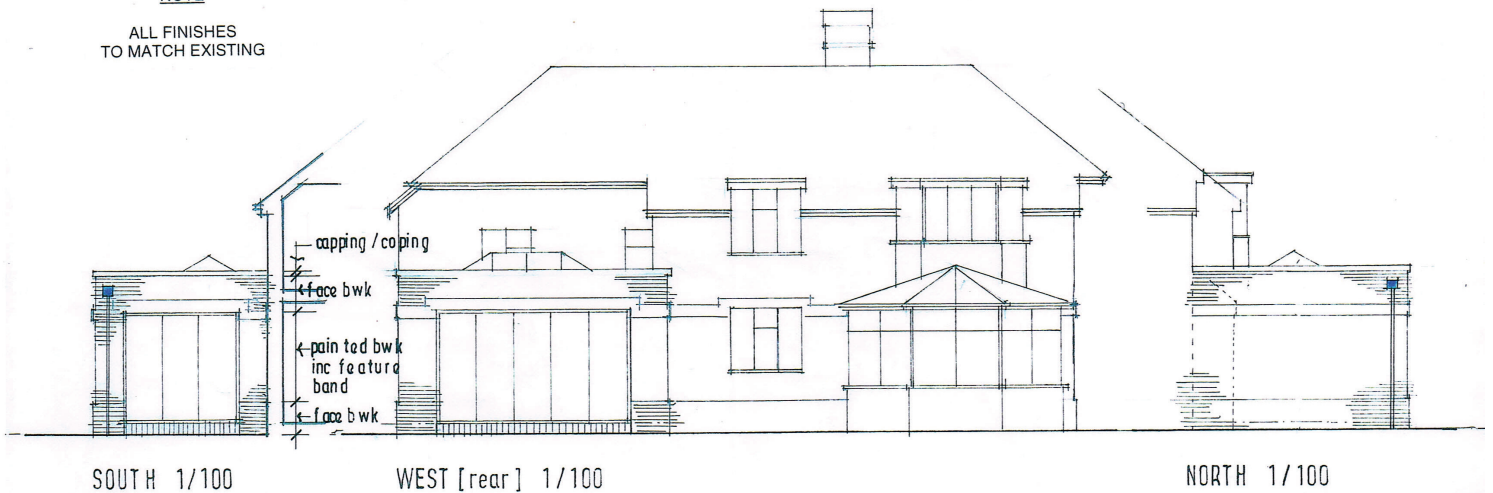




NOTE
ALL FINISHES
TO MATCH EXISTING

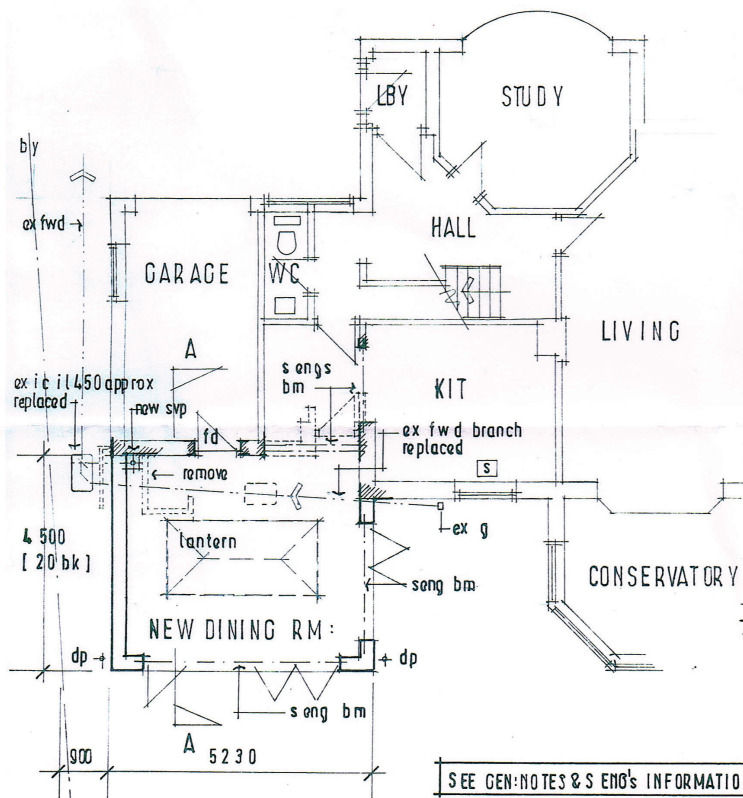

PLAN 1/100

SEE GEN: NOTES & S ENG'S INFORMATION.
SITE CHECK EXT G FWD DRAINAGE AT START
OF WORKS

SECTION A:A 1/50

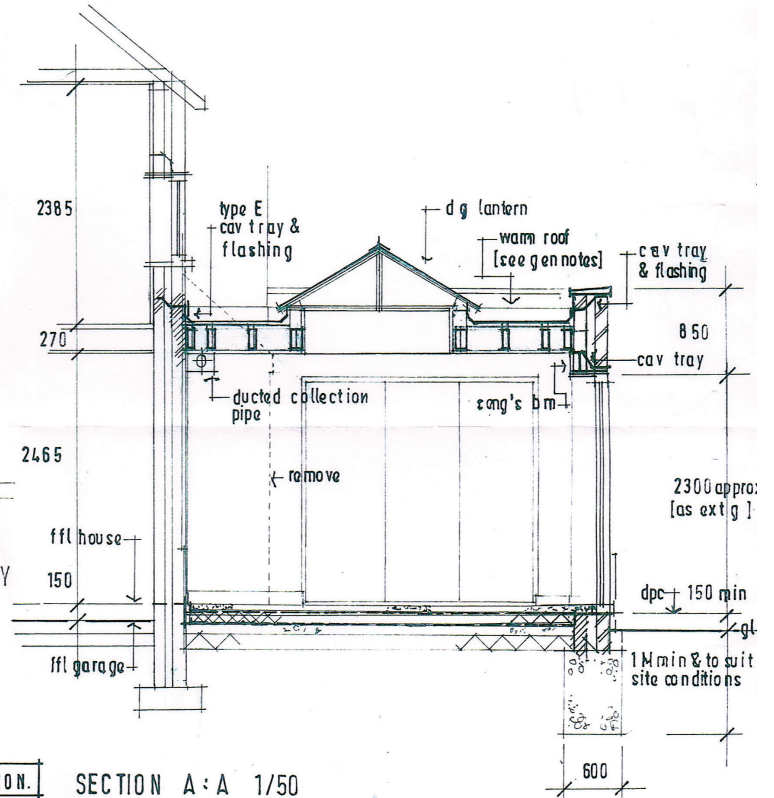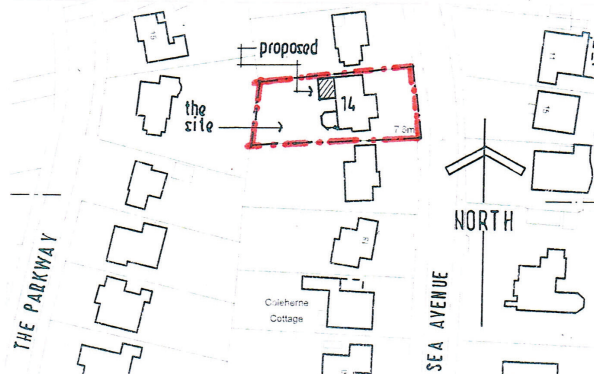

10/8 Gen Revision

TREVOR E. UNSTED LTD

55-57 SEA LANE • RUSTINGTON • WEST SUSSEX • BN16 2RQ Tel: 01903 858090

Client: MR. & MRS. EATON

Project: REAR EXTENSION 14; SEA AVENUE;
RUSTINGTON; W/SUSSEX BN16 2DG.

Drawing:

Scale: AS SHOWN

Drawing No.:

Date: JULY 2016

16 / 4383 / 1

Drawn: tu.

Revisions:

Copyright:

A

The contractor must check all dimensions and levels on site and no dimensions are to be scaled from drawings.

It is the contractor's responsibility to ensure compliance with all statutory authority requirements, carry out works with total regard to existing and retained structure. Works and materials to latest CP/B/S.

Drawing to be read in strict accordance with engineer's information where applicable.

All structural timber C16 unless otherwise noted. All structural and external timber pressure impregnated with preservative, cut ends site swabbed with Cuprinol or similar treatment.

Local authority to witness satisfactory test on all new and affected foul/storm drainage.