


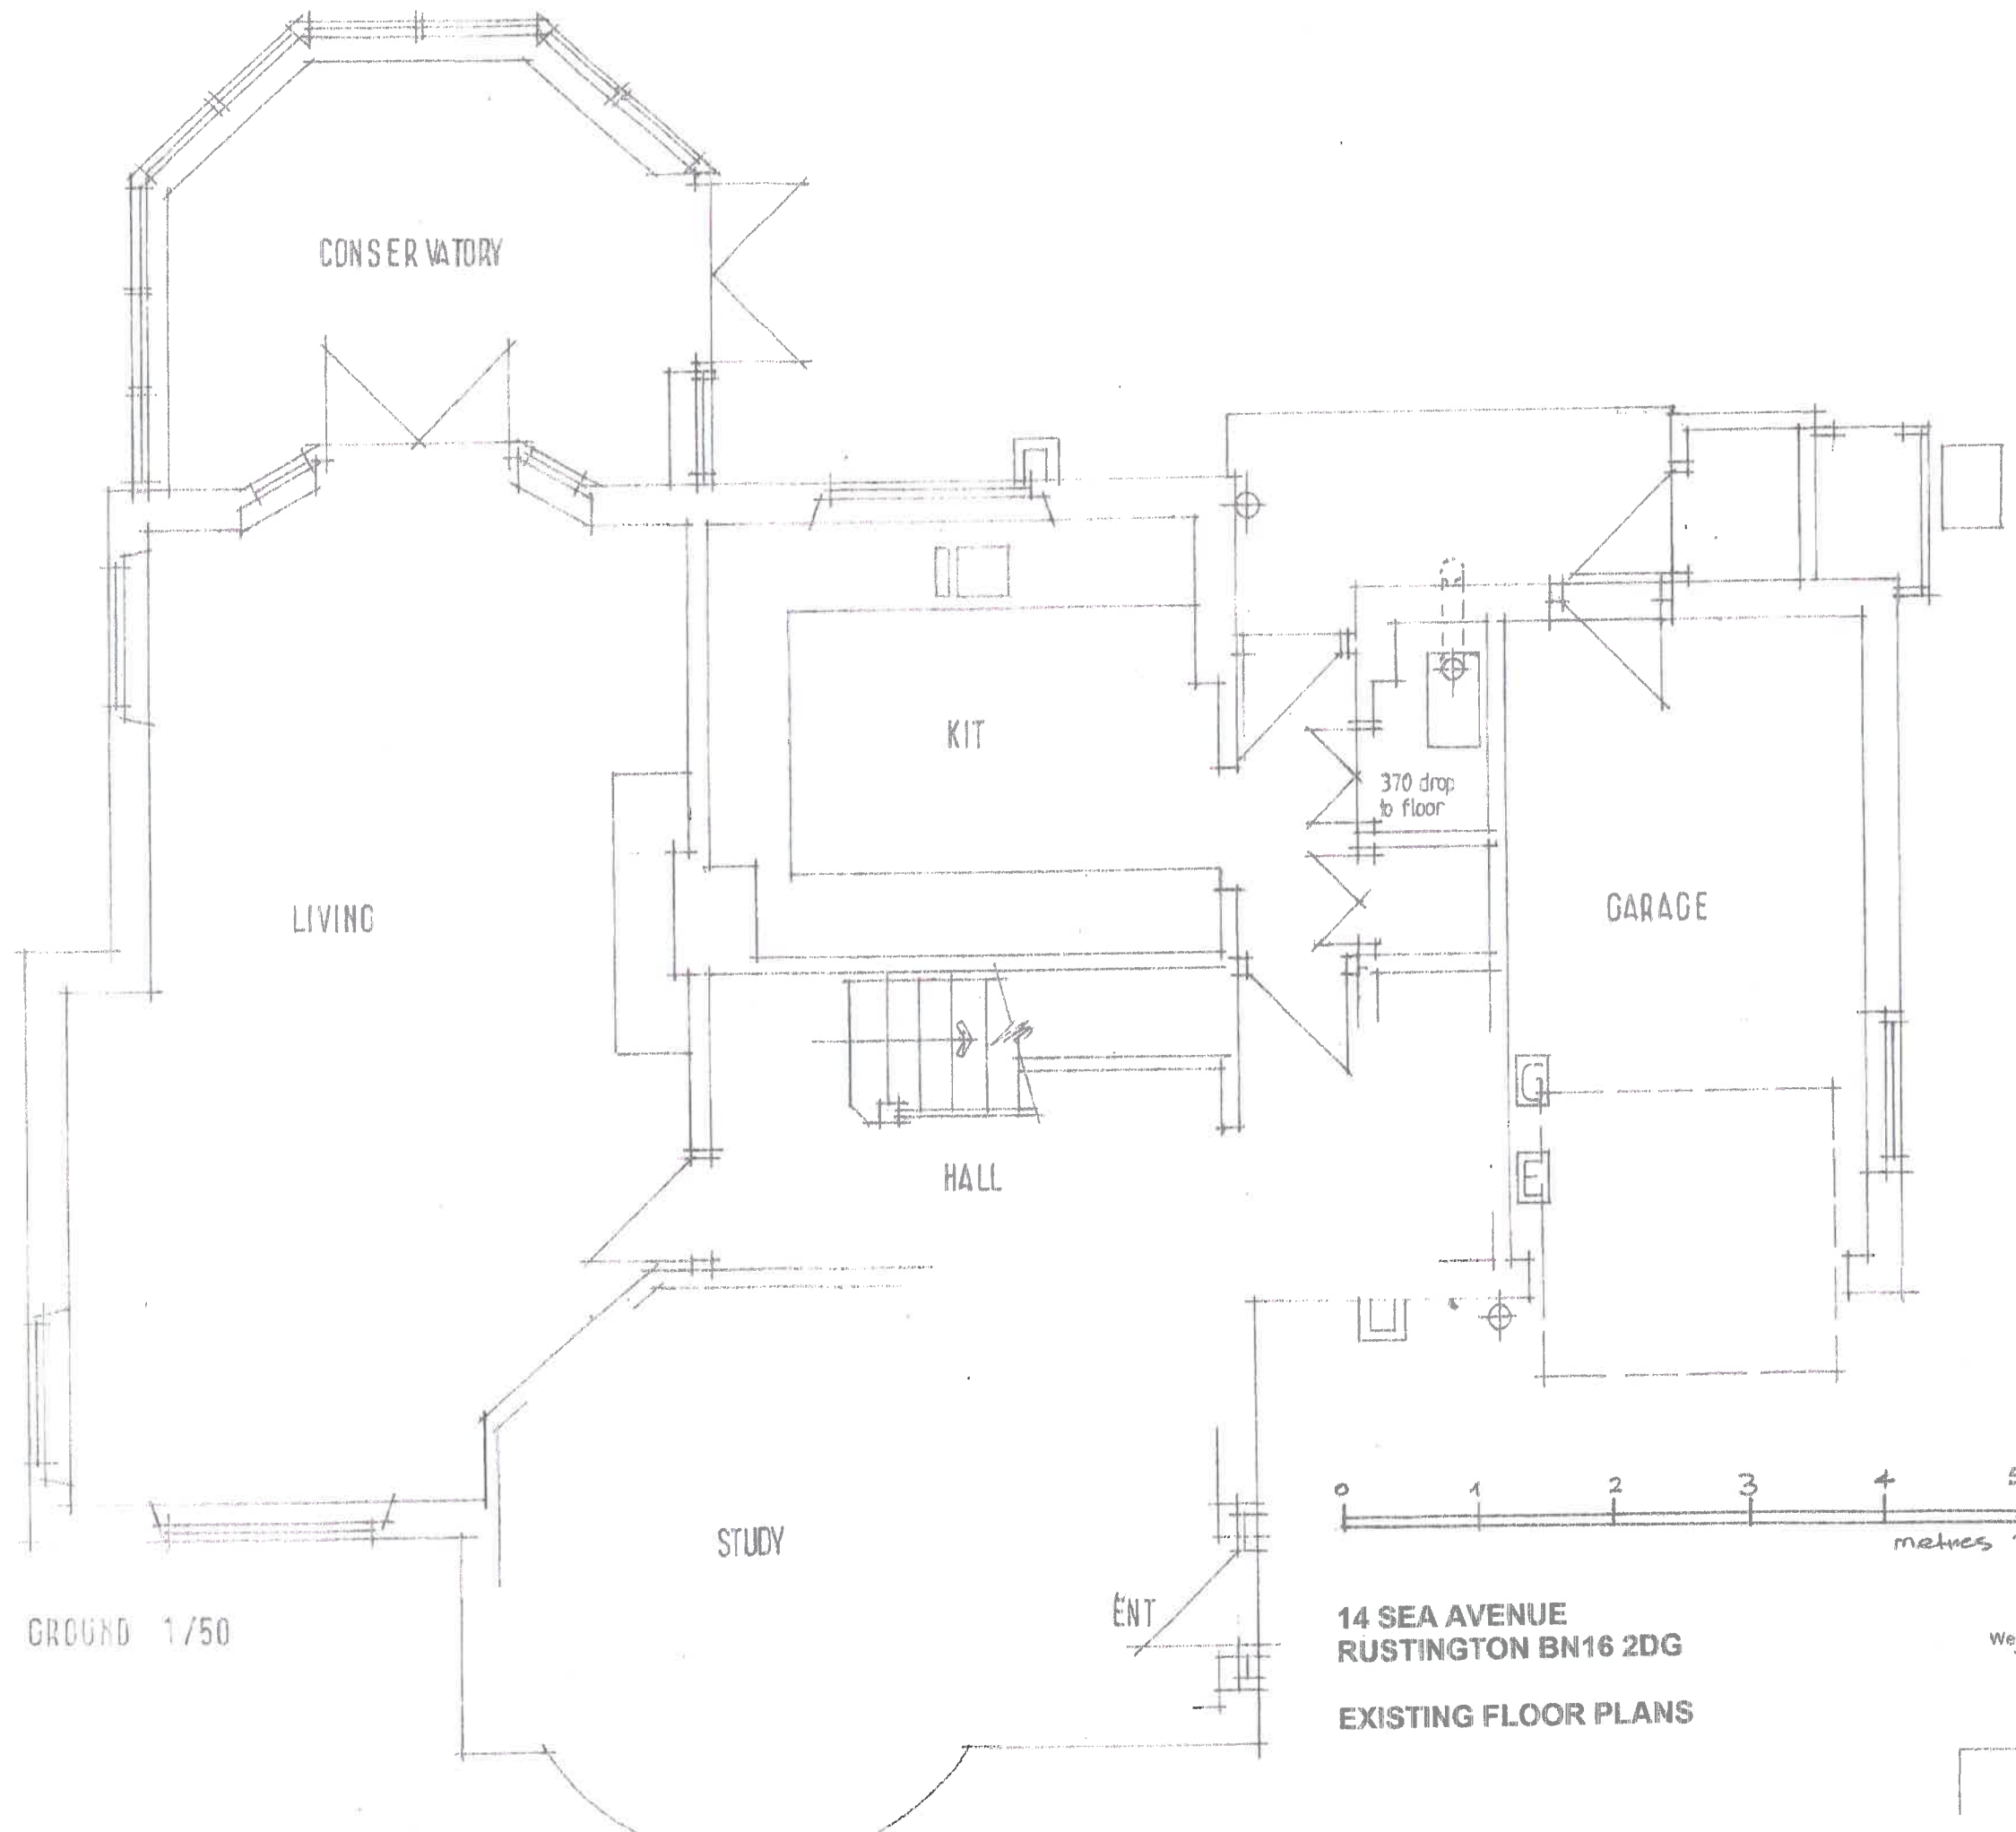

GROUND 1/50

STUDY

HALL

KIT

LIVING

CONSERVATORY

GARAGE

14 SEA AVENUE
RUSTINGTON BN16 2DG

EXISTING FLOOR PLANS

0 1 2 3 4 5
metres 1:50

Trevor Unsted Ltd
55-57 Sea Lane
Rustington
West Sussex BN16 2RQ
Tel: 01903 859090