


NOTE


ALL FINISHES
TO MATCH EXISTING

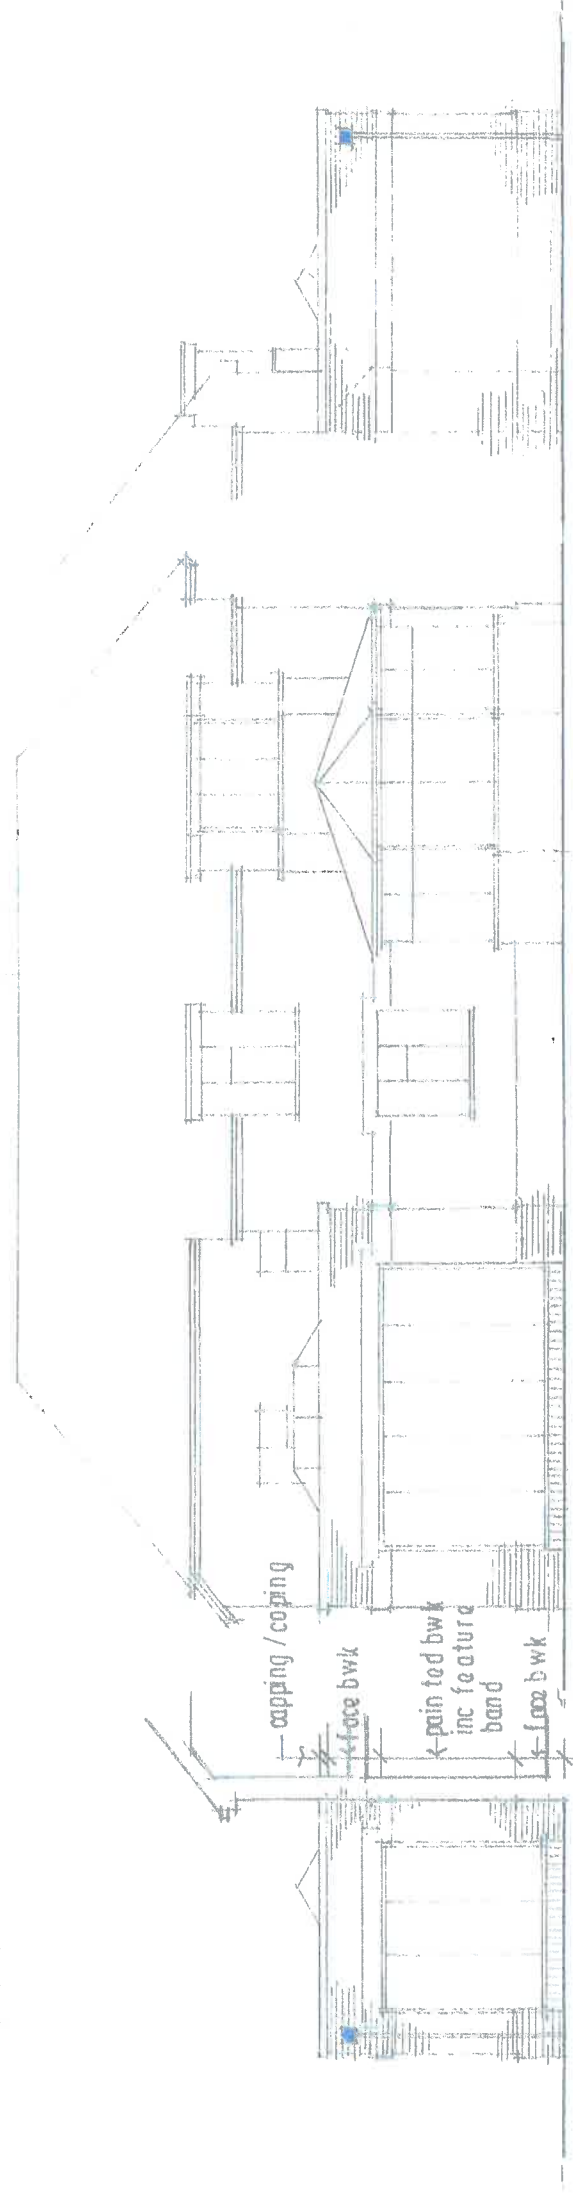

SOUTH 1/100

WEST [rear] 1/100

NORTH 1/100

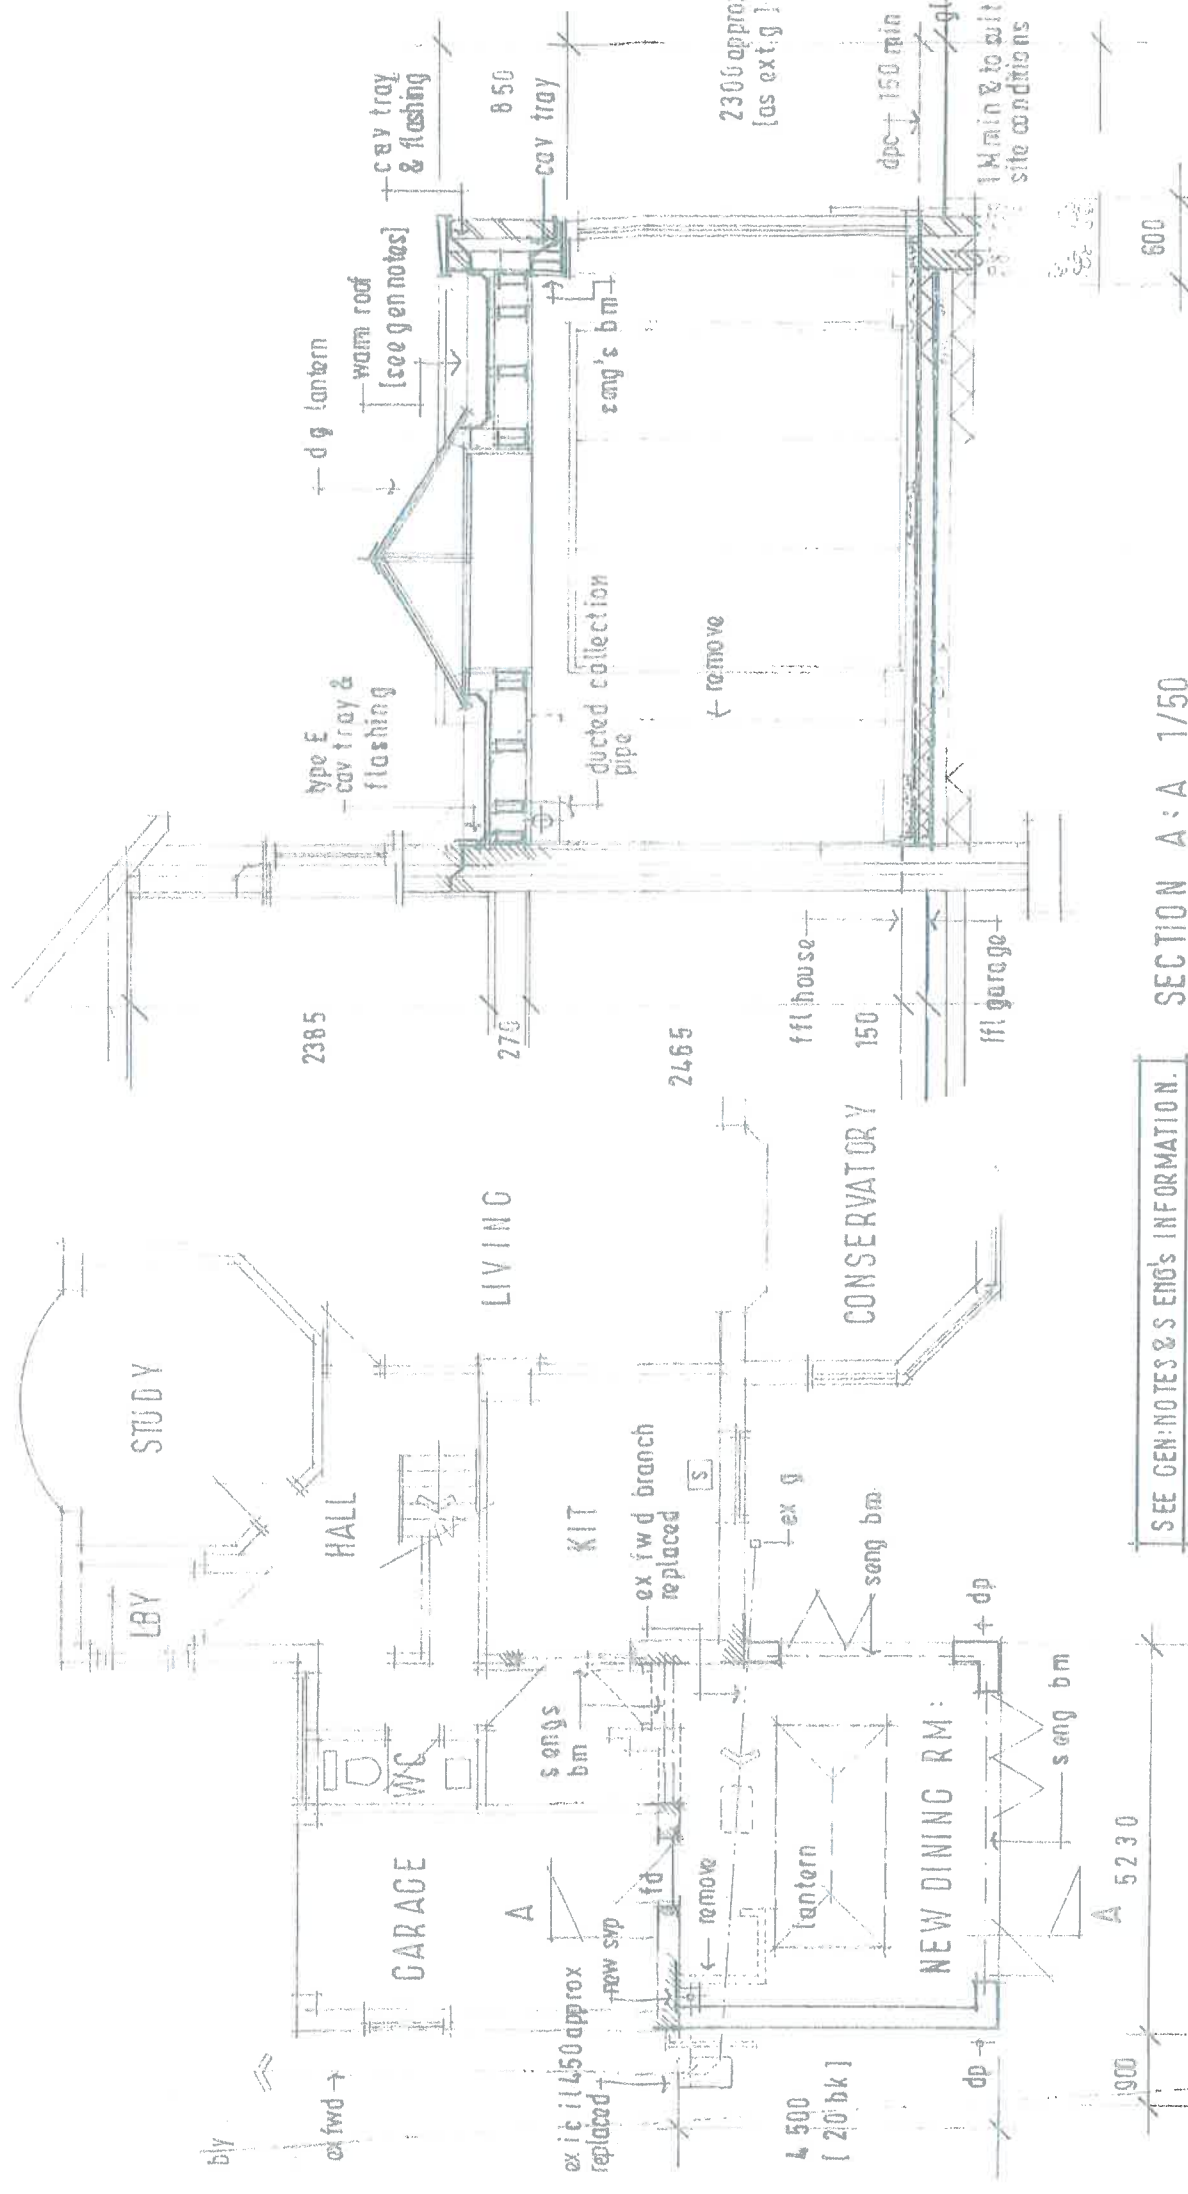

SECTION A-A 1/50

SEE GEN NOTES & S ENG'S INFORMATION.
SITE CHECK EXT F W DRAINAGE AT START
OF WORKS

PLAN 1/100

19/8 Gen Revision

PREVOR E. UNSTED LTD

55-57 SEA LANE • RUSTINGTON • WEST SUSSEX • BN16 2PQ TEL 01903 859000

Client: MR & MRS EATON

Project: REAR EXTENSION 14; SEA AVENUE;
RUSTINGTON; W/SUSSEX BN16 2DG.

Drawing:

Scale: AS SHOWN Drawing No:

Date: JULY 2016

16 / 4383 / 1

Drawn: tu. [signature]

Revisors:

Copyright: A



The contractor must check all dimensions and levels on site and no dimensions are to be scaled from drawings.
It is the contractor's responsibility to ensure compliance with all statutory authority requirements, carry out works with total regard to existing and retained structure. Works and materials to latest CP/ES. Drawing to be read in strict accordance with engineer's information where applicable.
All structural timber C16 unless otherwise noted. All structural and external timber pressure impregnated with preservative, cut ends are swabbed with Cupri-nol or similar treatment.
Local authority to witness satisfactory test on all new and affected building materials.