



Sign Specialists

sign-specialists.co.uk
19 Oxleasow Road, East Moons Moat,
Redditch, B98 0RE
Telephone : 01527 504 250
Fax : 01527 504 251
enquiries@sign-specialists.co.uk

Colour reference

- White
- Pantone 376C
- Pantone 7483C
- Pantone Cool Grey 10
NCS S5005 - R50B

Typefaces/notes/info

Lighting

Customer

Sainsbury's
Branch 2315
Rustington

Date drawn - 19.01.2017
Designer - Darren
Location - J:\Sainsburys


Job no - 122383/A1

Rev dates	Rev dates
B) -	H) -
C) -	I) -
D) -	J) -
E) -	K) -
F) -	L) -
G) -	M) -

The designs, illustrations, and photography is the property of Sign Specialists Ltd. The contents are confidential, any form of reproduction, copying, disclosure, modification or distribution without prior written consent is strictly prohibited. Colours and typefaces on drawings may be representative only please refer to the specifications. Visuals shown are artists impressions only and must not be taken as an exact representation of the completed signage on site.



Drawing to be viewed/printed at A3

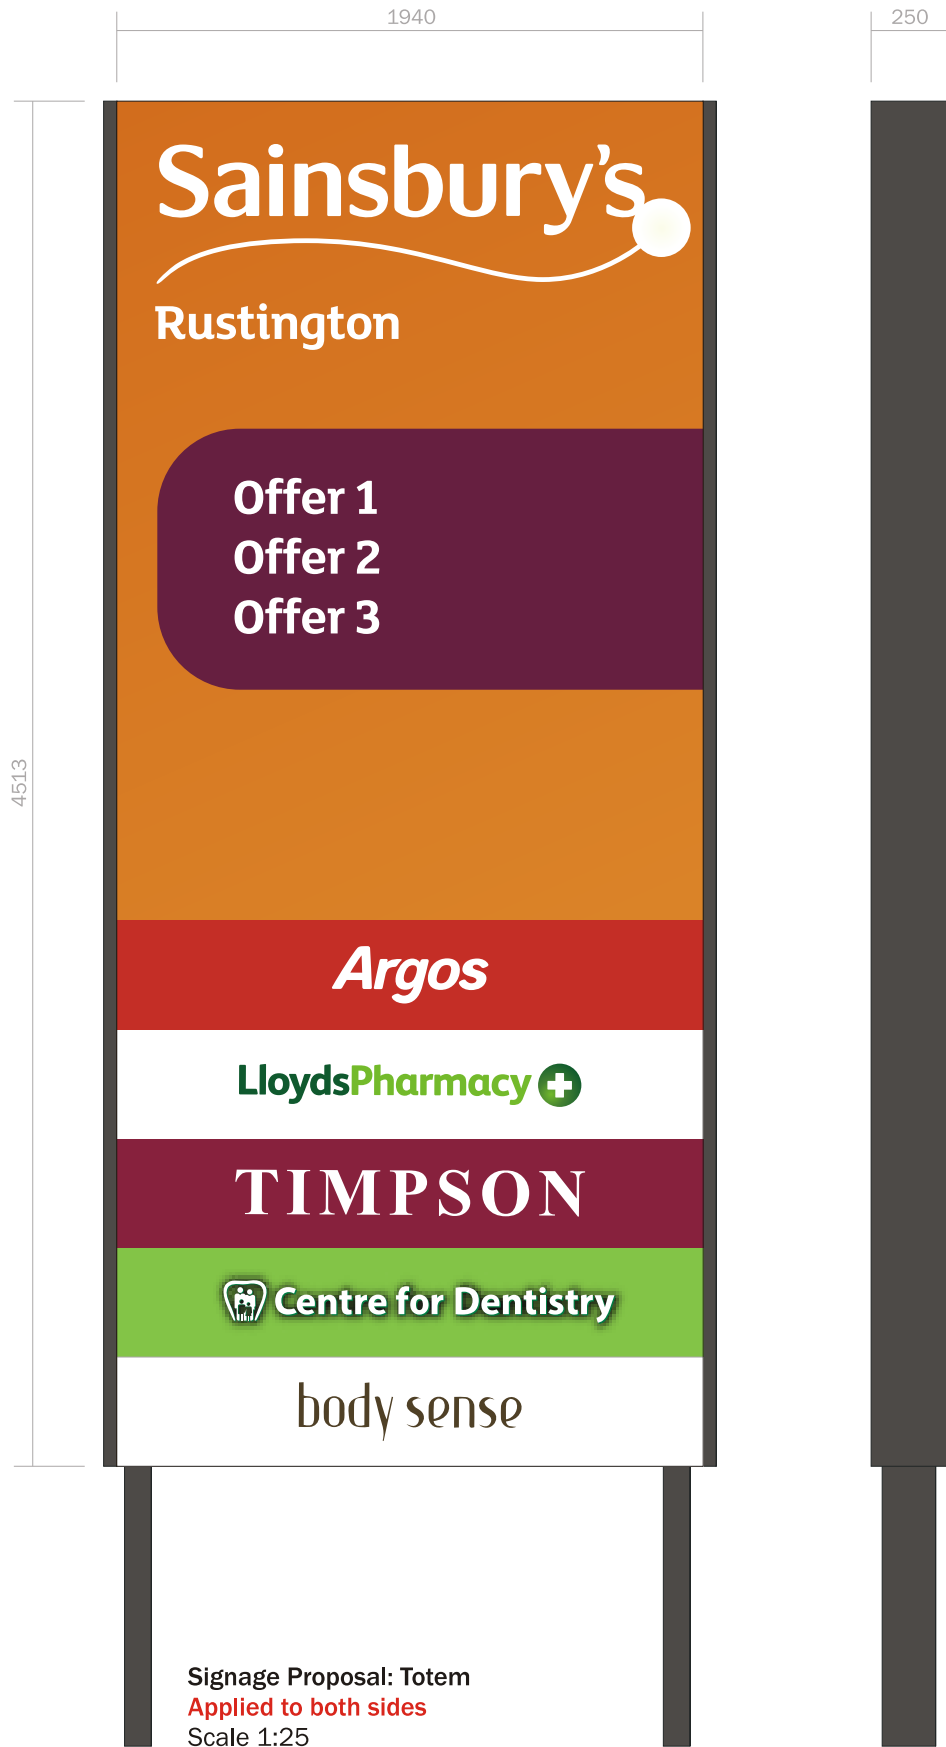

Signage Proposal: Totem
Applied to both sides
Scale 1:25



Proposed



Existing

Sign 'A'
Scale 1:25

Aluminium fronts with pushed through letters to replace all of existing
Illumination to text: To the edges of letters only, via LED
Illumination to logo: To the edge and face, via LED
Note: Static illumination does not exceed 350 candelas per metre square
Cap height for 'S' of Sainsbury's = 240mm
Cap height for 'A' of Argos = 140mm
Cap height for 'L' of LloydsPharmacy = 100mm / Logo height = 145mm
Cap height for 'T' of Timpson = 145mm
Cap height for 'D' of Denistry = 90mm / Logo height = 135mm
Cap height for 'b' of body = 150mm
Ground level to underside of sign = 950mm