


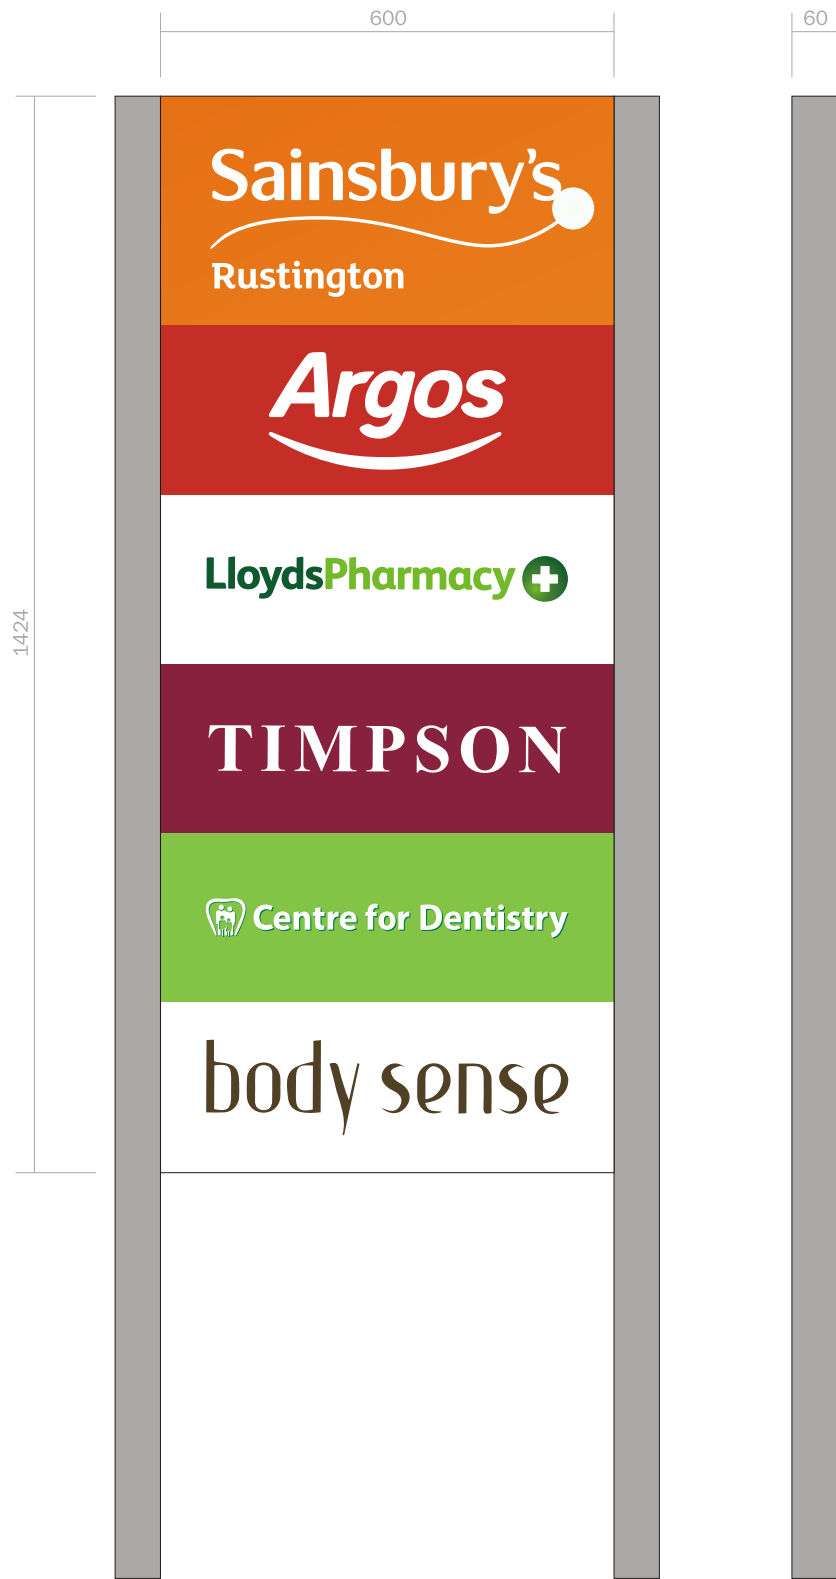

Proposed



Existing

Signage Proposal: Way finder
Applied to both sides
Scale 1:10

Signs 'D'
Scale 1:10

New way-finder placed along side existing with
Digitally printed applied vinyl panels to each side
Illumination: None
Cap height for 'S' of Sainsbury's = 70mm
Cap height for 'A' of Argos = 85mm
Cap height for 'L' of LloydsPharmacy = 40mm / Logo Height = 60mm
Cap height for 'T' of Timpsons= 60mm
Cap height for 'D' of Denistry = 30mm / Logo height = 50mm
Cap height for 'b' of body = 95mm
Ground level to underside of sign = 535mm



Sign Specialists

sign-specialists.co.uk
19 Oxleasow Road, East Moons Moat,
Redditch, B98 0RE
Telephone : 01527 504 250
Fax : 01527 504 251
enquiries@sign-specialists.co.uk

- Colour reference
- White
 - Pantone 376C
 - Pantone 7483C
 - Pantone Cool Grey 10
NCS S5005 - R50B

Typefaces/notes/info

-

Lighting

-

Customer

Sainsbury's
Branch 2315
Rustington

Date drawn - 19.01.2017
Designer - Darren
Location - J:\Sainsburys
Job no - 122383/A4

Rev dates	Rev dates
B) -	H) -
C) -	I) -
D) -	J) -
E) -	K) -
F) -	L) -
G) -	M) -

The designs, illustrations, and photography is the property of Sign Specialists Ltd. The contents are confidential, any form of reproduction, copying, disclosure, modification or distribution without prior written consent is strictly prohibited. Colours and typefaces on drawings may be representative only please refer to the specifications. Visuals shown are artists impressions only and must not be taken as an exact representation of the completed signage on site.



Drawing to be viewed/printed at A3