


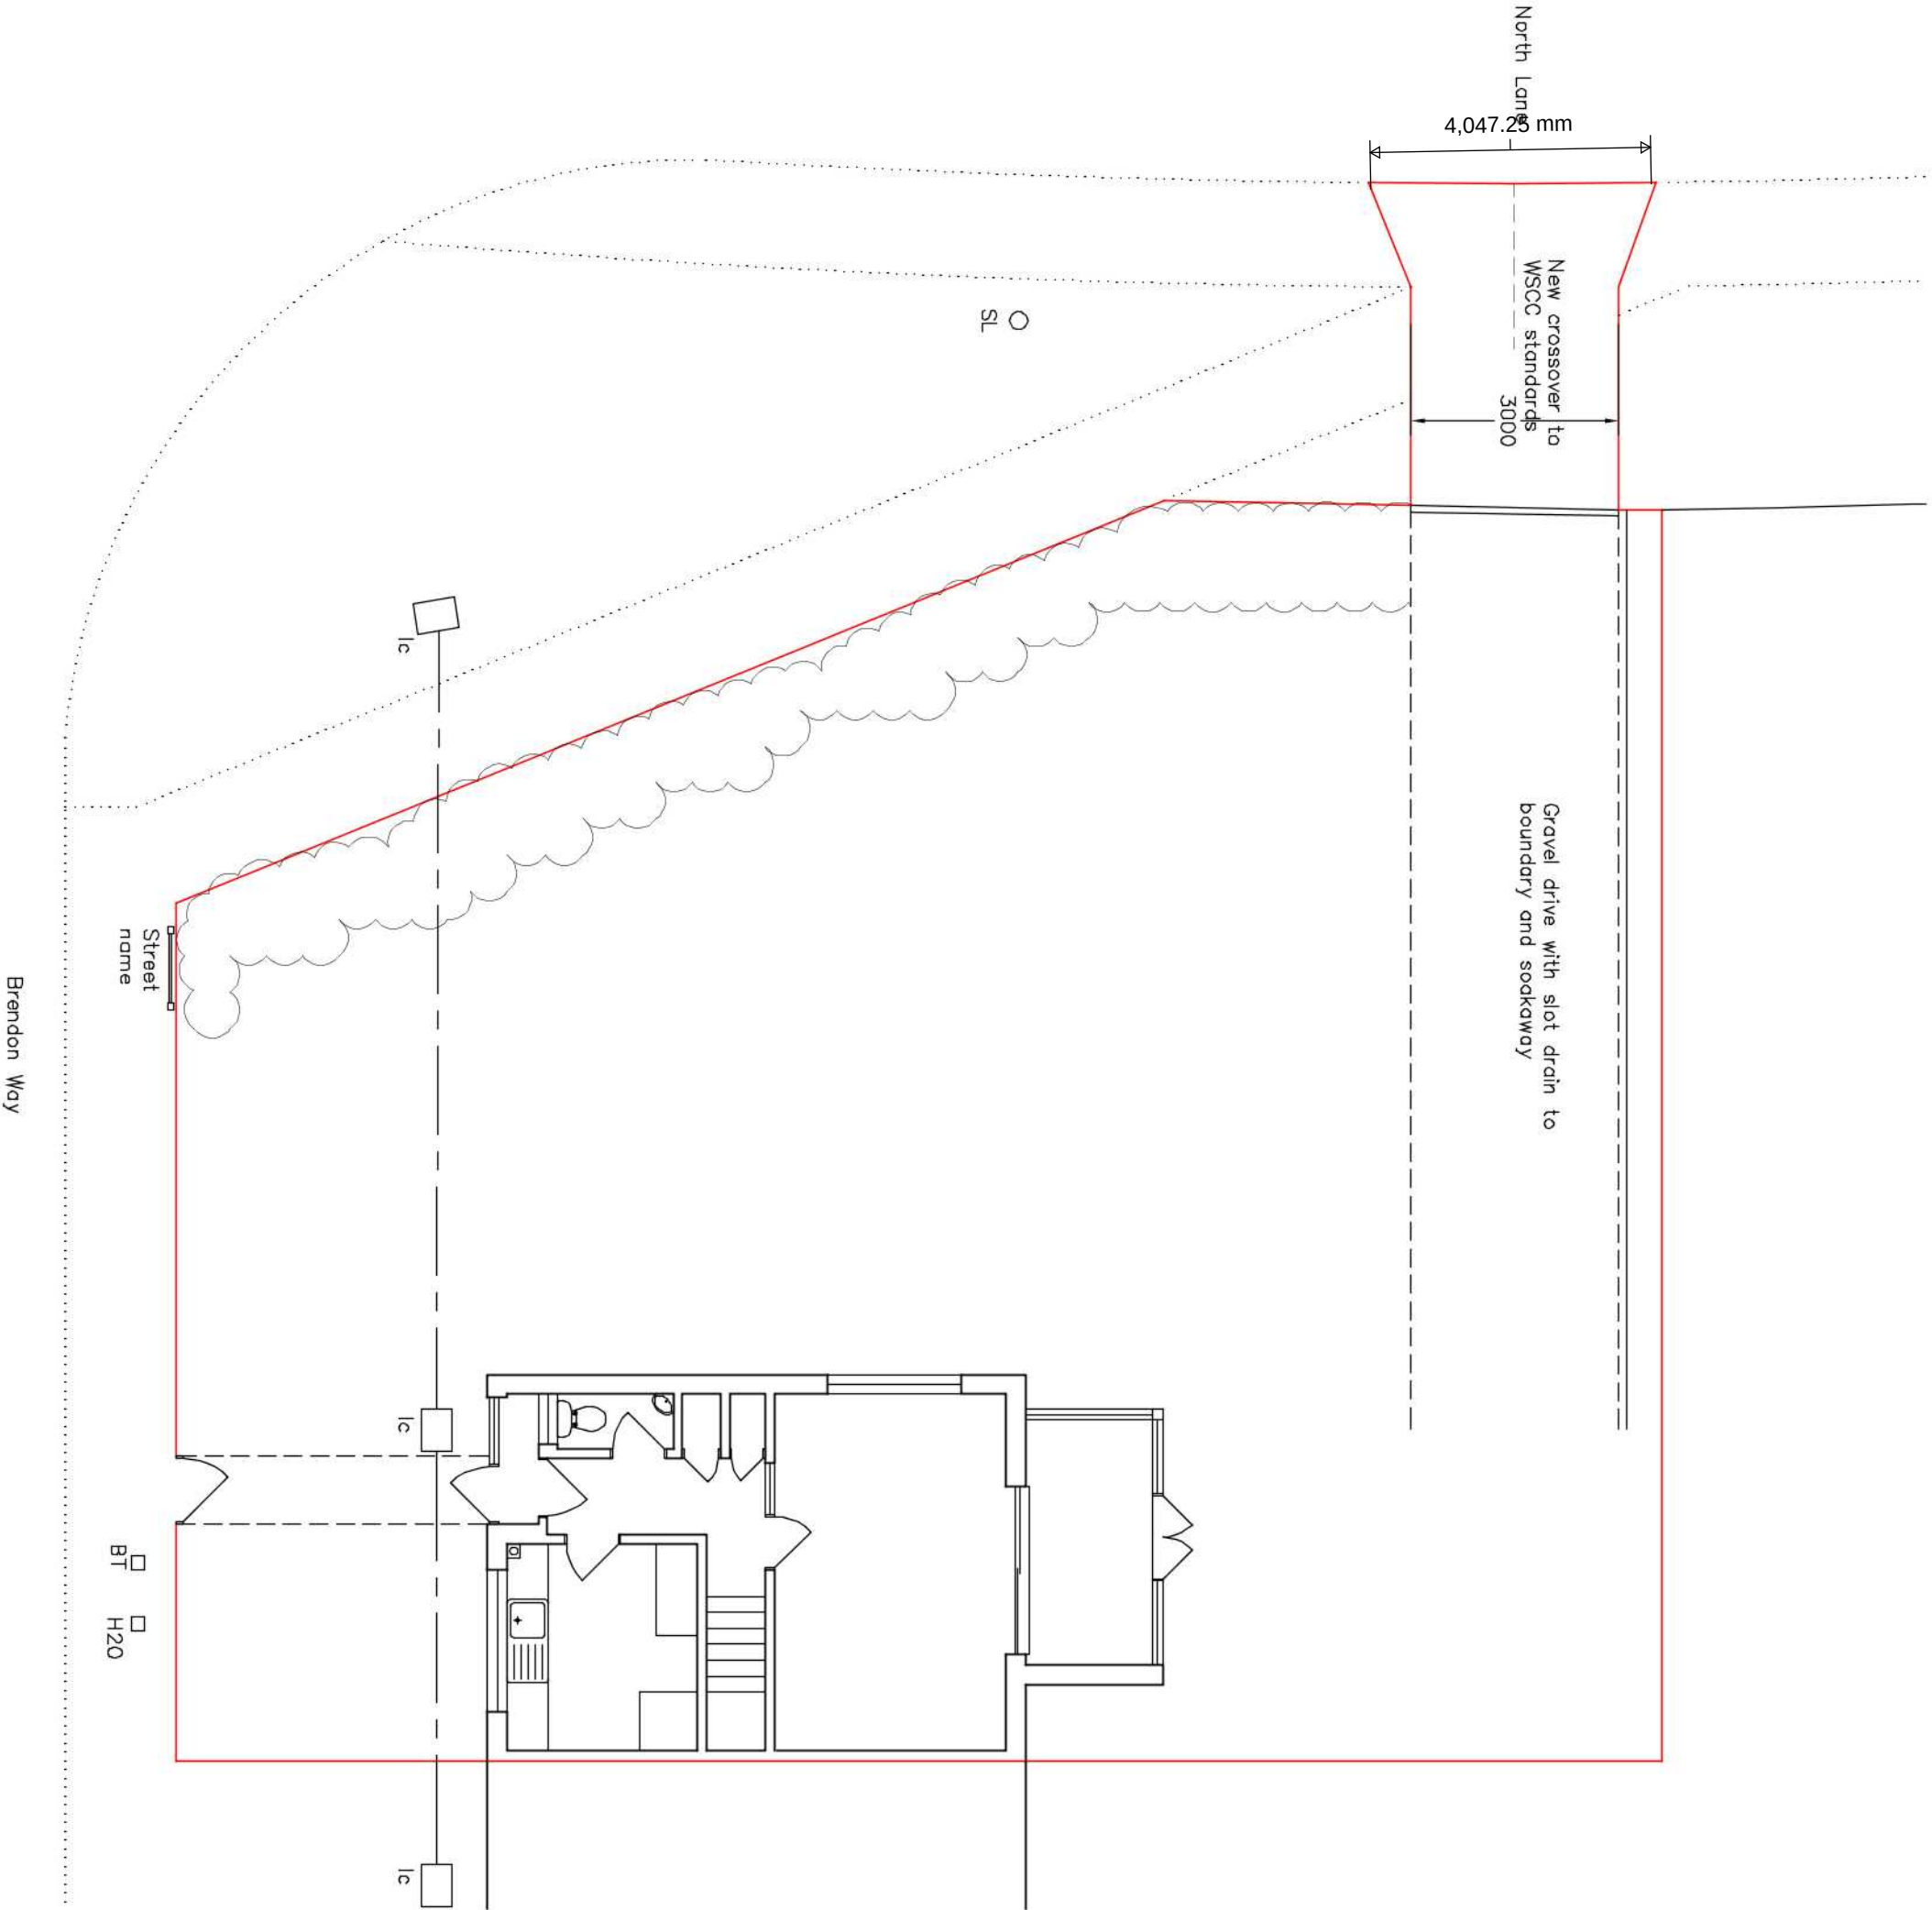

Amendments: –

BRYCESON SHAW ASSOCIATES	
Surveyors and Designers	
2 Wellesley Court, Fitzalan Road, Littlehampton, West Sussex BN17 5JW	
Tel. 01903 734381 Mobile: 07889 651301	
E-mail: brycesonshaw@btinternet.com	
	
Project:	
Proposed crossover; 1 Brendon Way, Rustington	
BN16 3PN	
Drawing:	
Proposed site layout	
For:	
Mr. P. Sutton	
Drawn:	Date:
PKS	October 2019
Scales:	No:
1:100	2520/01/01
To scale when printed on A3	