


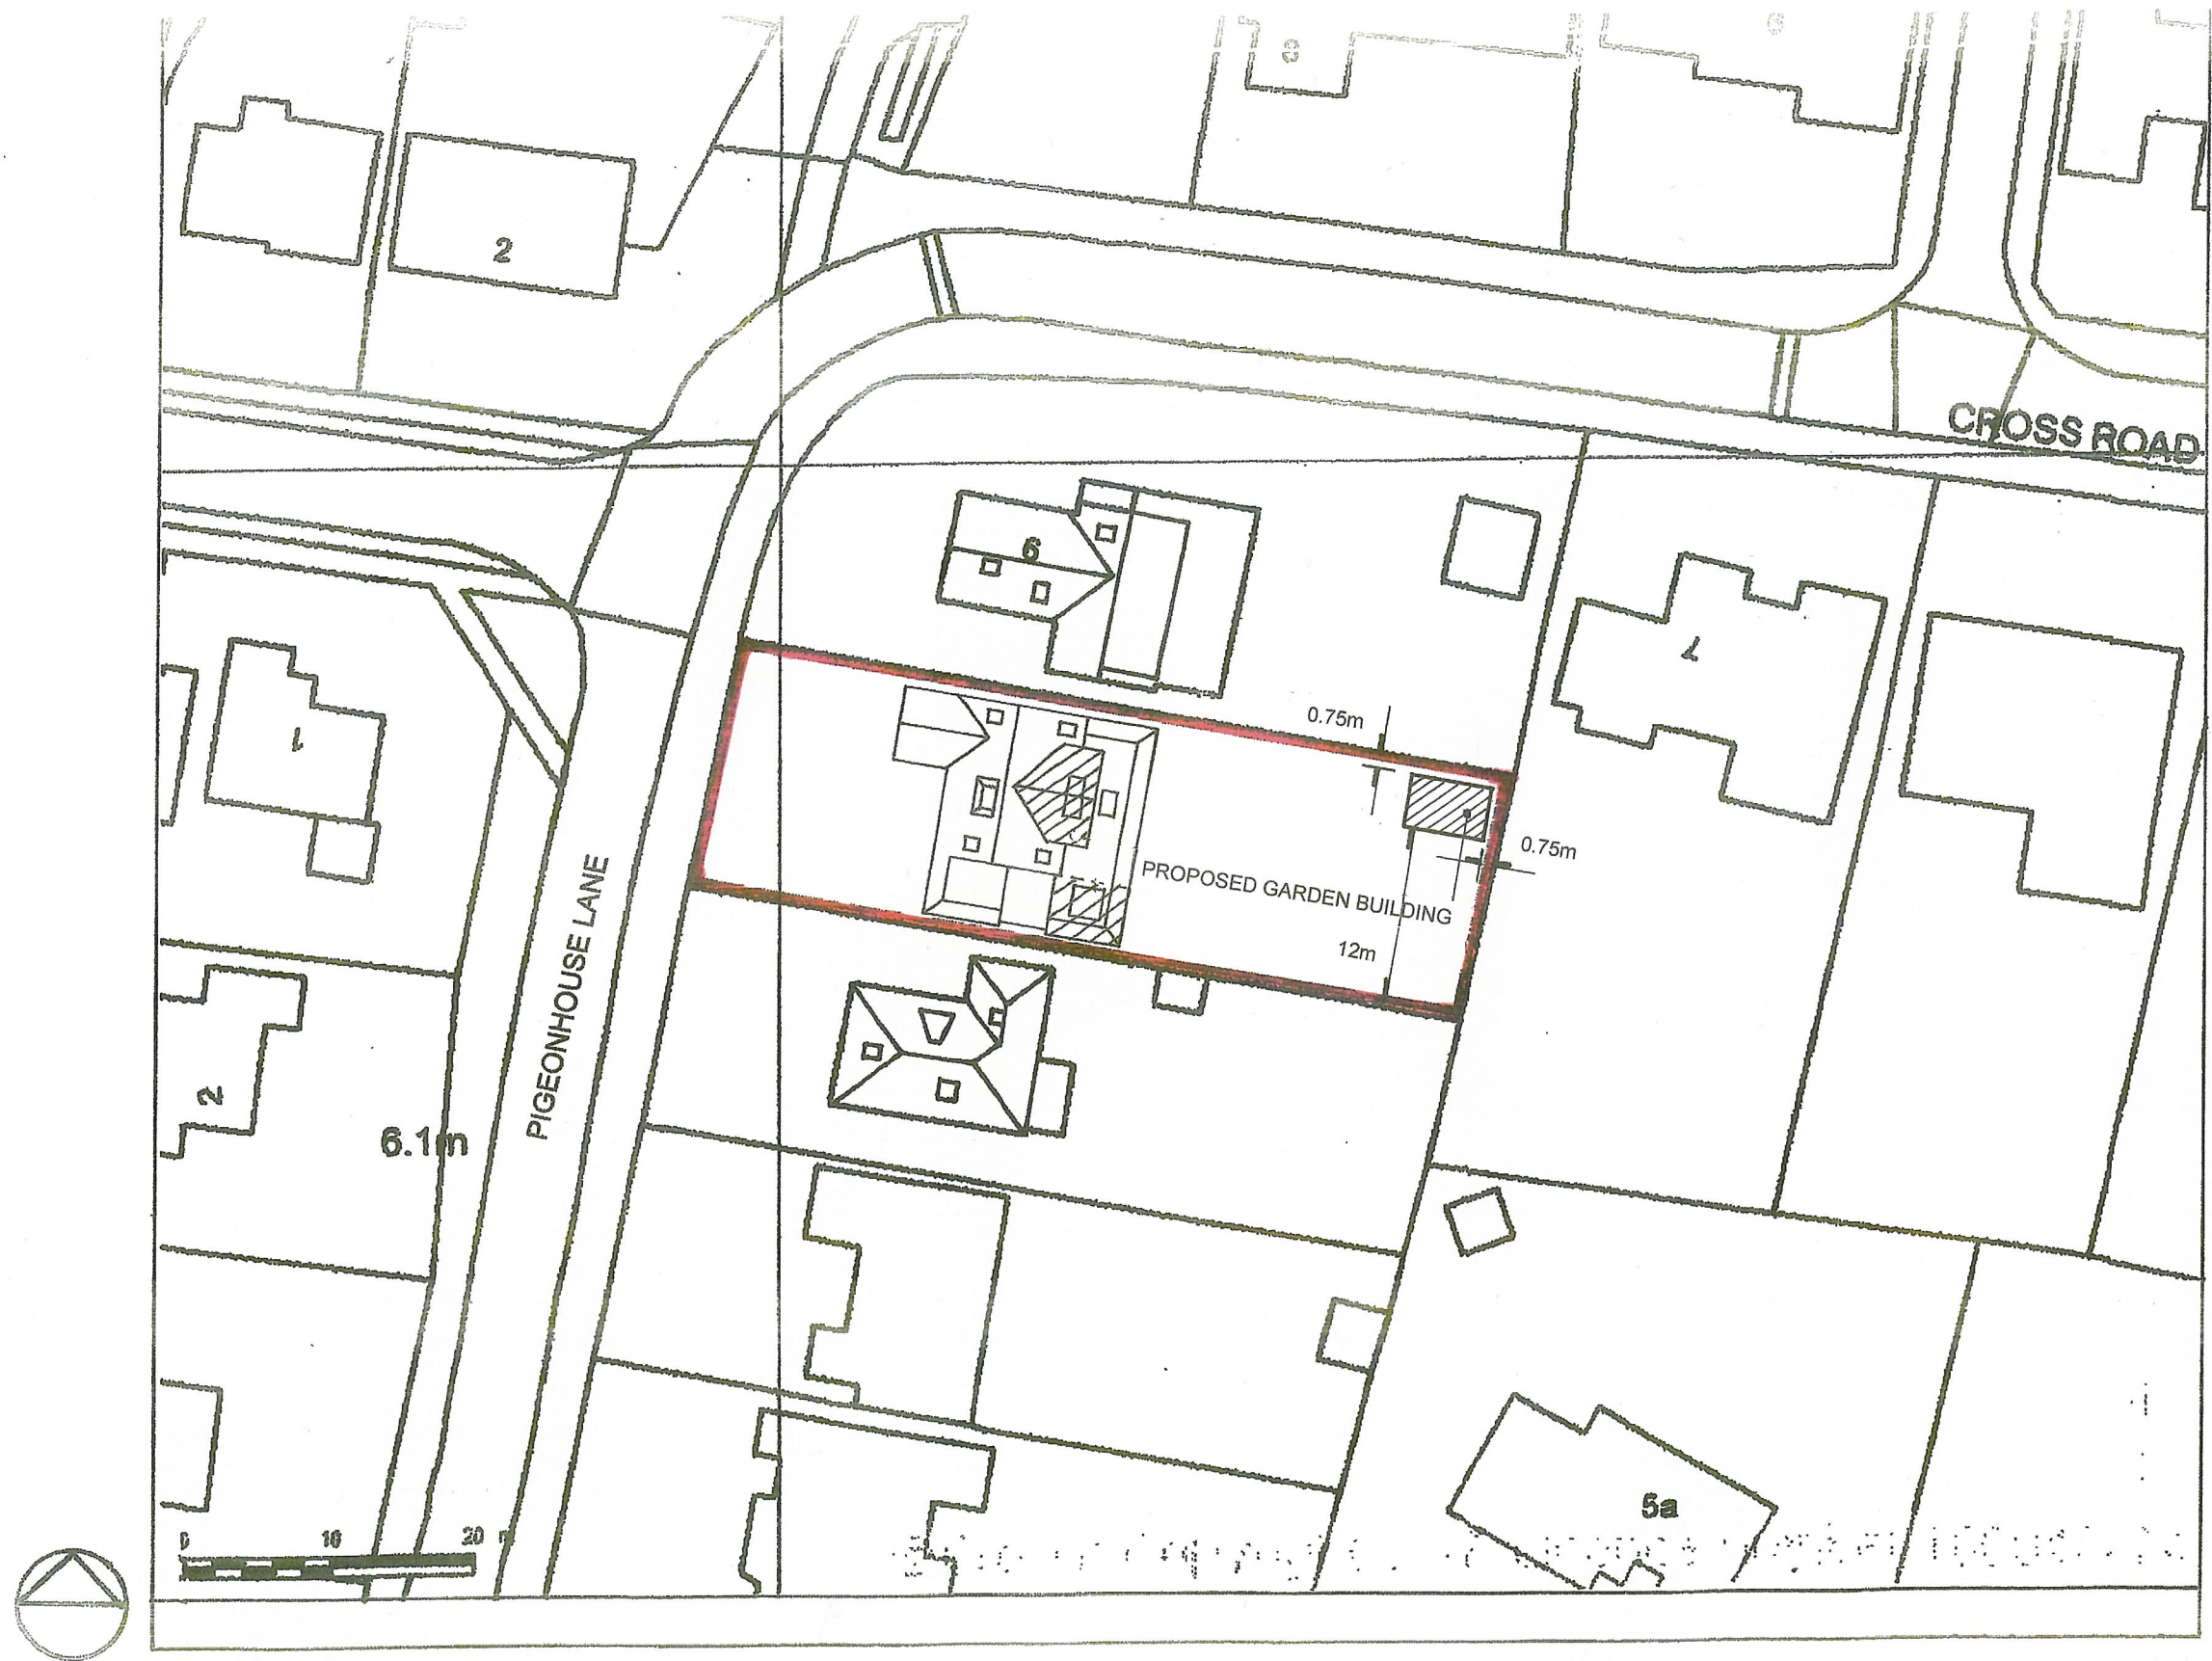

ATELIER CONSULTANTS

phone 07977 070 031

44A HIGH STREET, STEYNING, WEST SUSSEX BN44 3YE

e.mail peter@atelierconsultants.co.uk

PROJECT: 1 PIGEONHOUSE LANE, RUSTINGTON BN16 2AY

CLIENT: Mr. and Mrs. Beal

Drawing Title: PROPOSED BLOCK PLAN

Scale: 1:500 @ A3 **Date:** August 2021

Drawing Number: 201 / P / 002

Rev.