


Drawing E 4

1:50 on A3

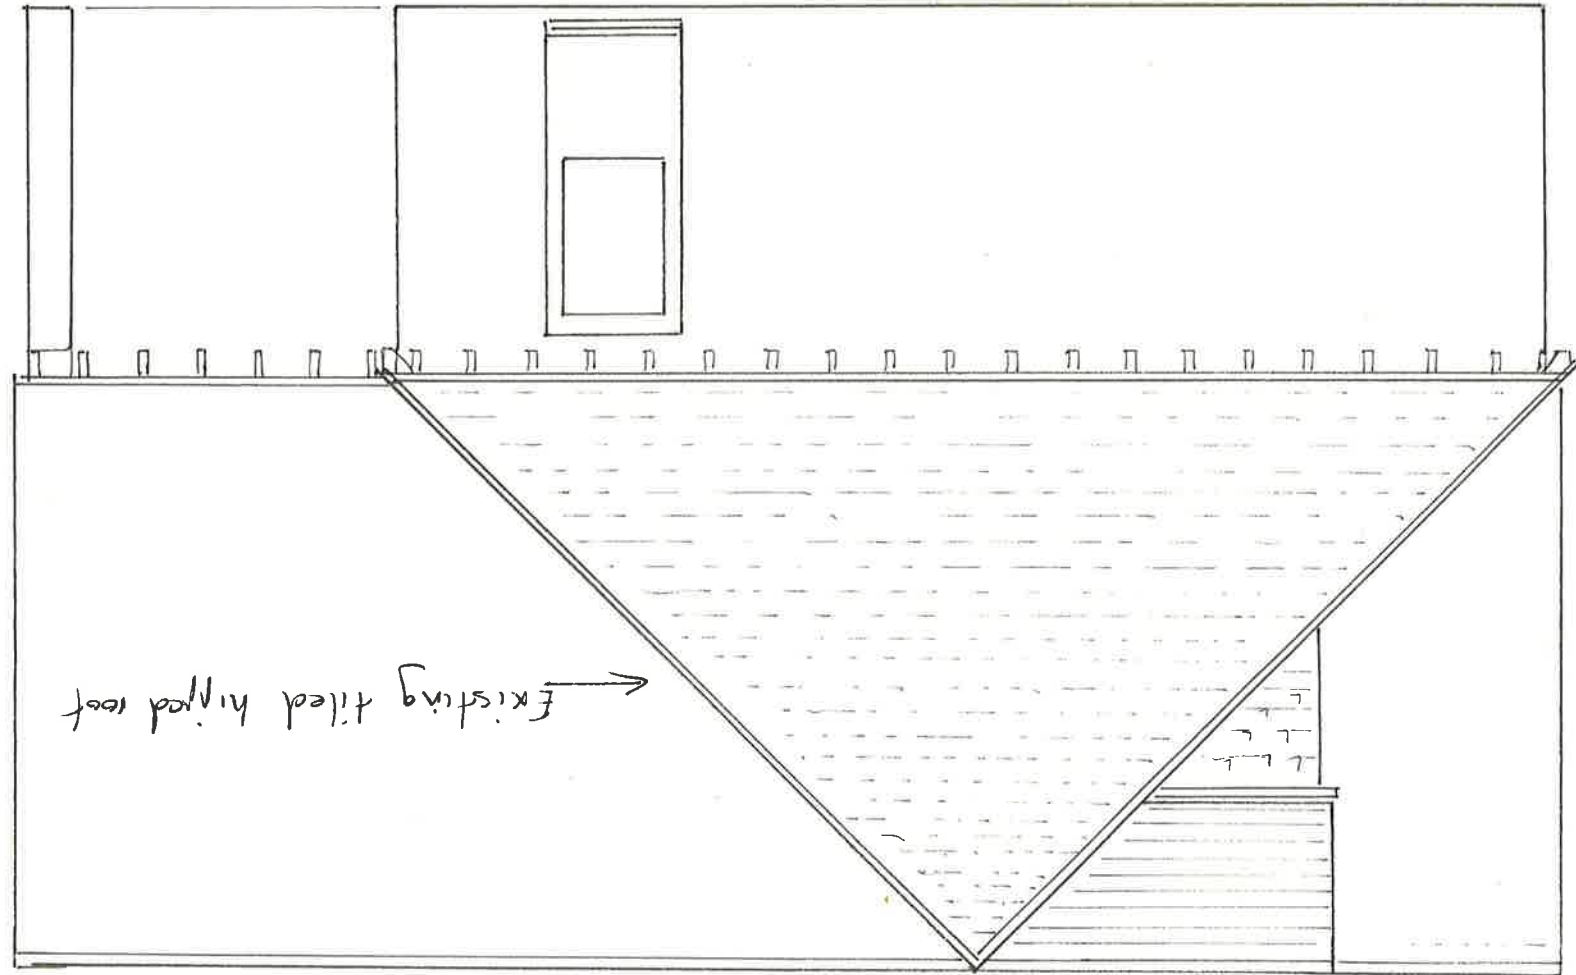

Existing 5 EAST Elevation



Existing tiled hipped roof

→ 4.2m →
to Garage

Existing Garage

