


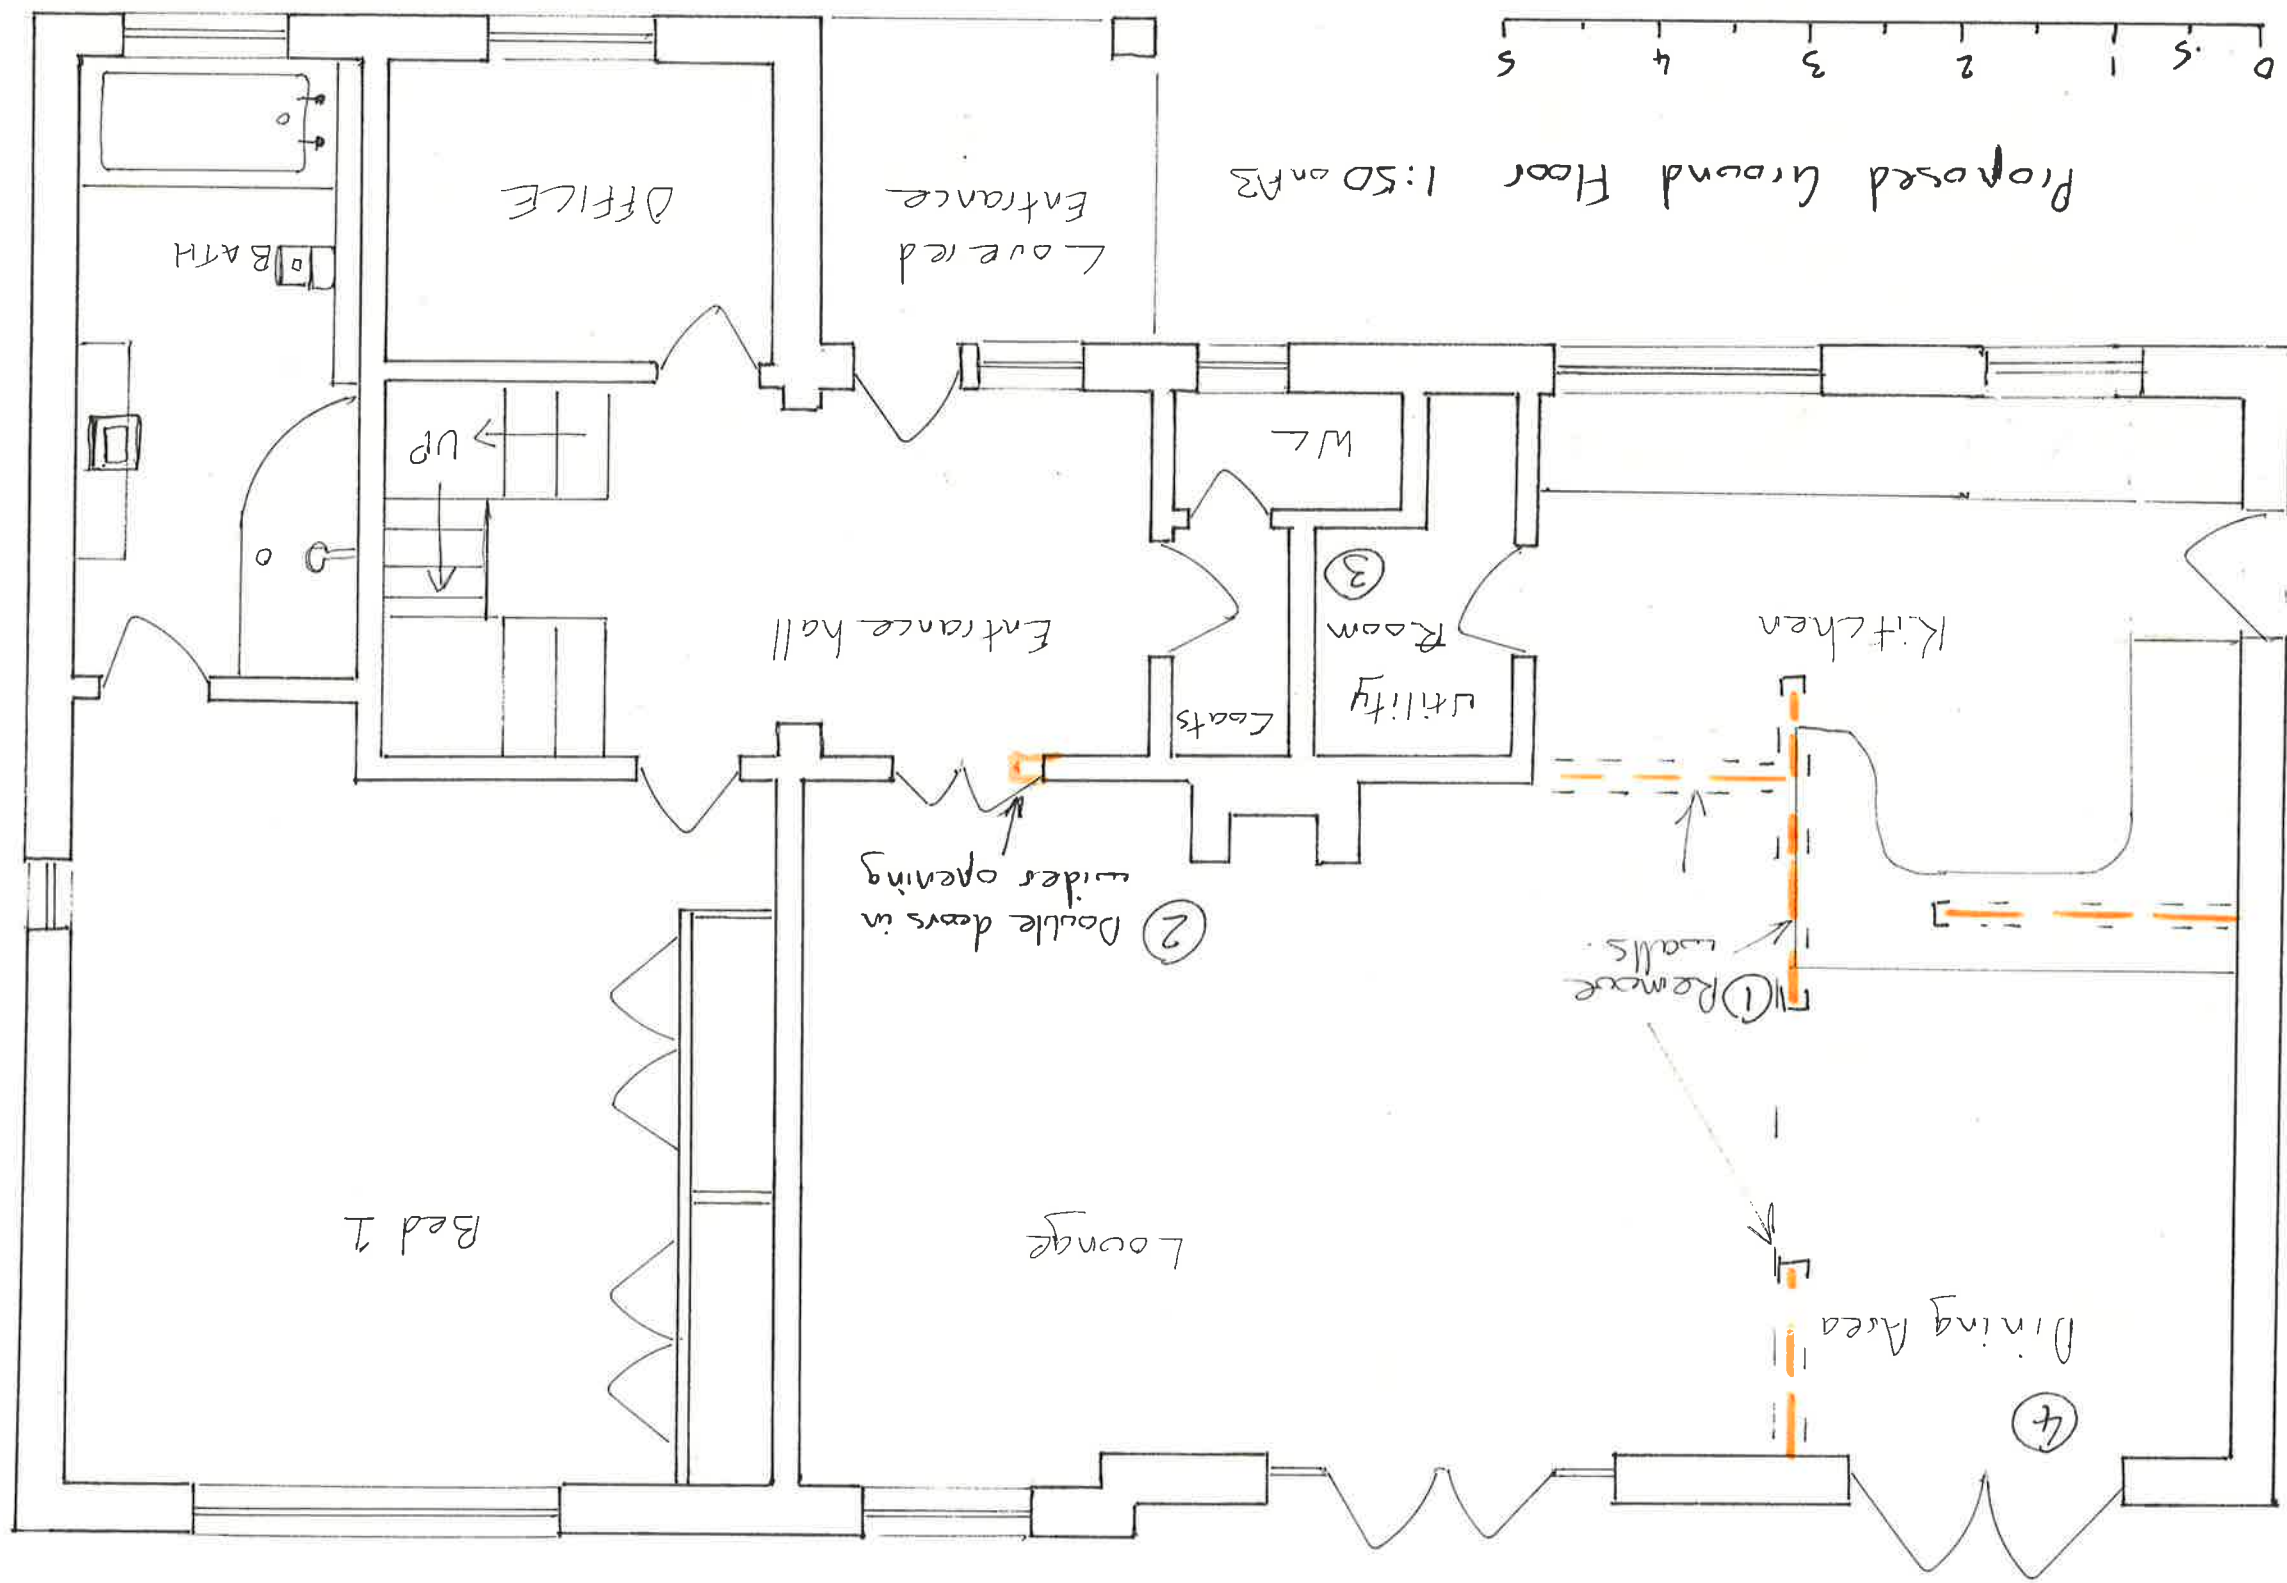

Proposed Ground Floor 1:50 on A3



- ① Remove internal walls to kitchen area.
- ② Widen doorway to Lounge from hallway.
- ③ Add wall between hall + kitchen to create new utility and coat room.
- ④ Change window to French doors in dining area

Drawing P5