
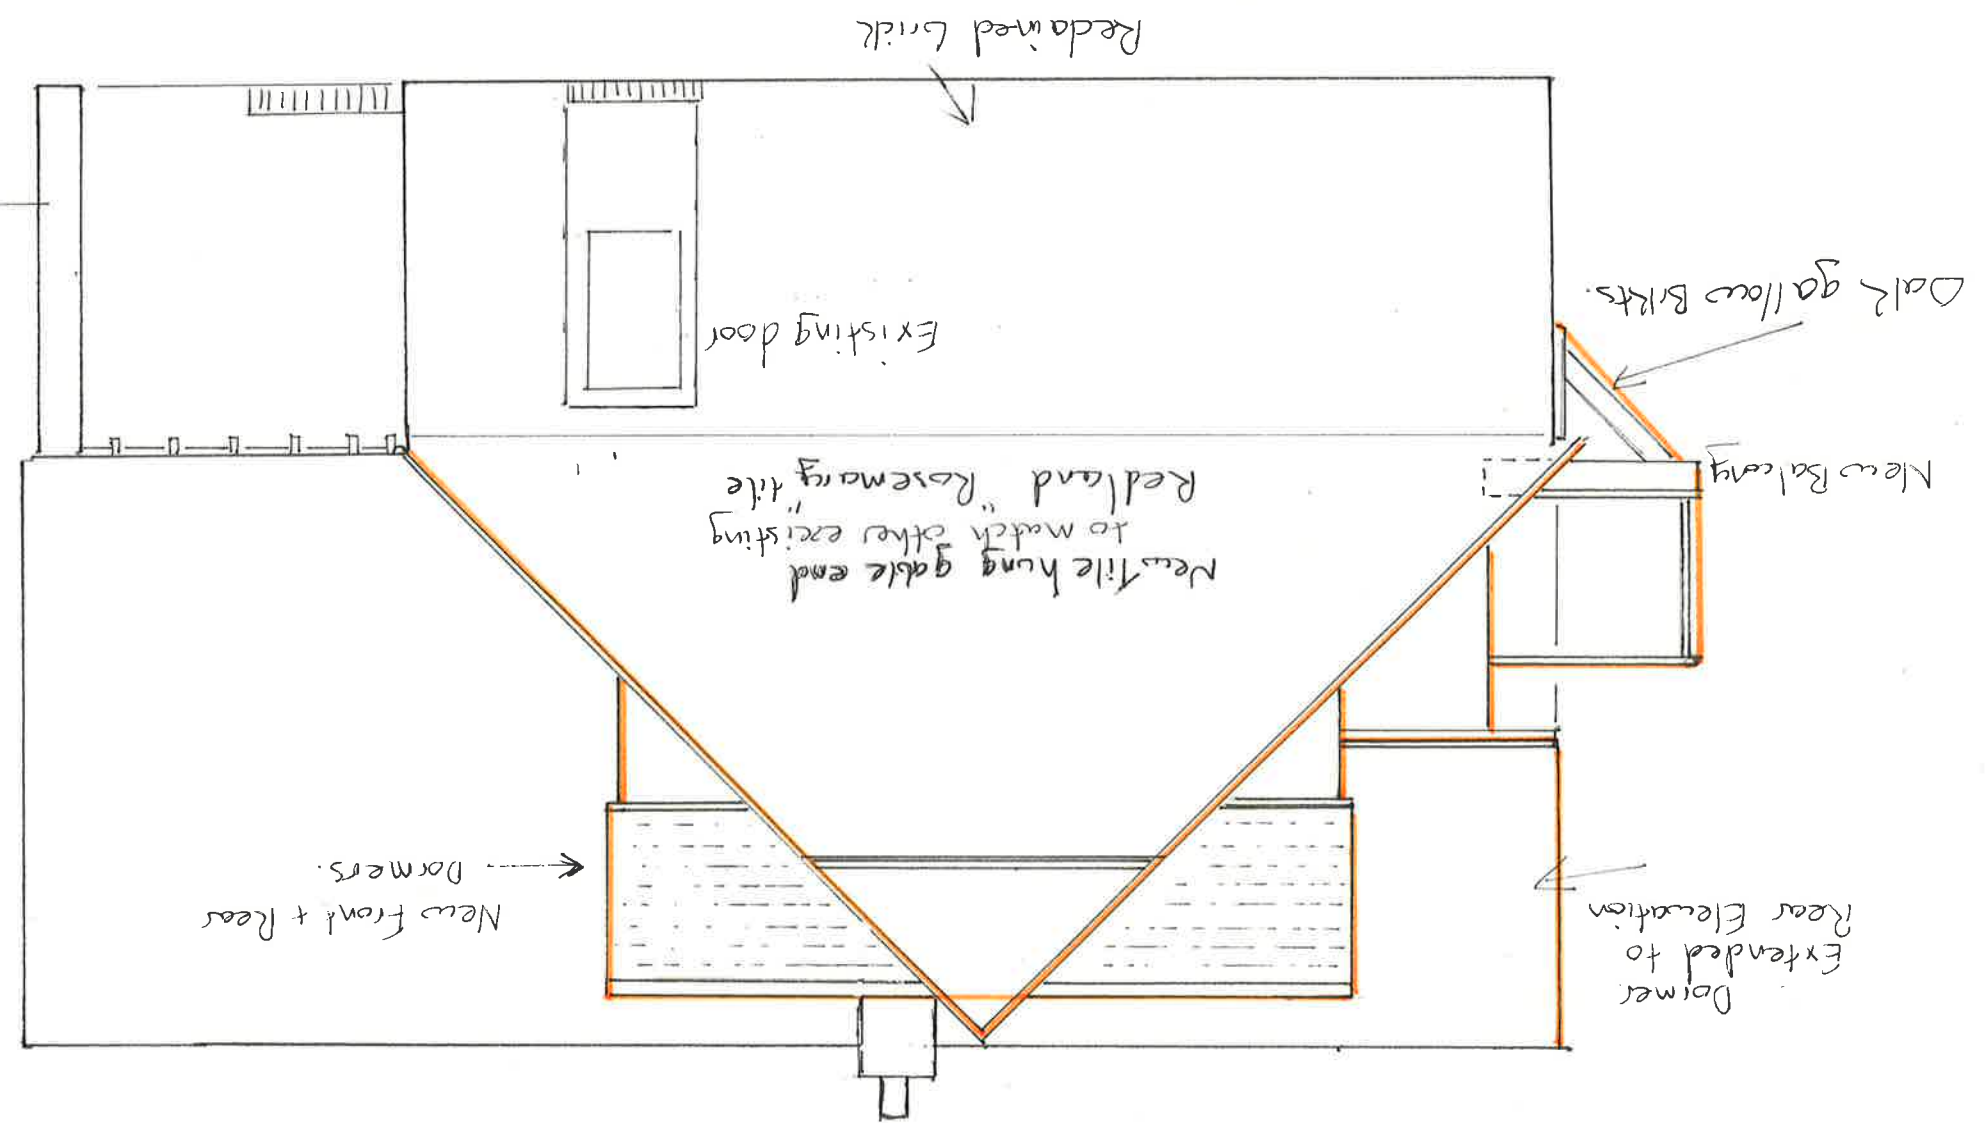


Proposed South East Elevation


1:50 on A3

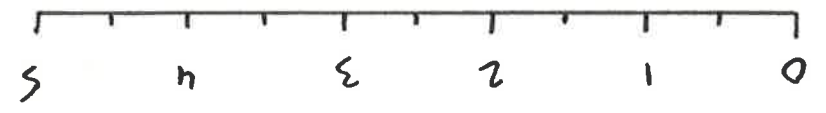

Garage to House
4.2m

Rick Pier

Existing Garage

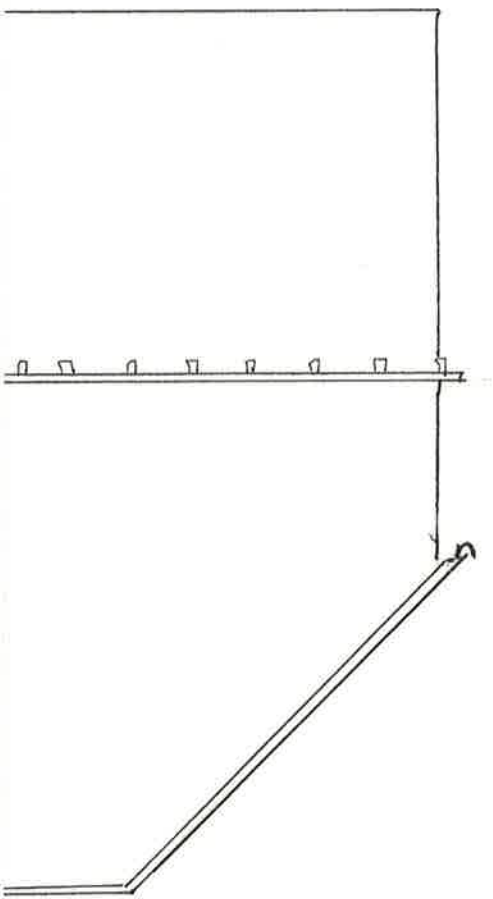

Drawing P4