


New dormers to be tile hung to match existing Redland "Rosemary" tile
 Windows are Accoya finished in "Agate Grey" paint
 French doors UPVC in Agate Grey
 New east elevation, tile hung to match existing gable ends.

High lights changes

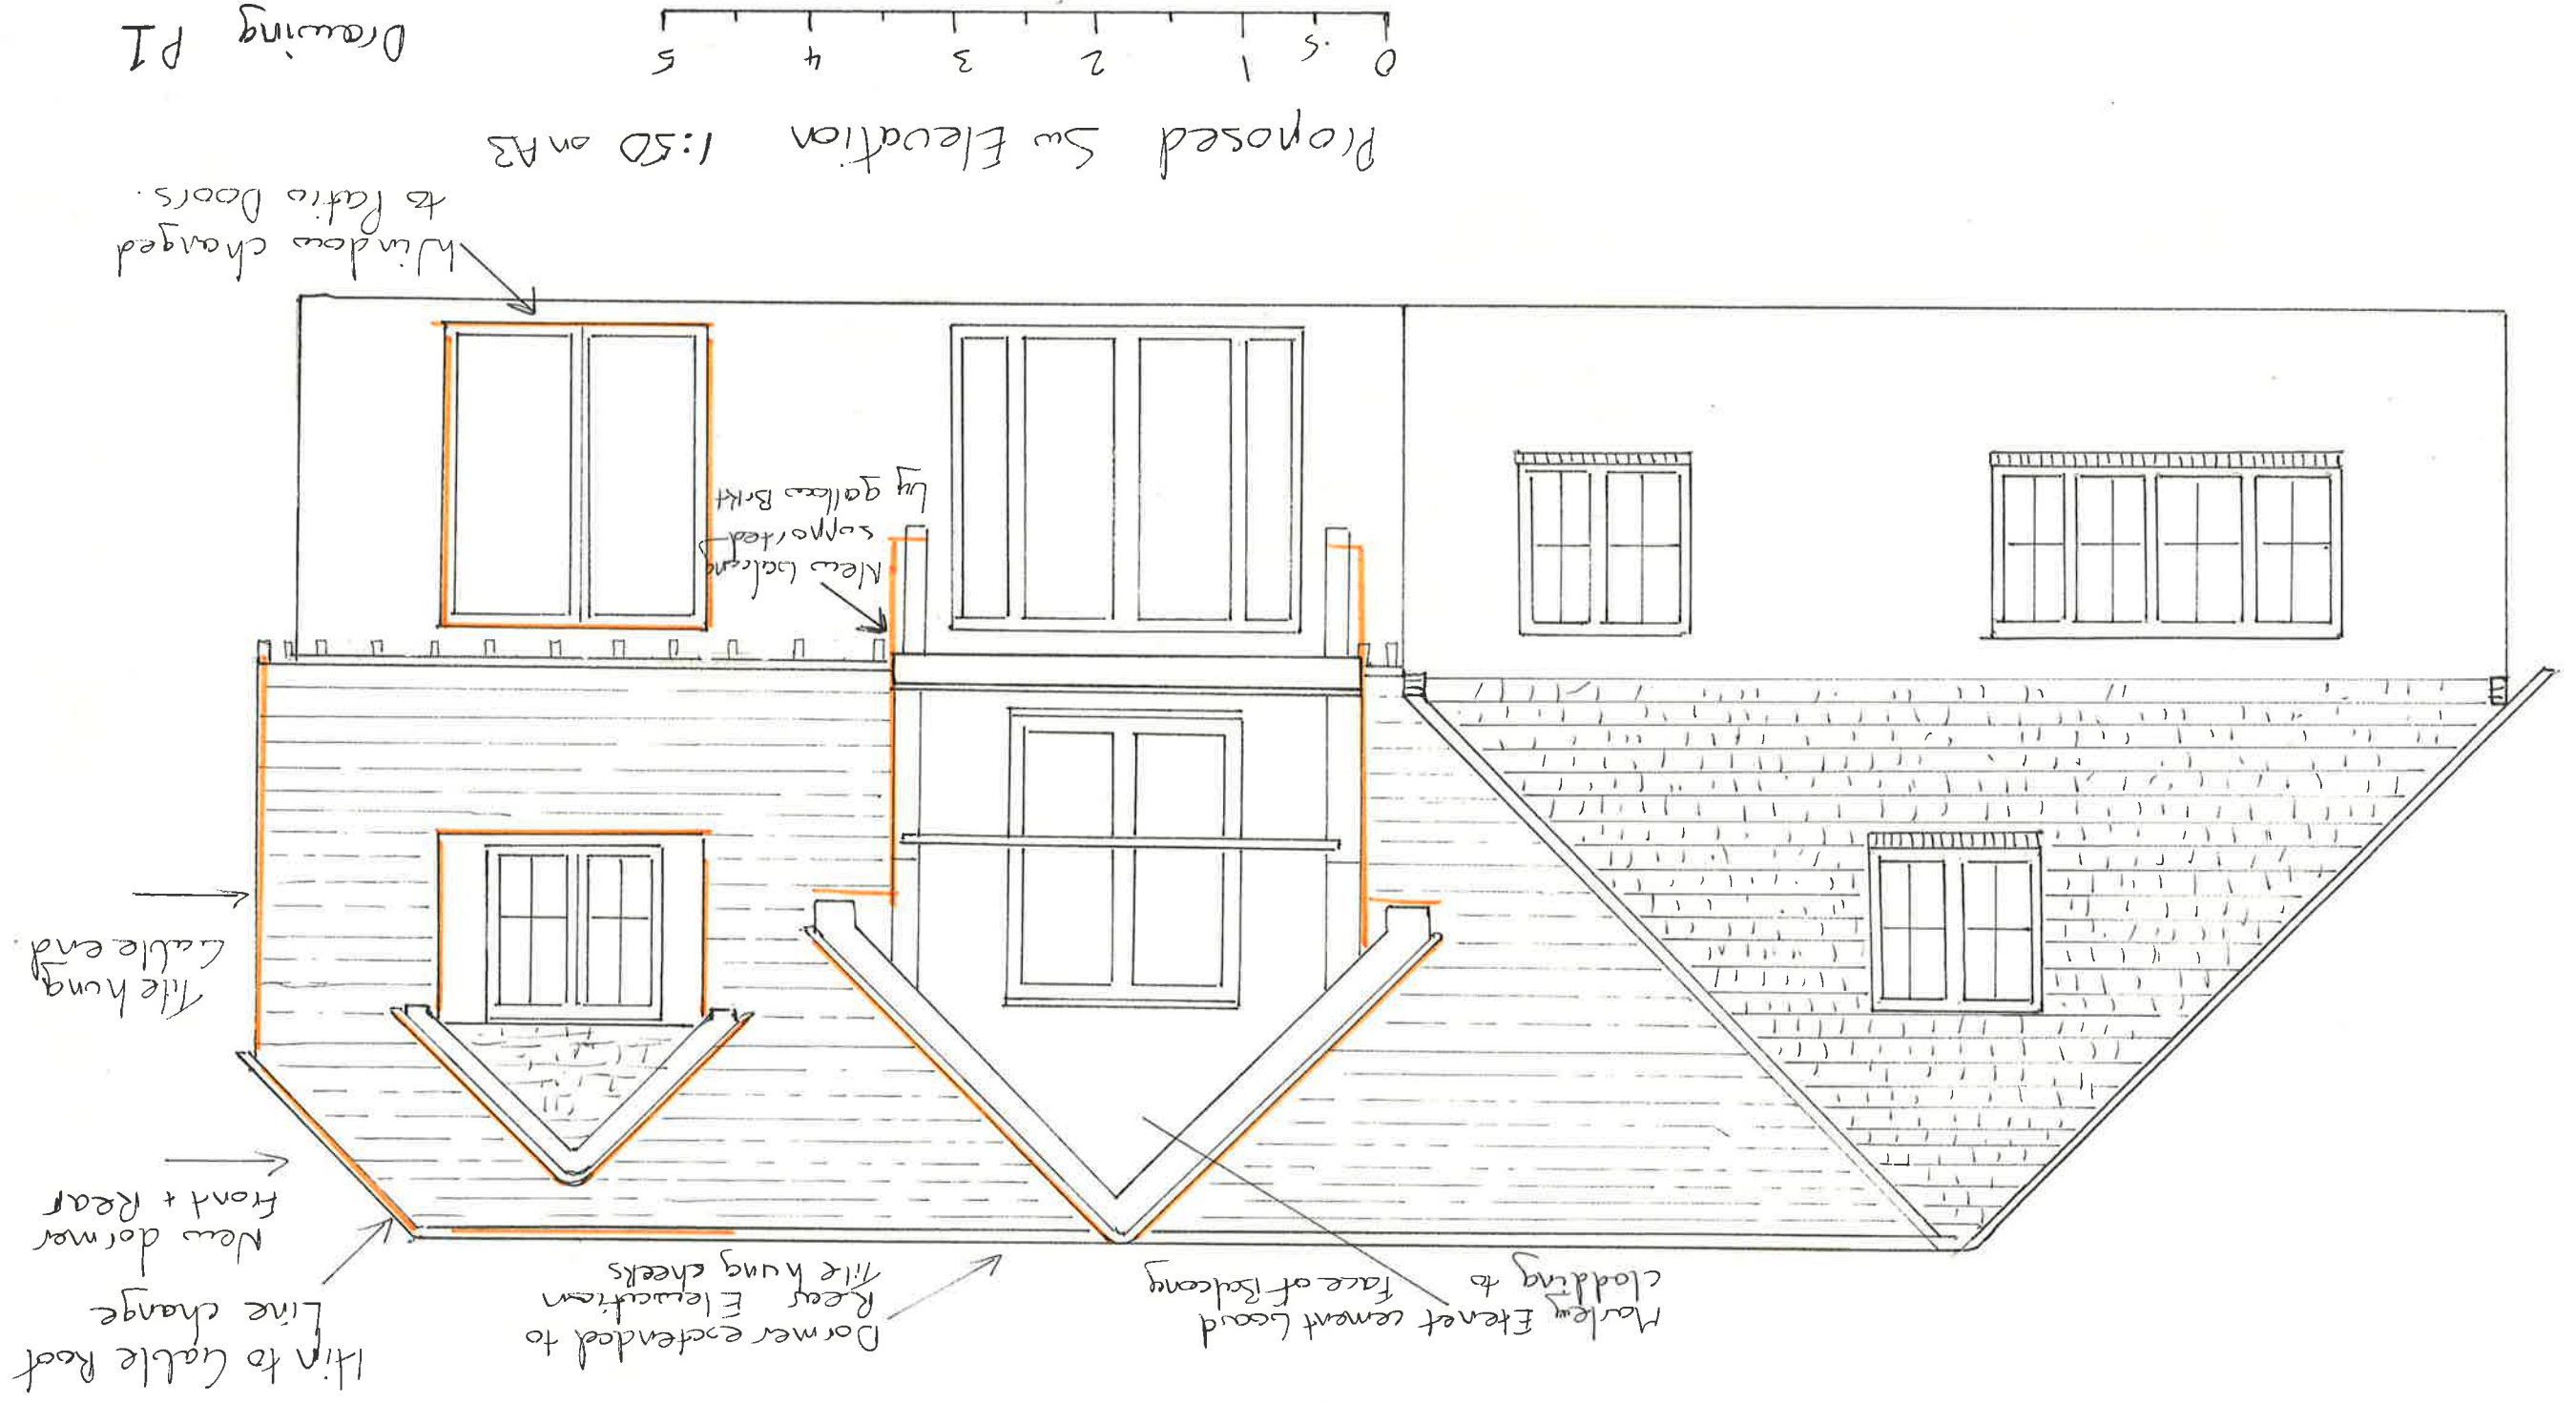

Drawing P1